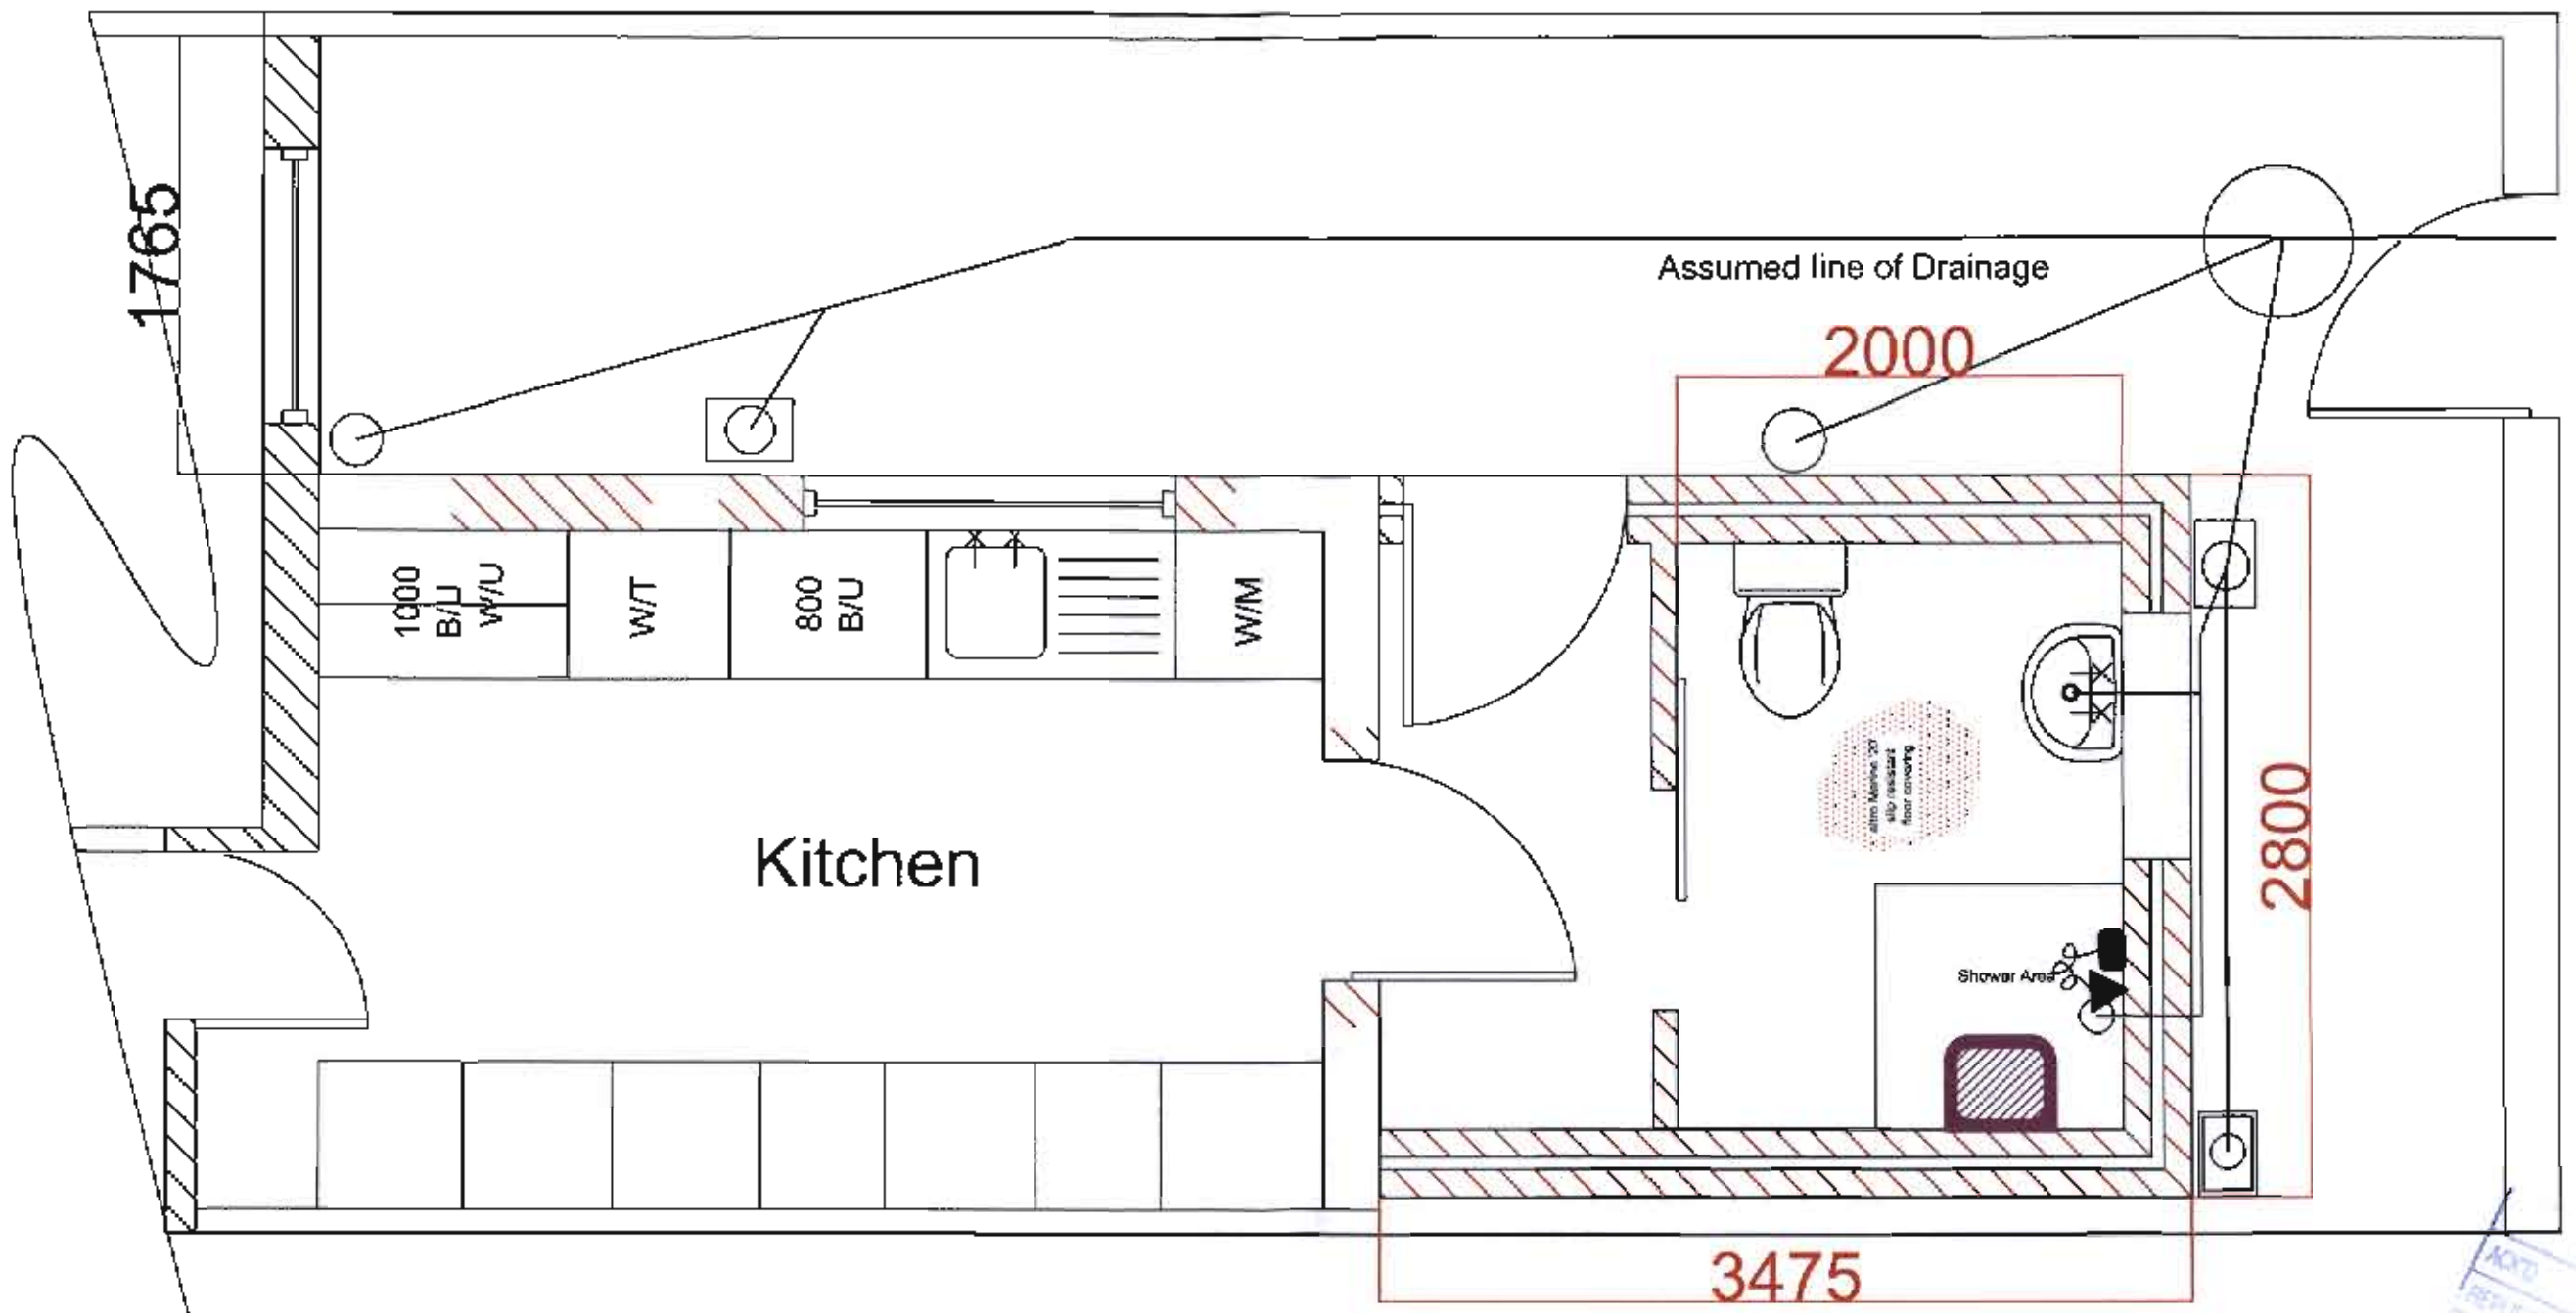


Proposed Floor Plan

Equipment and Adaptation Service 4th Floor Victoria Mill Miles Platting Manchester M15 4ER	Project: Bathroom Extension Mrs. Eula Oughton 25 Slade Grove Longsight Manchester M13 0QF	Drawn By: J.Moores Scale: 1:30	Date: 26/05/09 Paper Size: A3

MEAP Manchester Equipment & Adaptations Partnership