
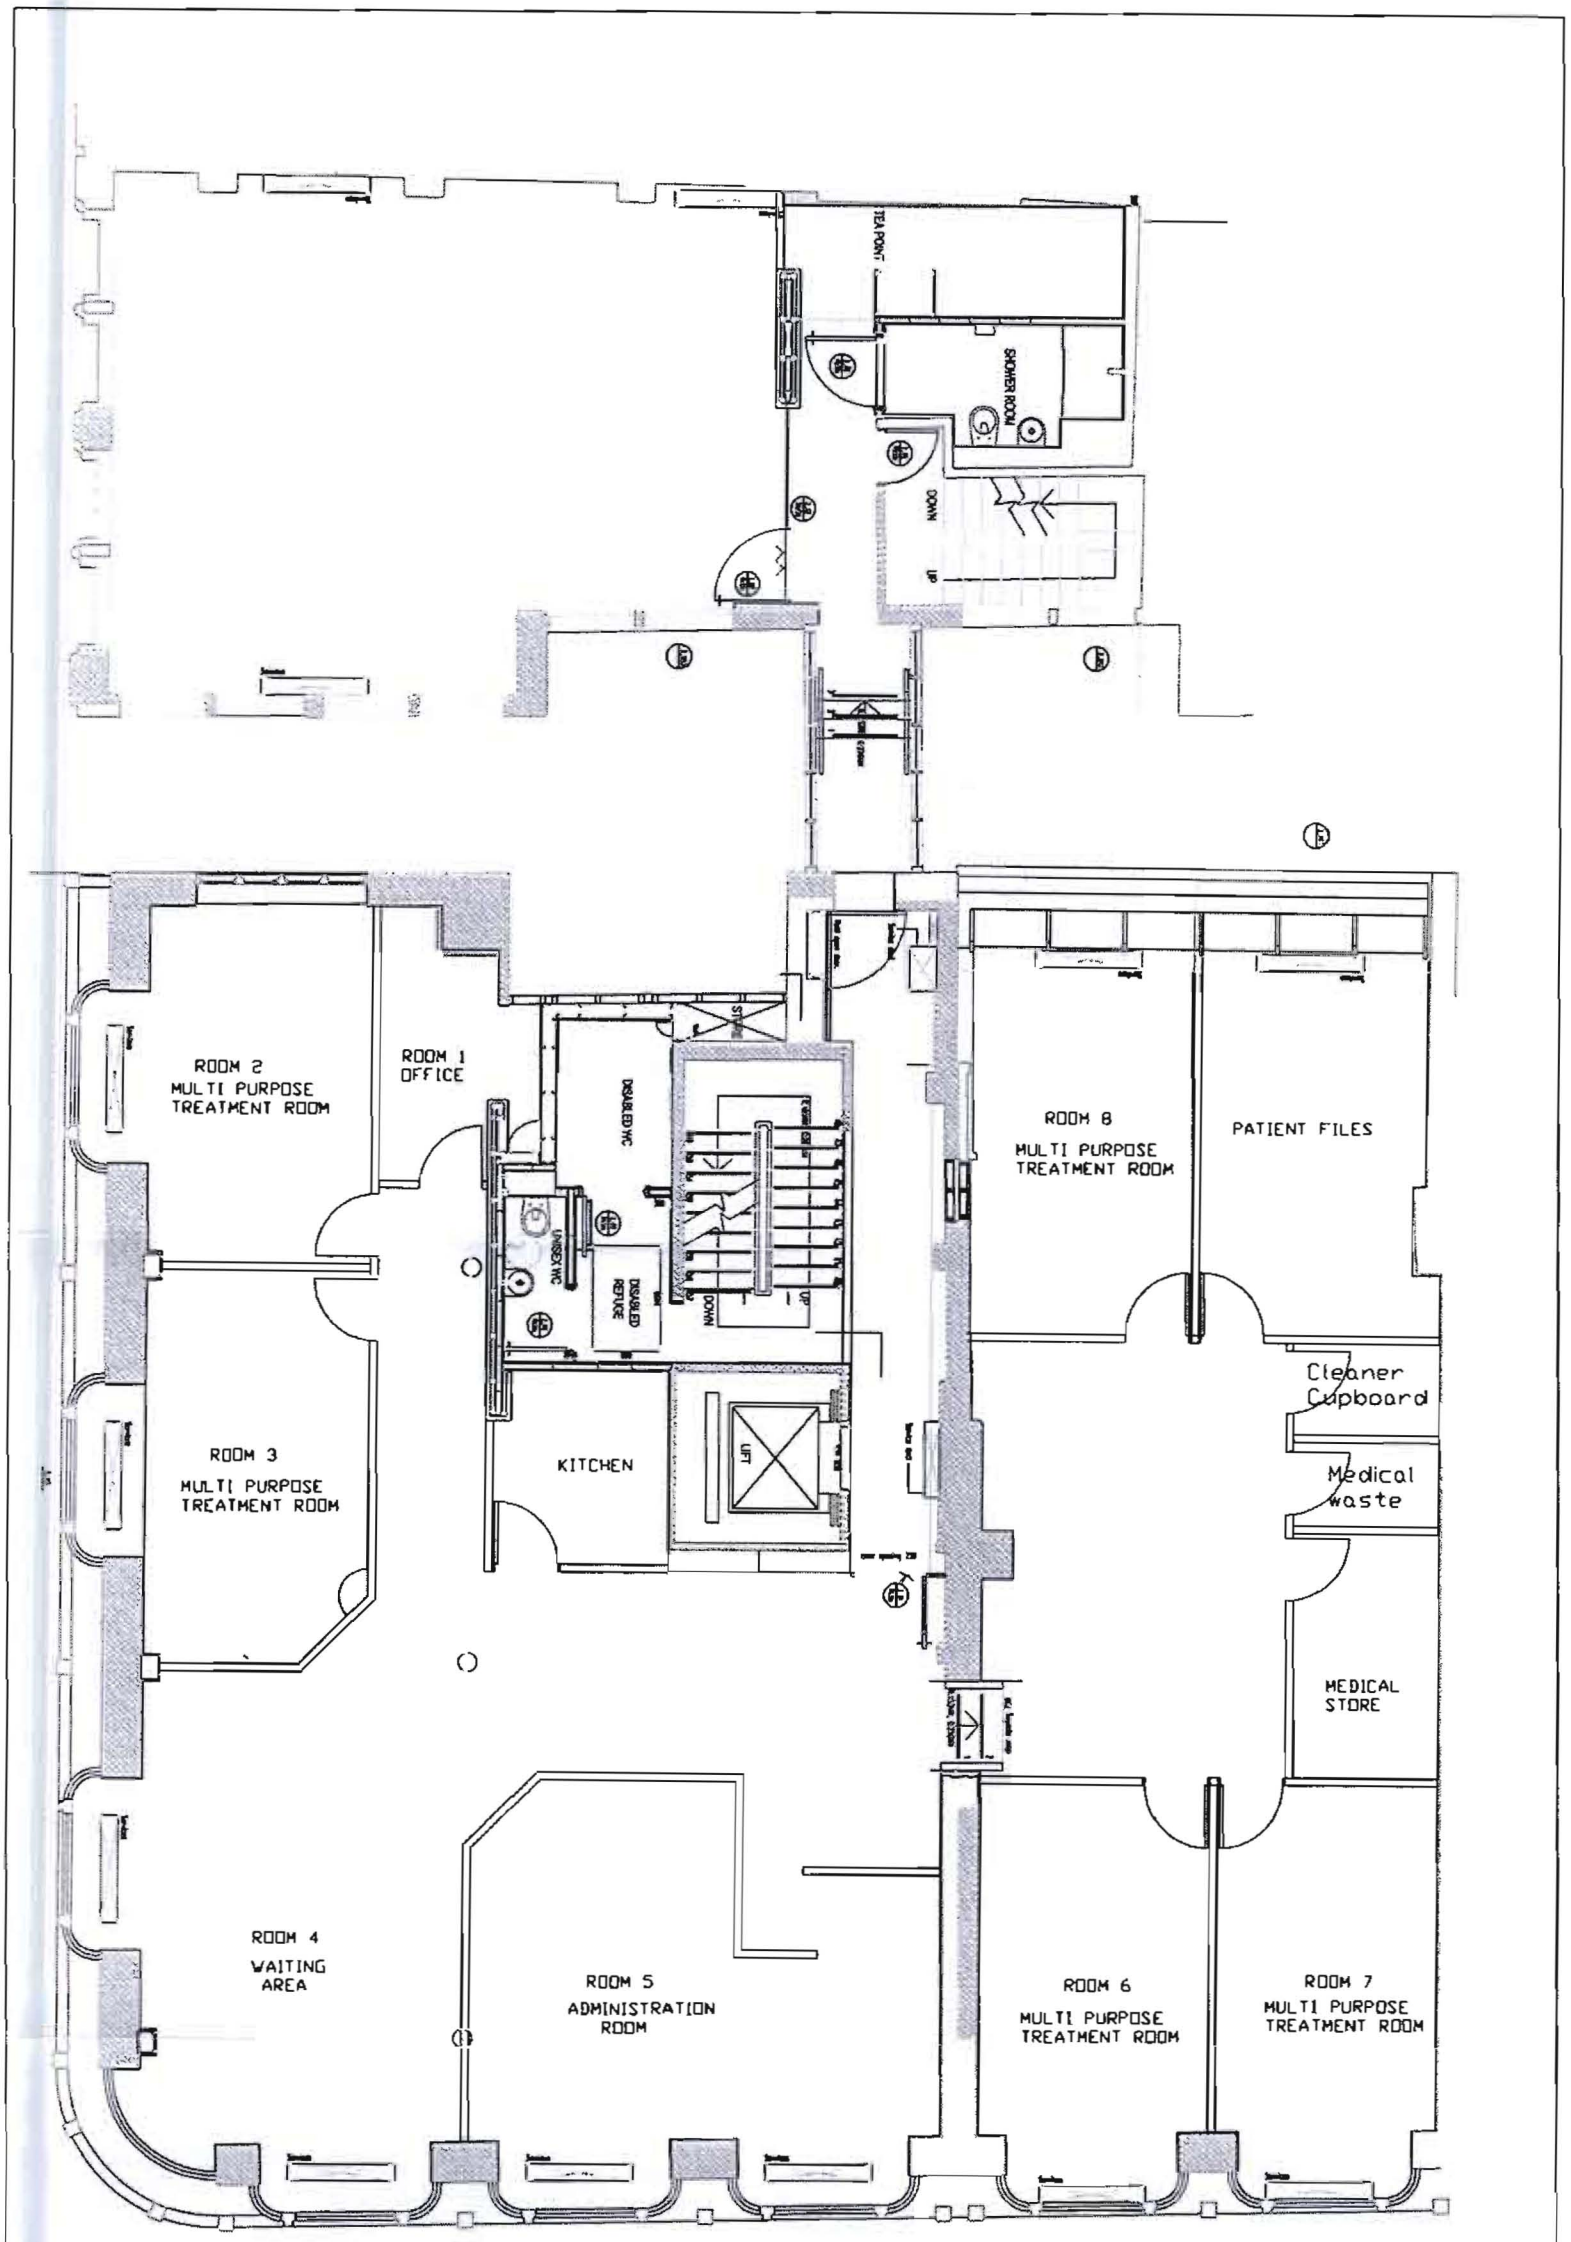


PARTITION

ADDRESS: Second Floor The Chambers Police Street Manchester M2 2LQ	CLIENT: The Harley Medical Group	TITLE: Revised Proposed Floor Layout Plan
	SCALE: 1:100@A3	
	AREA: 3155SqFt or 293.1SqM	DATE: 22-10-2008

PLANNING
ACKD
28 OCT 2008

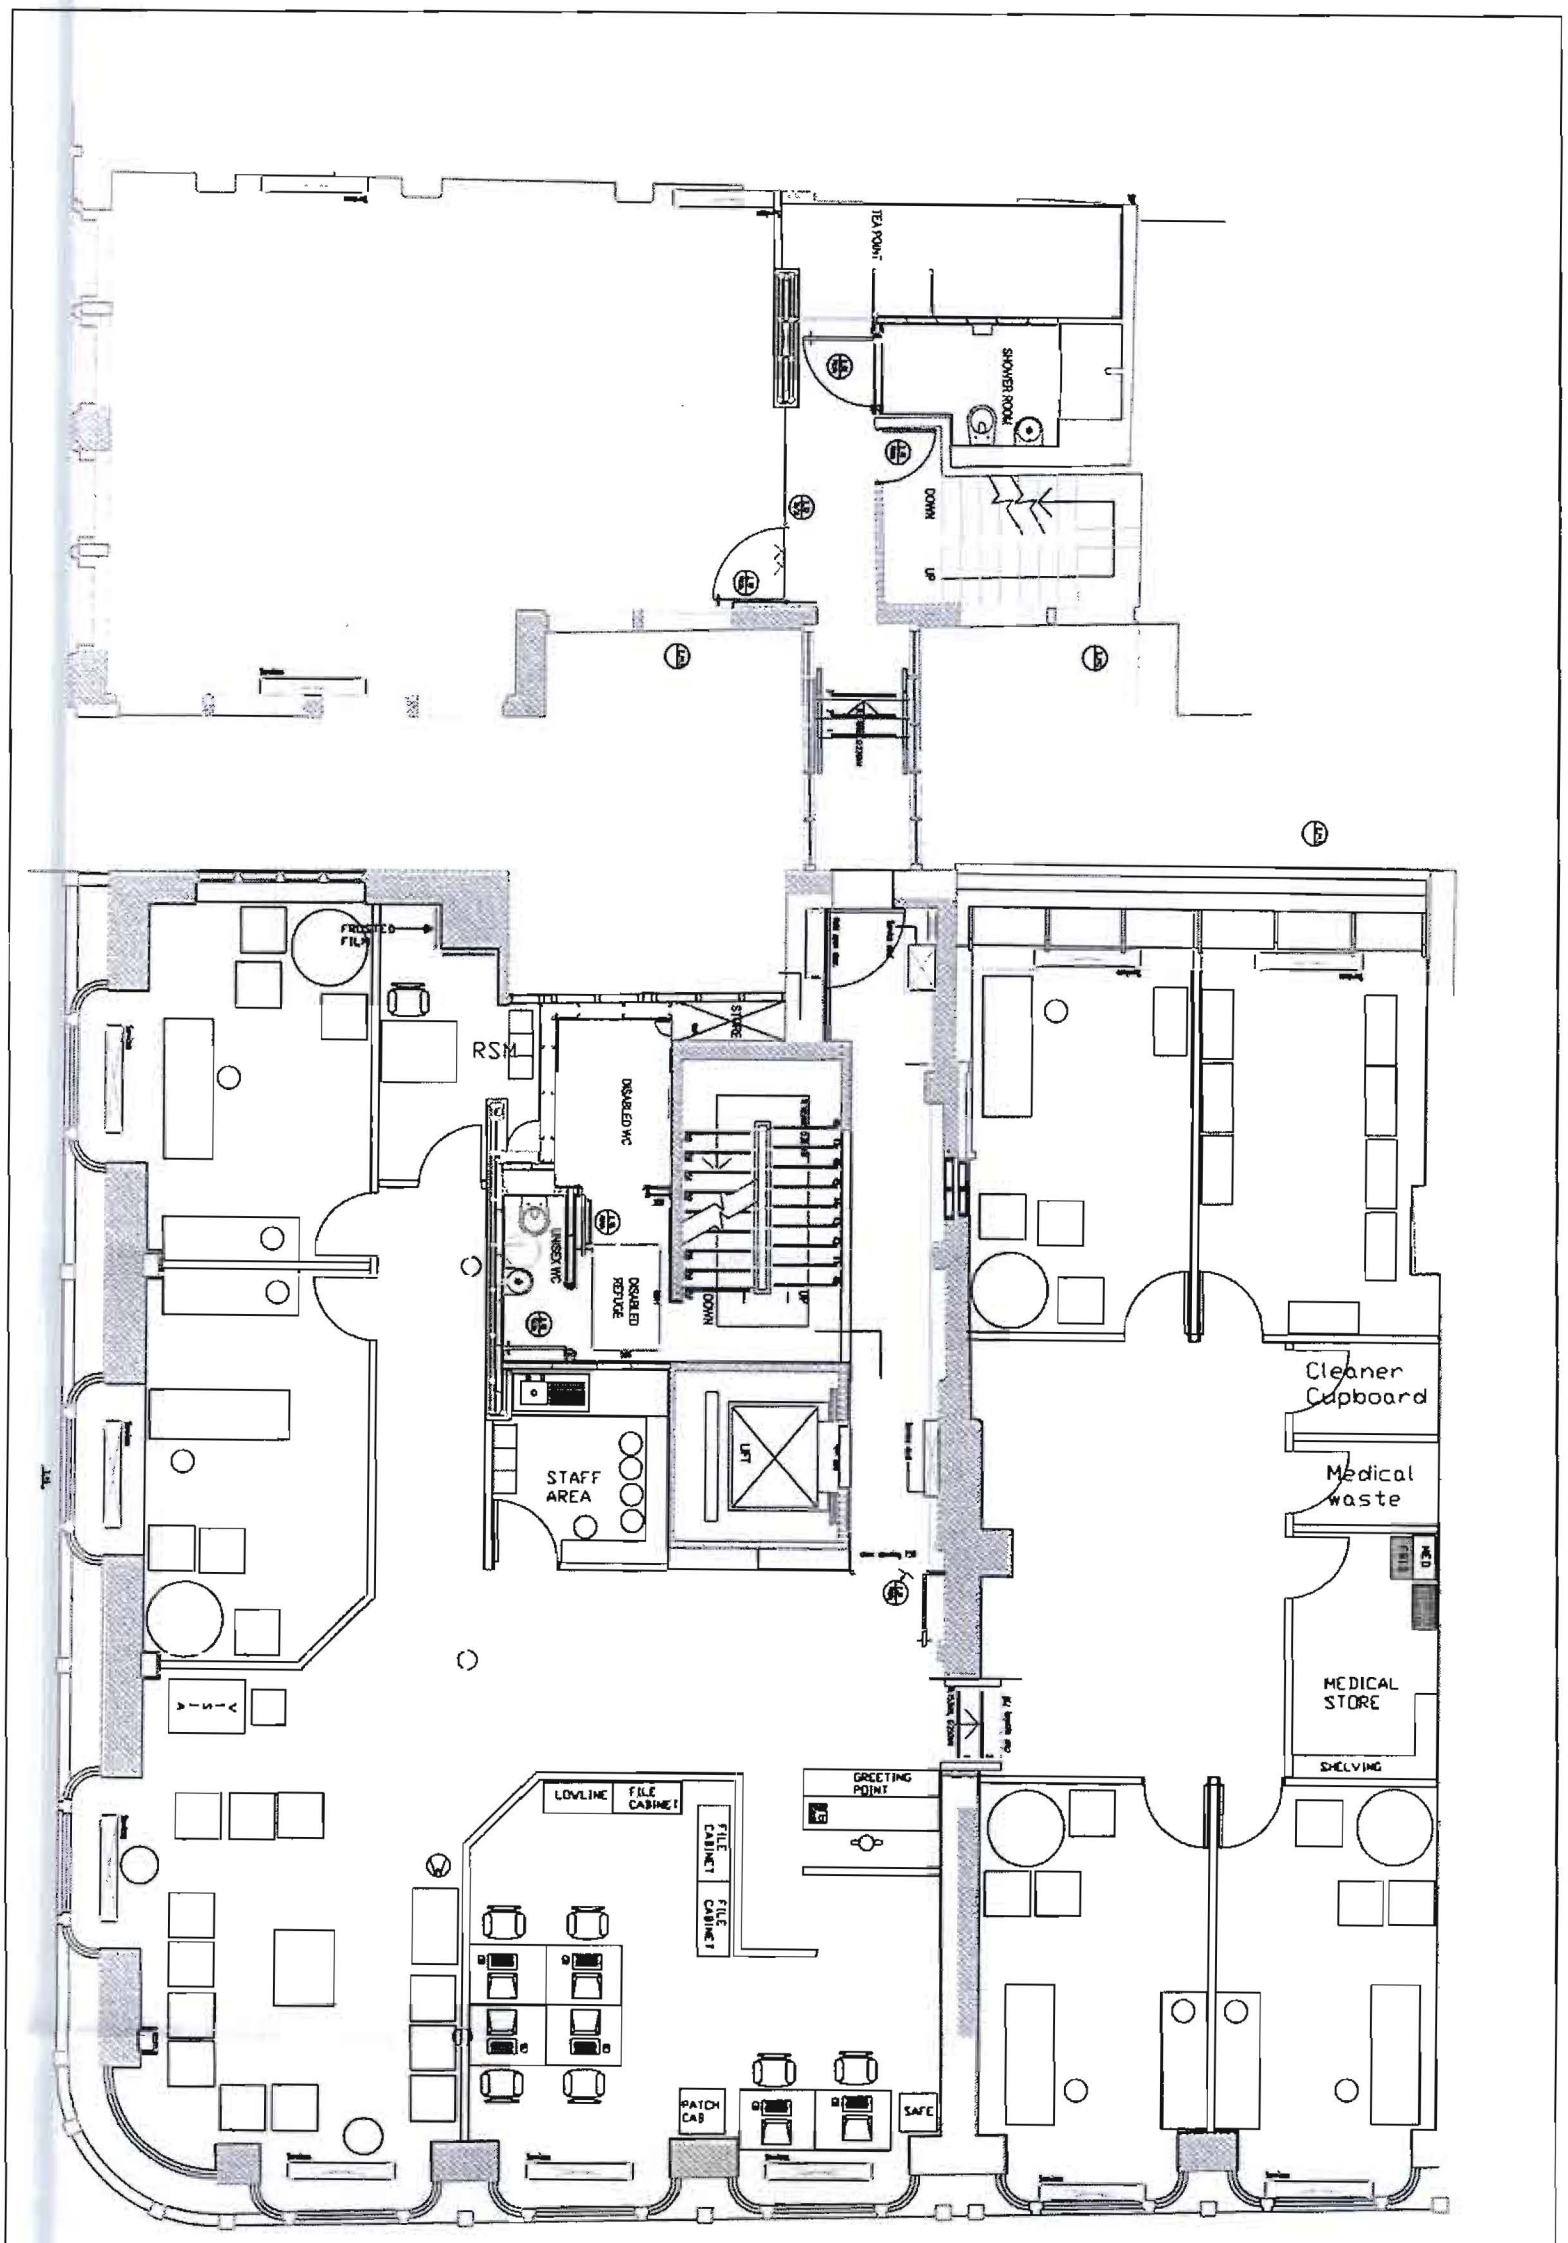

COMPLETED

ADDRESS: Second Floor The Chambers Police Street Manchester M2 2LQ	CLIENT: The Harley Medical Group	TITLE: Revised Proposed Floor Layout with Detailed Furniture Plan
	SCALE: 1:100@A3	
	AREA: 3155SqFt or 293.1SqM	DATE: 22-10-2008

PLANNING
ACK'D
REPLIED
REGD 29 OCT 2008
DATE
INIT.
REC'D
DESCRIPTION