an environment
to make your competitors
greer
with envy

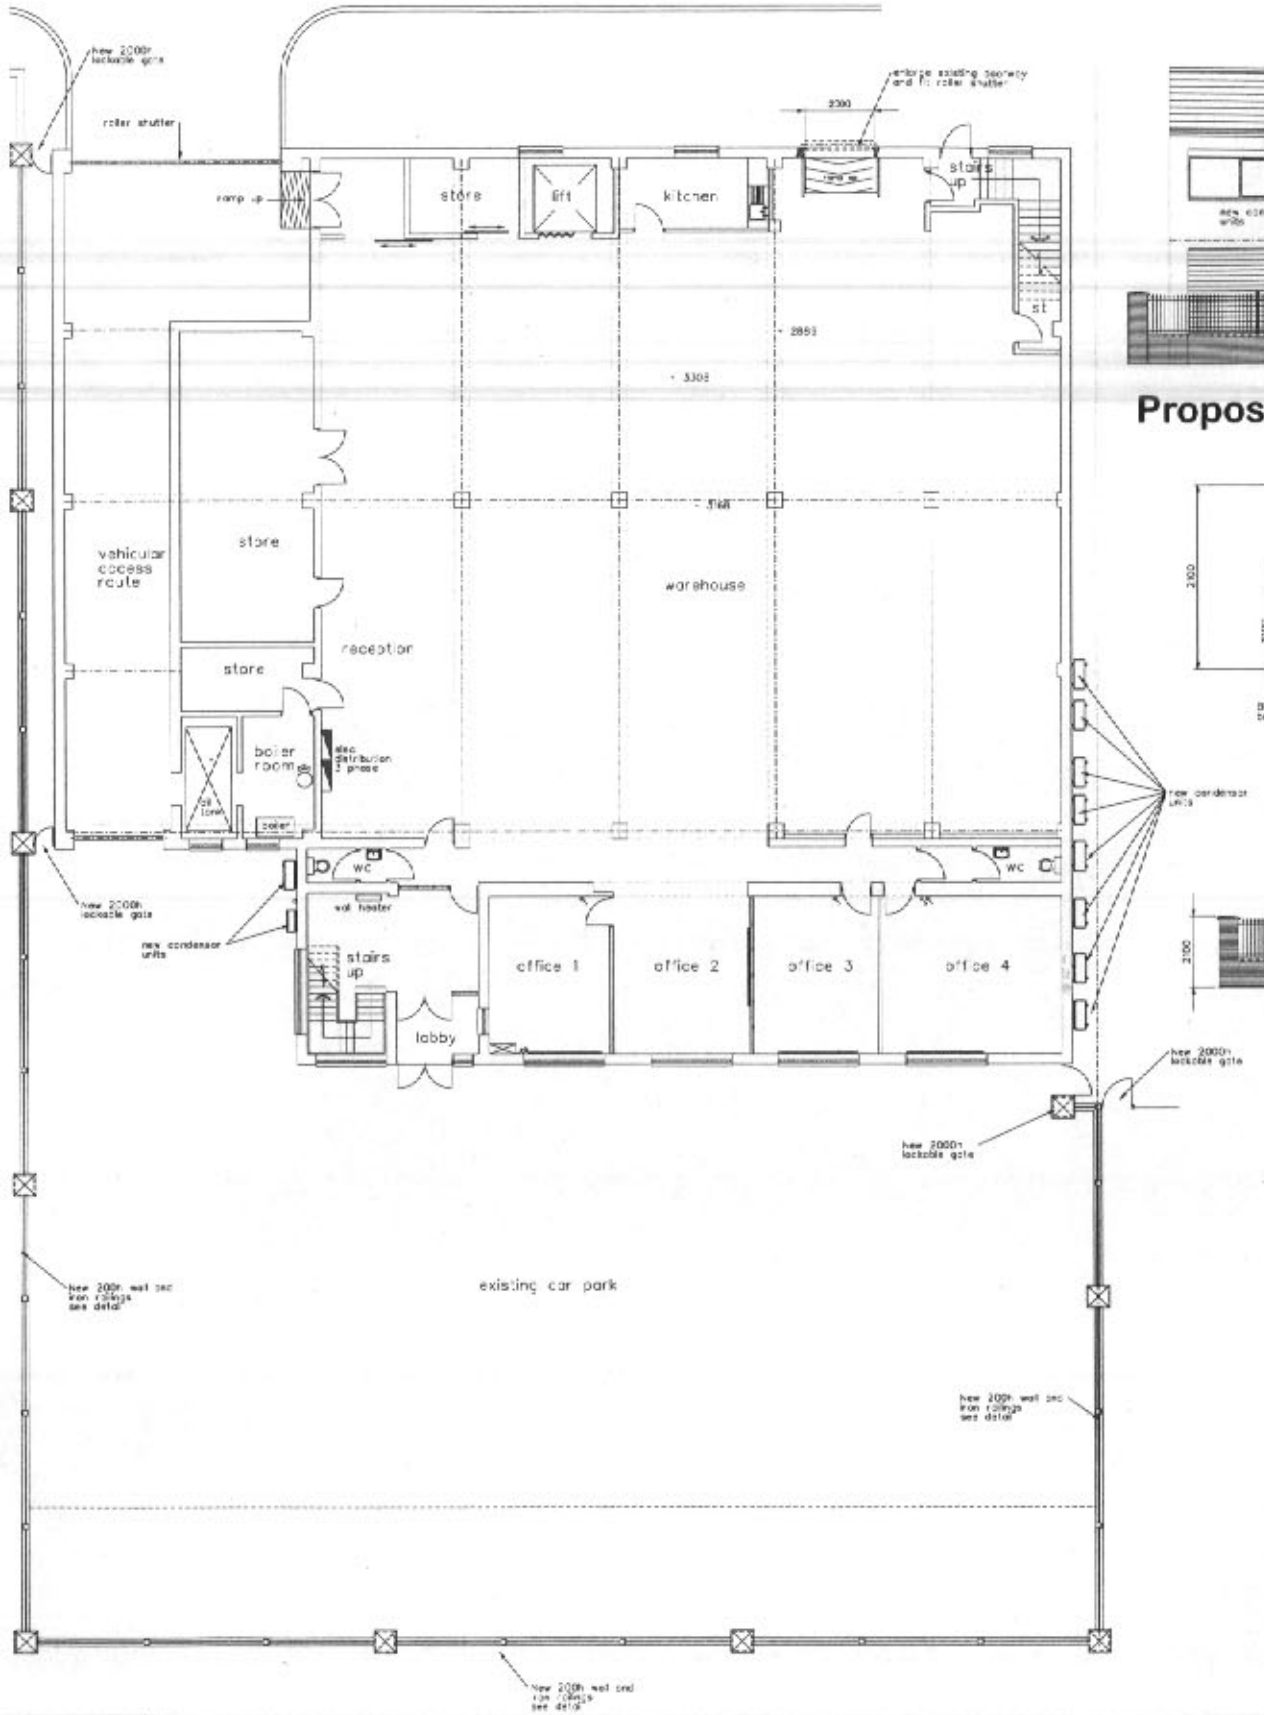

Proposed Ground Floor Plan

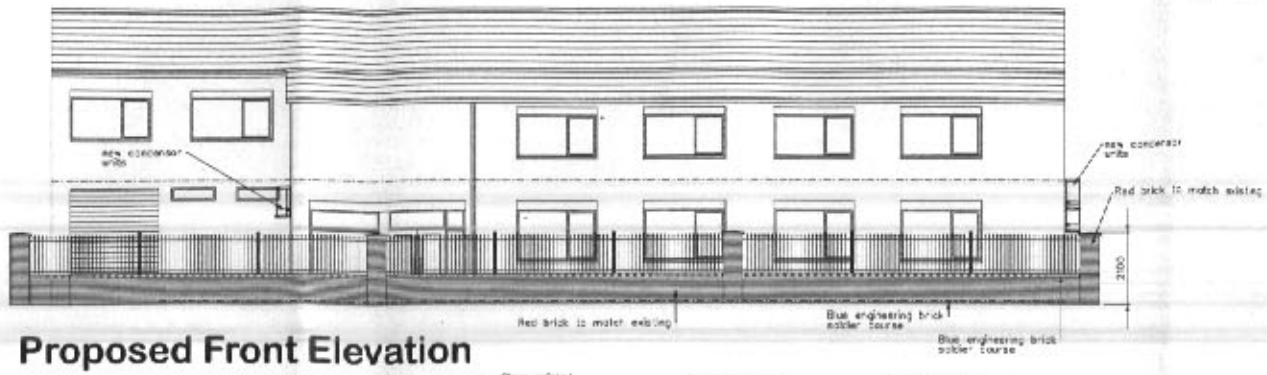

Proposed Front Elevation

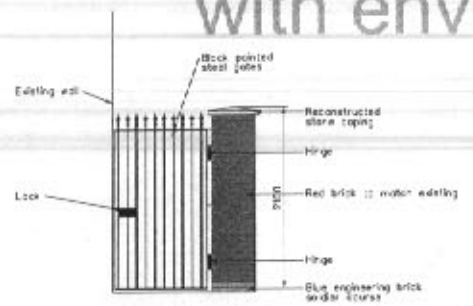

Typical Gate Elevation
(not to scale)

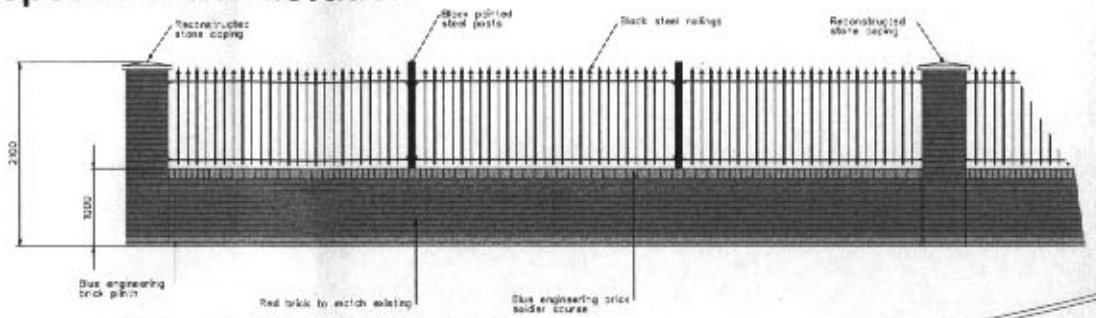

Typical Wall Elevation
(not to scale)

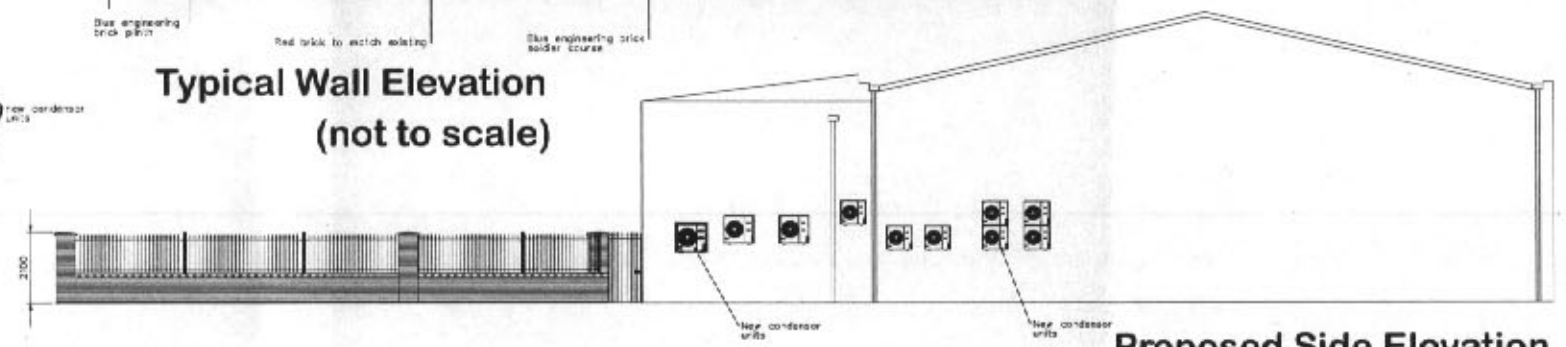

Proposed Side Elevation

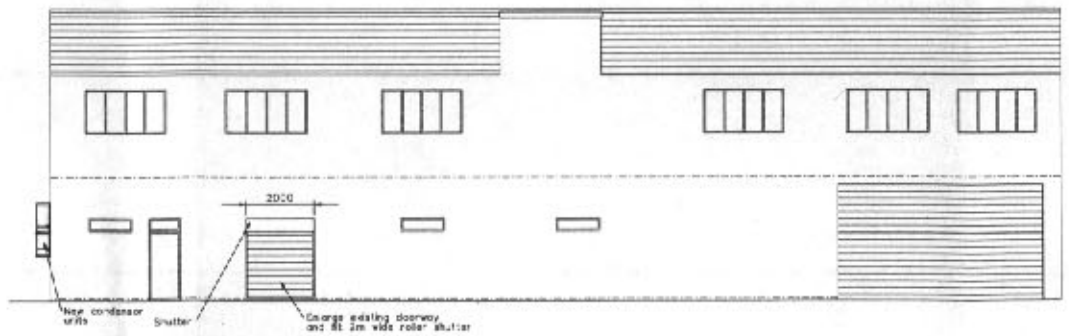

Proposed Rear Elevation

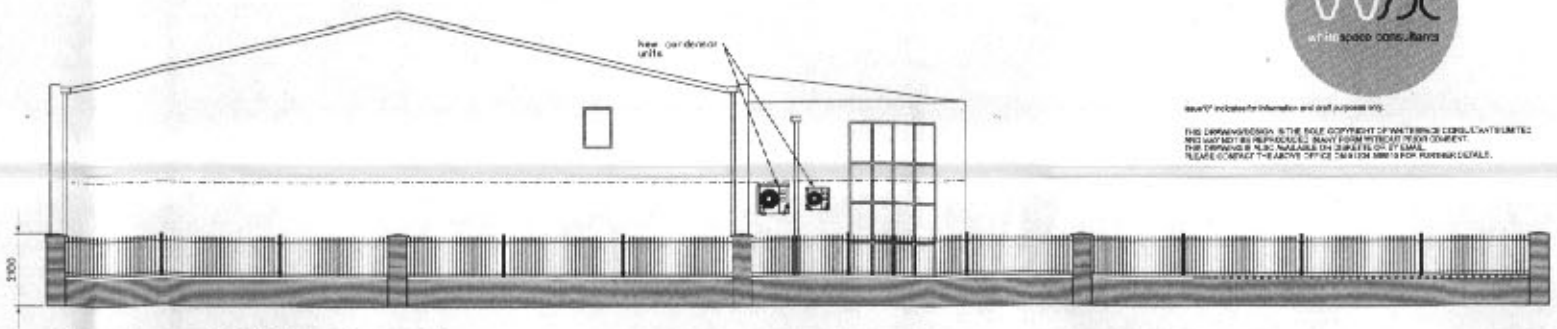

Proposed Side Elevation

Client
PARDISAN

Title
PROPOSED BUILDING ON CHEETHAM HILL ROAD

Drawing no.	Revision/issue no	Date
07w008-039	F	29/01/08
Scale & Sheet Size	Drawn by	Approved by
1:100 @ A1	AAL	MY

Whitespace Consultants Ltd.
56 Chorley New Road, Bolton
BL1 4QR
T. 01204 388588 F. 0870 7621631 E. sales@whitespace.org.uk
Web: www.whitespace.org.uk

WSC whitespace consultants

issue'F' includes for information and draft purposes only.

THIS DRAWING/DESIGN IS THE SOLE COPYRIGHT OF WHITESPACE CONSULTANTS LIMITED AND MAY NOT BE REPRODUCED, AWAY FROM WITHOUT PRIOR CONSENT.
THIS DRAWING IS ALSO AVAILABLE ON DISKETTE OR BY EMAIL.
PLEASE CONTACT THE ABOVE OFFICE ON 01204 388588 FOR FURTHER DETAILS.