


All dimensions to be as noted. Do not scale from this drawing. Report any discrepancies to the Architect / CA immediately. All Areas are approximate and use of these Areas for commercial purposes should include due allowance for variations inherent in design development and building processes. This drawing is the copyright and property of Hurd Rolland Partnership and must not be reproduced without prior written permission

Rev	Description	By	Chk	Date
-	Issued for Planning	GMJ	GTC	20.07.12

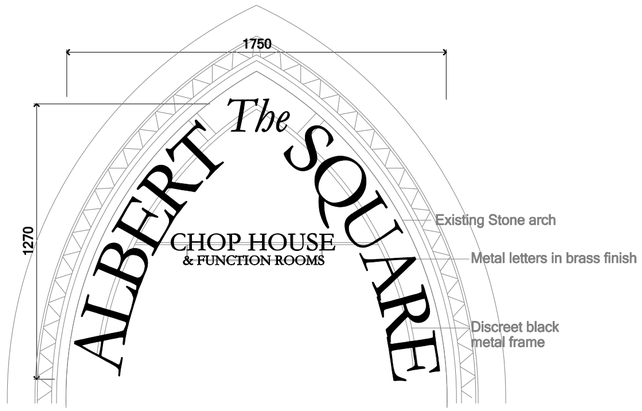


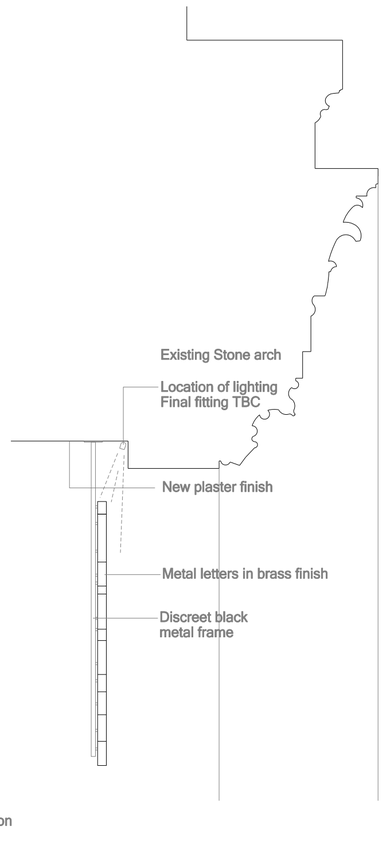


Signage A
New signage under existing stone archway of main entrance.
Metal lettering in brass finish fixed to a black metal frame.
Text to be in location of signage for previous occupation.
Sign fixed to the underside of the archway (plaster finish)
Note that the existing signage has been removed prior to aquiring the building.

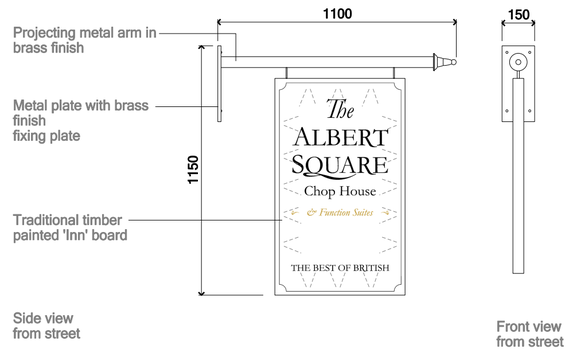


Signage C+D
New signage to project from building at first floor level
Traditional painted timber 'Inn' style board hung from a metal brass finished arm (style to match signage H+I)
Brass finished metal fixing plate to building (between brick)
Internally lit

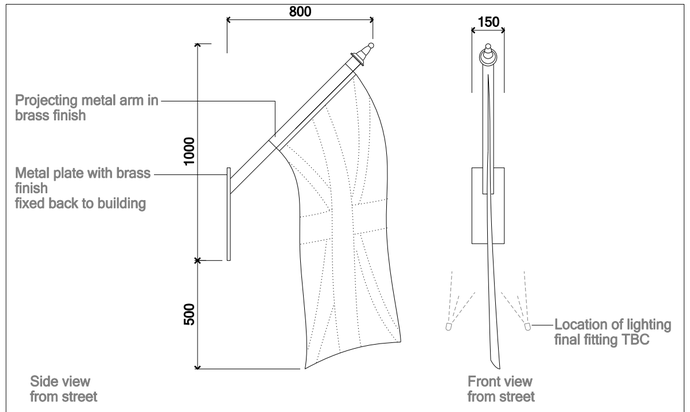


Signage H+I
New Flagpole in brass finish with brass finished plate fixed back to external wall between brickwork
Hanging arm to match signage C+D.

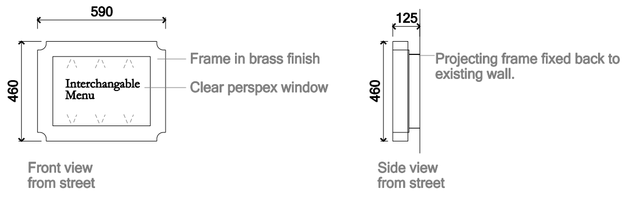

Signage E,F+G
New signage either side of the main entrance door and to the right hand side of the disabled entrance door to display A3 sized menu.
Frame 'box' in brass finish with clear perspex window to display menu.
Integrated lighting within the box.
Box will project from facade and will be fixed back through external wall.
Box to be lockable, menu sheet will change on a regular basis.

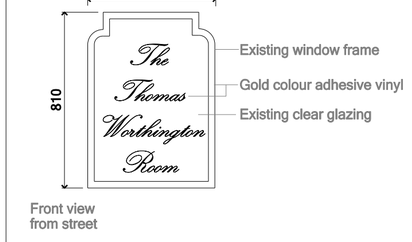

Signage J
New signage on inside face of window at first floor level.
Gold colour vinyl to advertise 'The Thomas Worthington Room' function room.

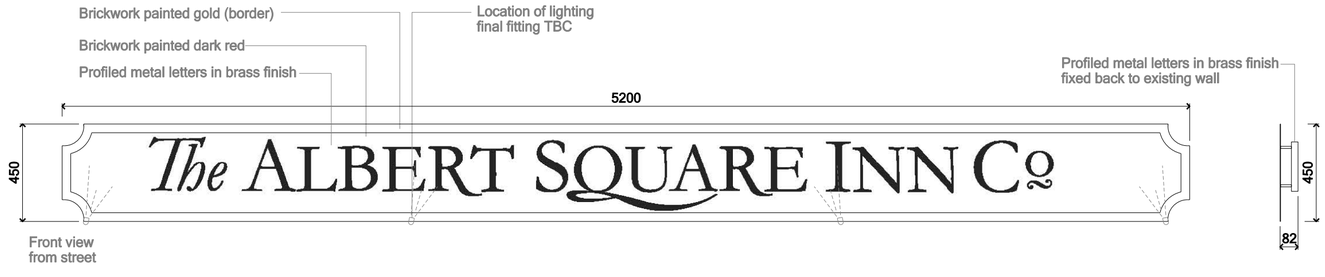

Signage B
New signage below parapet of the building.
Existing brickwork to be painted dark red with gold colour border
Projected profiled metal lettering in brass finish fixed back between brick

PLANNING NOTES:

1.Please read in conjunction with application drawings, documents and other supporting information

Project
MEMORIAL HALL

Albert Square, Manchester

Title
Proposed Signage

Drawn: GMJ	Checked: GTC	Approved: GTC
Scale: 1:20@A2	Date: 19.07.12	Project No: M7507
Drawing No: DL(03)50		Revision: -

ISSUED FOR PLANNING

hurdrolland Architects
7th Floor 44 Peter Street Manchester M2 5GP
Tel: 0161 832 5322
Fax: 0161 832 5245