NOTES
The Contractor is to check all dimensions and conditions on site before commencing. Do not scale from this drawing.
This drawing remains the copyright of POZZONI LLP.

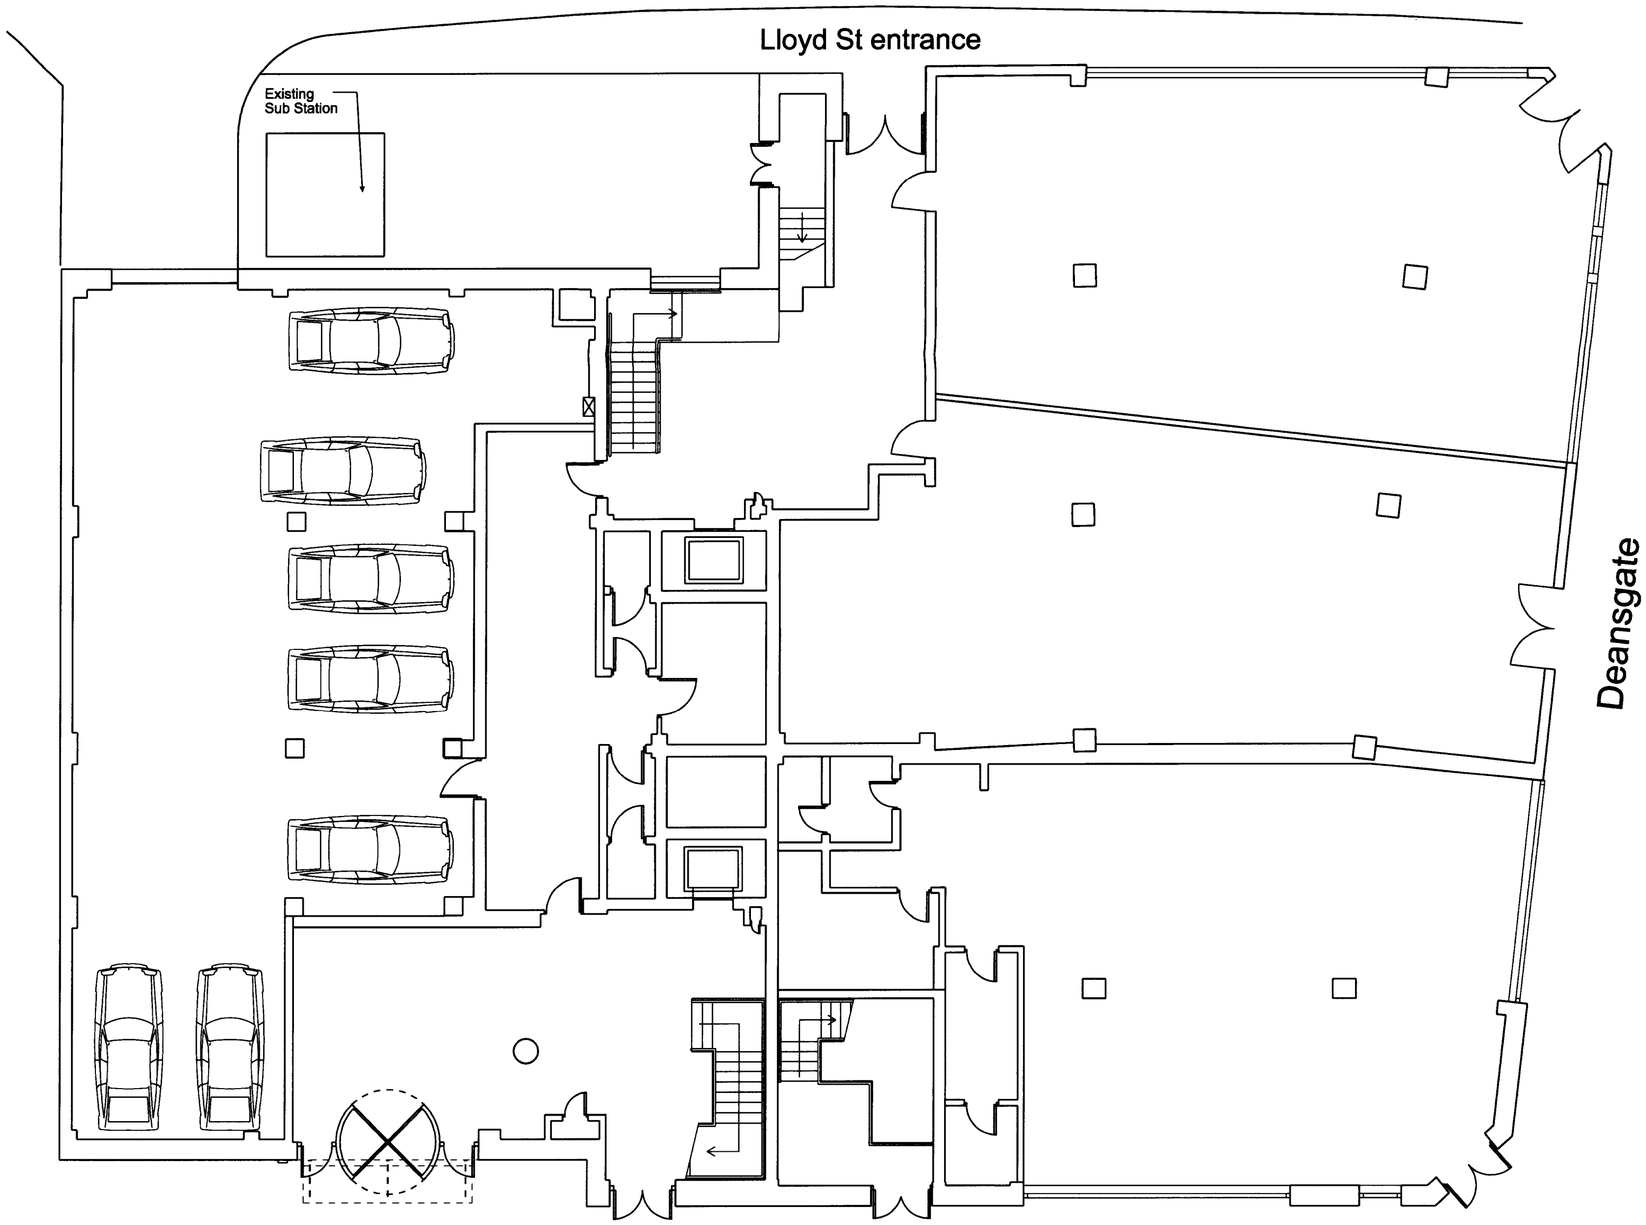

Existing Ground Floor Plan 1:100

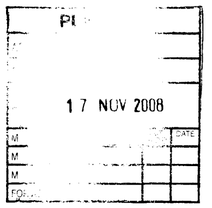

Revision	By	Date

Client
Morley Pension Fund

Job
St Johns House
Queens St Manchester

Drawing
Existing Ground Floor Plan

- ■ Feasibility
- ☐ Design
- ☐ Tender
- ☐ Contract
- ☐ Construction
- ☐ As Built

Scale	1:100	@A2
Drawn	MKM	
Date	Oct 08	Rev
Drg. No.	P2709-101	A

POZZONI

T 0161 928 7848
F 0161 928 9428
E architects@pozzoni.co.uk

2 Woodville Road
Altrincham
WA14 2FH