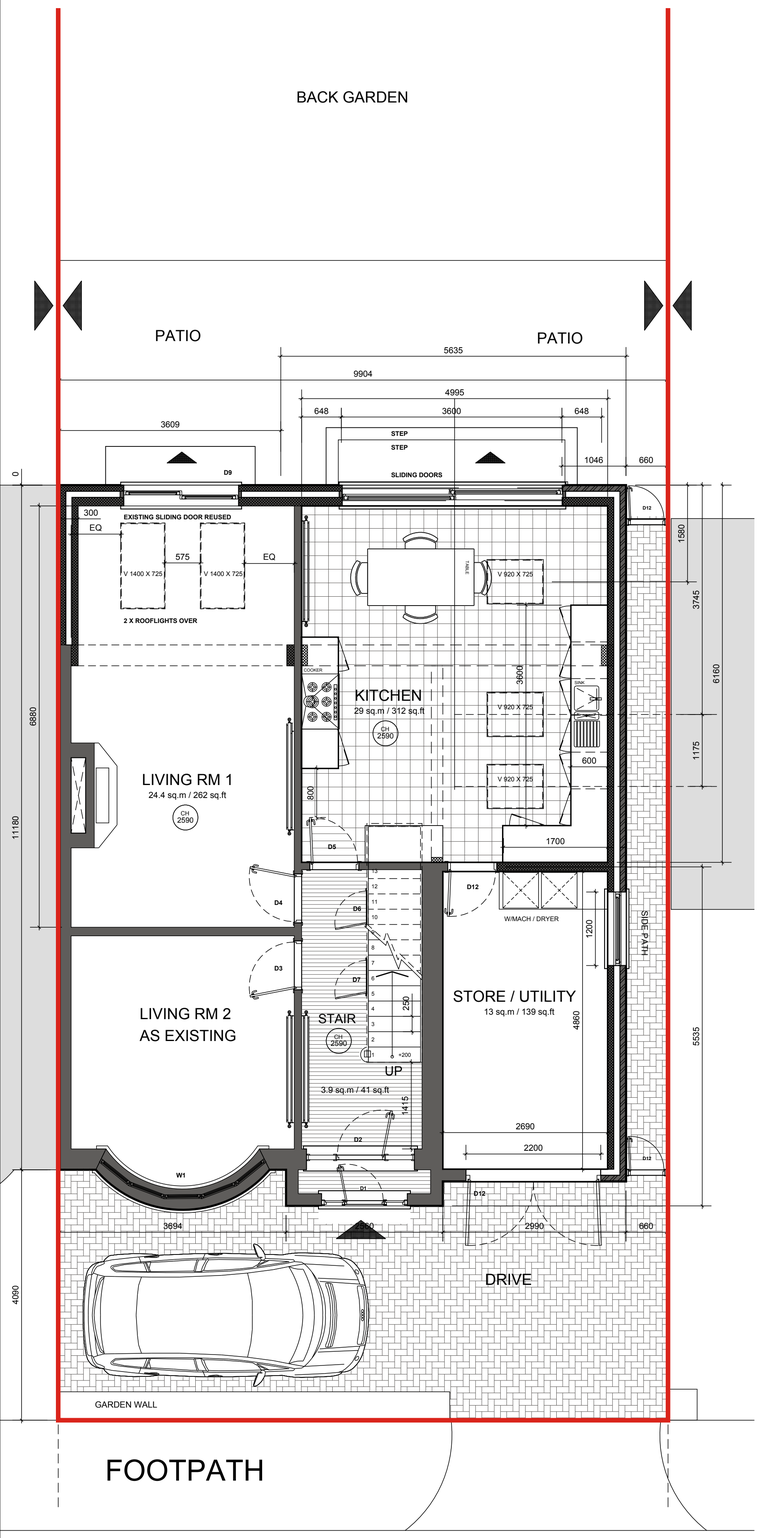

GROUND

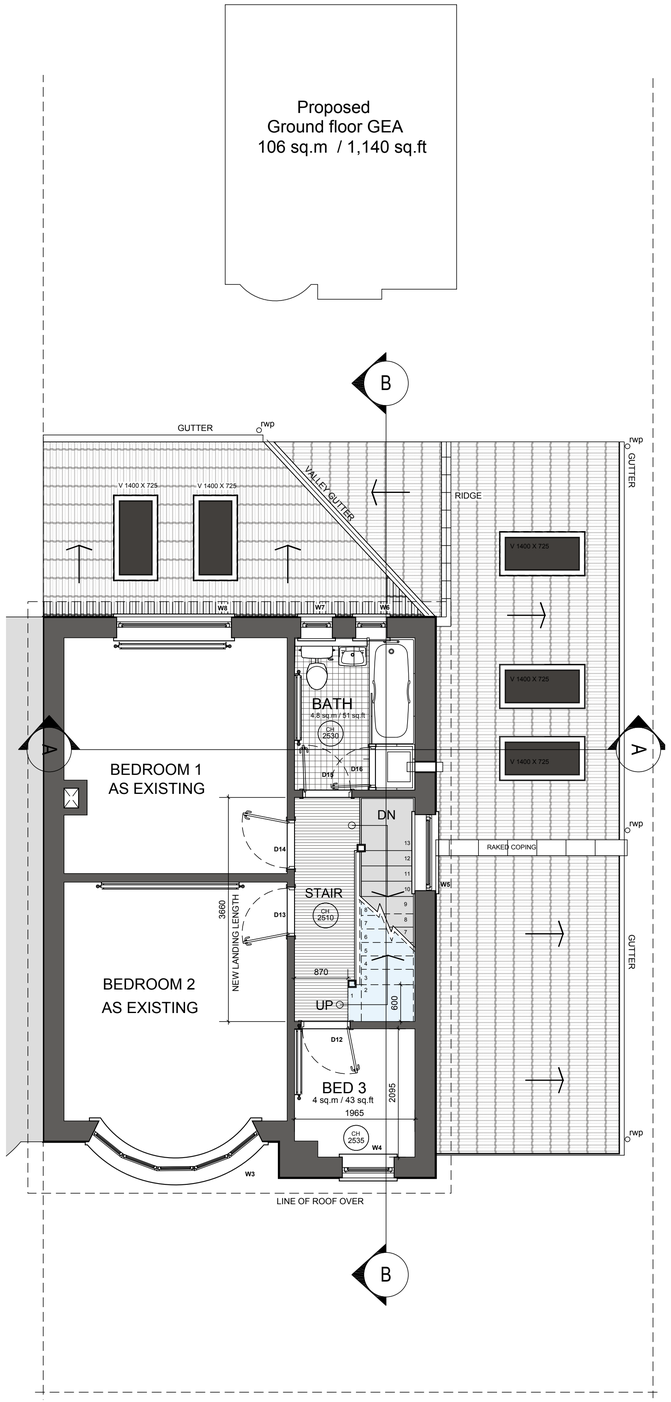

FIRST

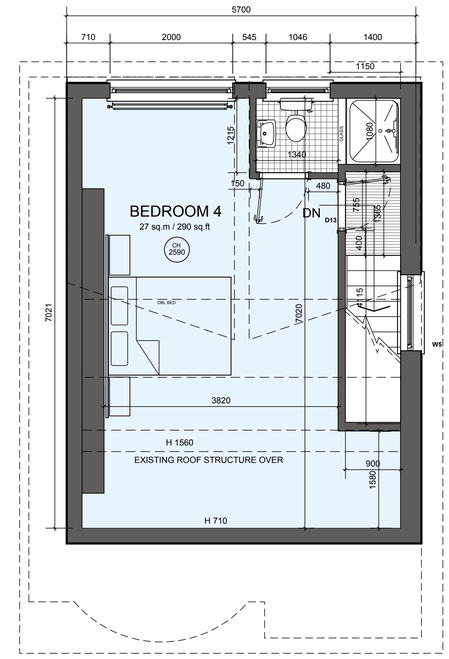

ROOF SPACE

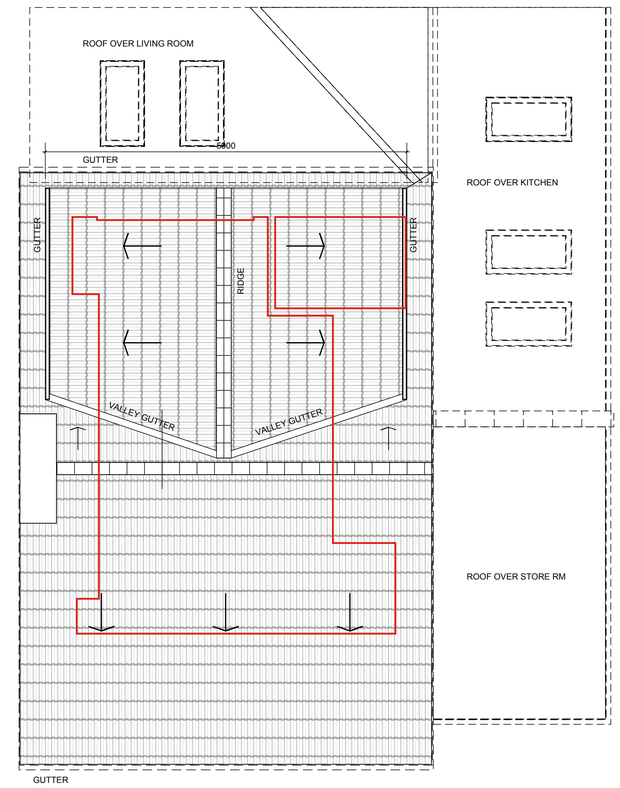

ROOF

0M 1M 2M 3M 4M 5M 6M 7M 8M

SCALE BAR

PROPOSED ALTERATIONS AND EXTENSION TO :
13 ROSELAND AVENUE, DIDSBURY, M20 3QY
CLIENT : MR & MRS KAYE

PLANNING

DRAWN BY	SCALE
PG	1:50 @ A1
DRAWN DATE	ISSUE DATE	CHECKED BY
JANUARY 2013	01.02.2013	PG

PROPOSED PLANS

DRAWING NO RA-P-PL-01 REV 00

pdgdesign@hotmail.co.uk