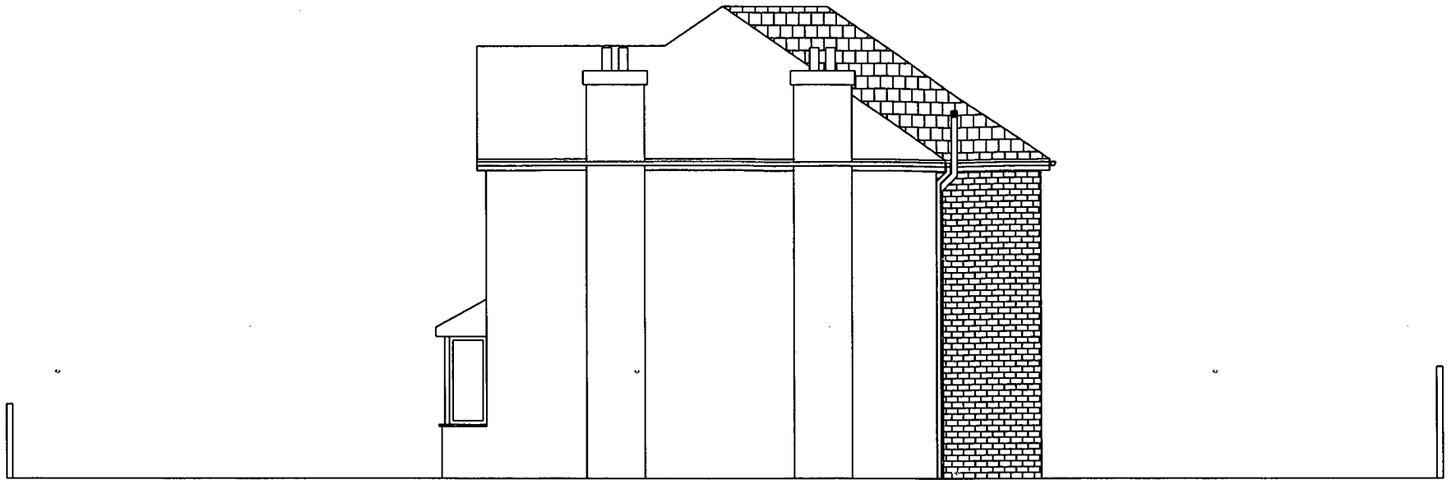

West Elevation Proposed

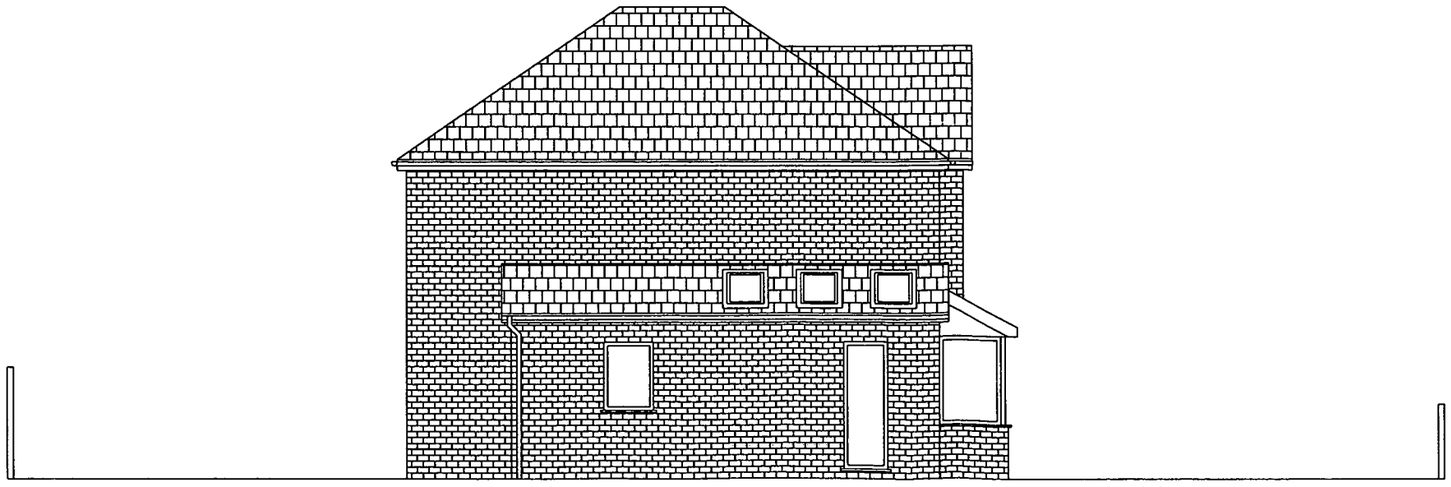

East Elevation Proposed

It is the contractors responsibility to check all dimensions on si

Notes/Ammendments

PLANNING AND
BUILDING CONTROL
03 NOV 2011

Client Project:
Mr & Mrs Nadeem

Location
55 Dunnisher Rd
Newall Green
Manchester
M23 2ZL

Drawing Title
West & East Elevations Proposed

Scale@A3	Status
1:100	PL

DWG No	Rev
8	

B.D.S.UK
Building Design Solutions (UK) Ltd
66 Seymour Grove
Old Trafford
Manchester M16 0LN
Tel: 0161 956 2252 Fax: 0161 956 2262

Bed 2

En-Suite

Walk-In Wardrobe

Main Bathroom

Bed 4

Landing Area

Bed 1

Bed 3

Landing Area

Bed 5

1st Floor Proposed

Note: Do Not scale From This Drawing

It is the contractors responsibility to check all dimensions on s

Notes/Ammendments

PLANNING AND BUILDING CONTROL

0 3 NOV 2011

Client Project:
Mr & Mrs Nadeem

Location
55 Dunnisher Rd
Newall Green
Manchester
M23 2ZL

Drawing Title
1st floor proposed plan

Scale@A3	Status
1:100	PL

DWG No	Rev
7	

B.D.S.UK

Building Design Solutions (UK) Ltd

66 Seymour Grove
Old Trafford
Manchester M16 0LN
Tel: 0161 956 2252 Fax: 0161 956 2262

Store Area

W.C

Study

Dinning

Kitchen

Family Lounge

Hallway

W.C

Guest Lounge

Guest Lounge

Ground Floor Proposed

Note: Do Not scale From This Drawing

It is the contractors responsibility to check all dimensions on site.

Notes/Ammendments

PLANNING AND BUILDING CONTROL

0 3 NOV 2011

Client Project:
Mr & Mrs Nadeem

Location
55 Dunnisher Rd
Newall Green
Manchester
M23 2ZL

Drawing Title
Ground floor proposed plan

Scale@A3
1:100

Status
PL

DWG No
6

Rev

B.D.S.UK

Building Design Solutions (UK) Ltd

66 Seymour Grove
Old Trafford
Manchester M16 0LN
Tel: 0161 956 2252 Fax: 0161 956 2262

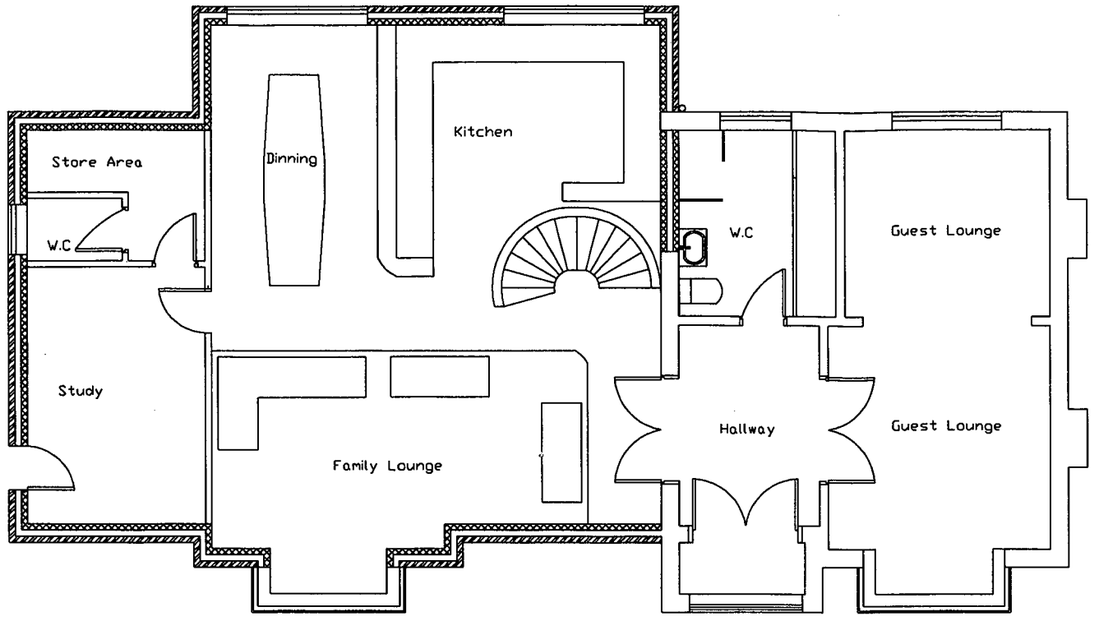

Ground Floor Proposed

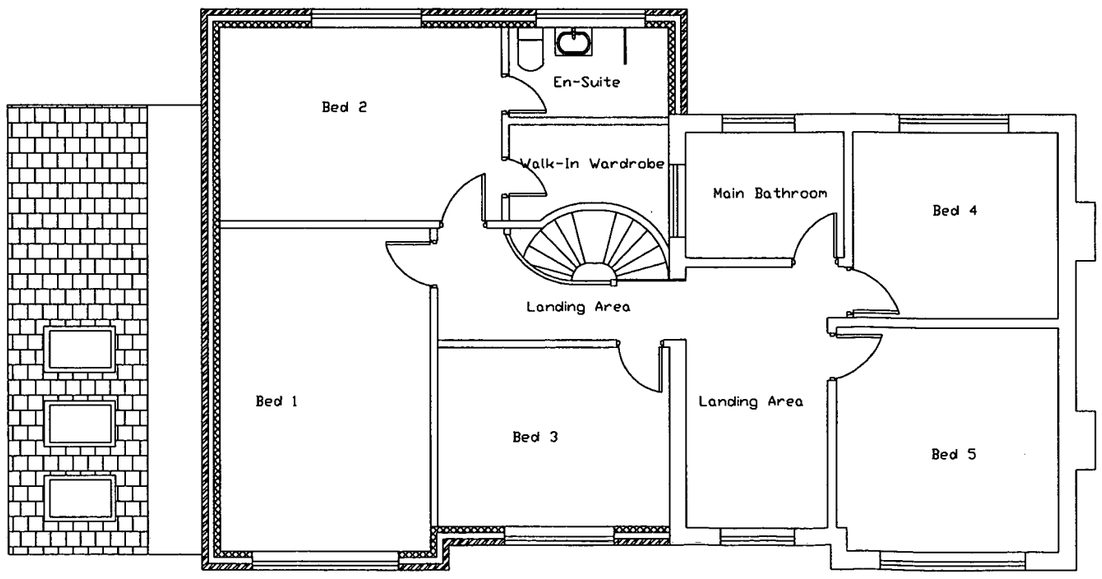

1st Floor Proposed

Note: Do Not Scale From This Drawing

It is the contractors responsibility to check all dimensions on si

Notes/Ammendments

PLANNING AND BUILDING CONTROL

03 NOV 2011

Client Project:
Mr & Mrs Nadeem

Location
55 Dunnisher Rd
Newall Green
Manchester
M23 2ZL

Drawing Title
Ground floor, 1st floor proposed plan

Scale@A3
1:100

Status
PL

DWG No
5

Rev

B.D.S.UK

Building Design Solutions (UK) Ltd

66 Seymour Grove
Old Trafford
Manchester M16 0LN
Tel: 0161 956 2252 Fax: 0161 956 2262