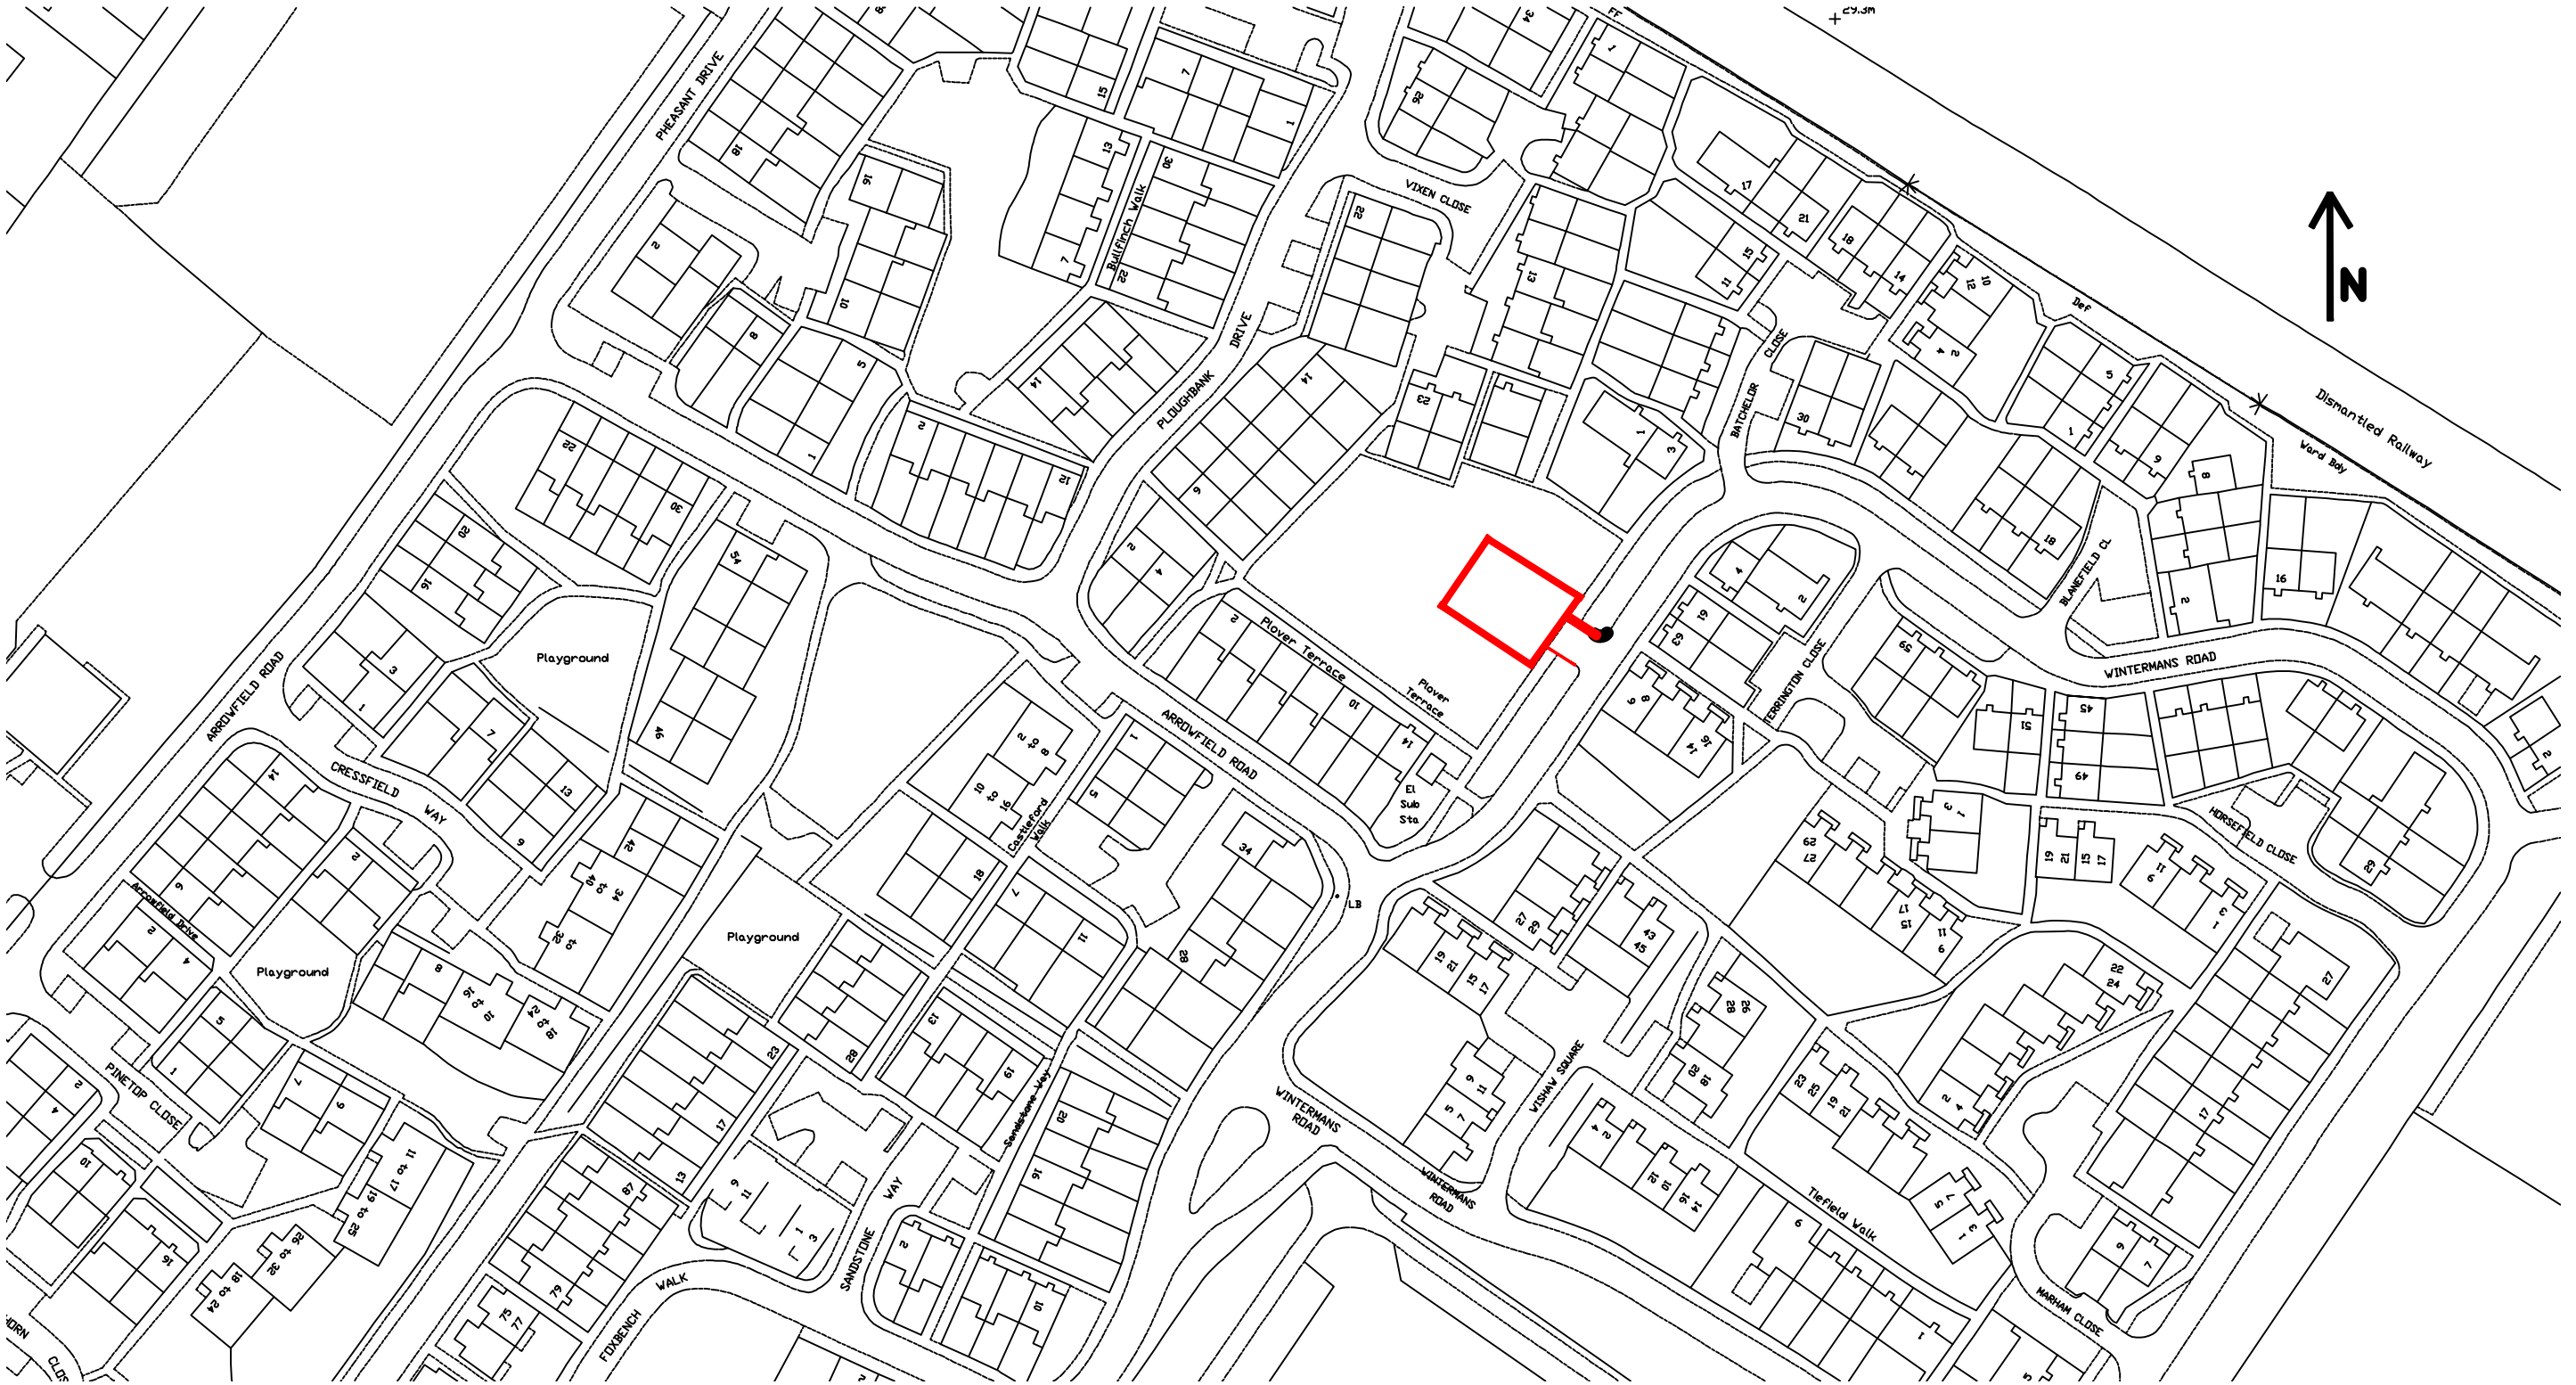

Southway Housing Trust

Aspen House
825 Wilmslow Road
Didsbury
Manchester
M20 2SN

JOB TITLE
ARROWFIELD ENVIROMENTAL IMPROVEMENTS

DRAWING TITLE
SITE COMPOUND LOCATION PLAN

COMPUTER FILE	DATE	SCALE	DRAWN	CHECKED
	MAY 12	1:1250	TT	

JOB NO.	DRAWING NO.	REVISION
SW/39018	E/SC1	