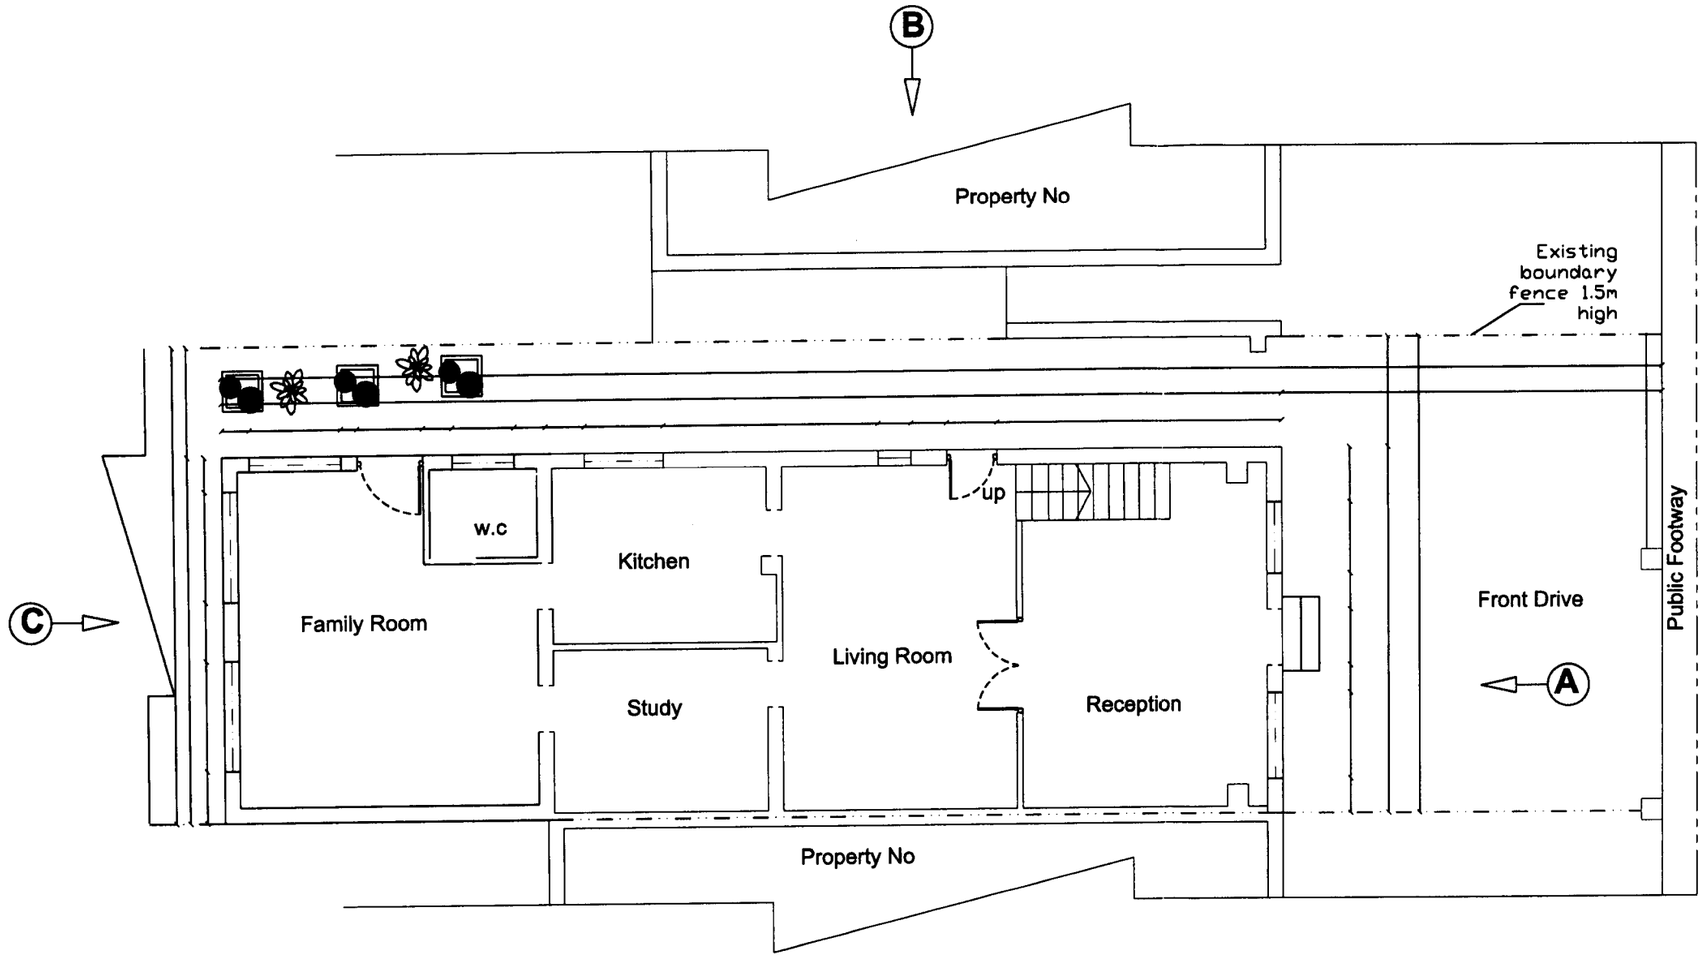


EXISTING FLOOR PLAN

ACK'D
REPLIED
RECD 23 APR 2008
M
M
M
ED'D

Issue Date:

Revisions:

No.	Date	Description

Home Sweet Home
Architectural Design Service
428 Cheetham Hill Road
Cheetham Manchester M8 9LE
0161 795 6385

Title :-
Existing Floor Plan

Project for :-
Mr. Sh Haseen Ud Din

Local Authority Ref :-
ENF / 08036 / 07

Project Title :-
Proposed Ground Floor Extension's
At 254 Woodlands Road Cheetham
Manchester M8 OGB

Date January 2008
Scale 1 : 50 Dwg No. 03 /089