03 SEP 2013

NOTE
ALL DIMENSIONS TO BE CHECKED ON SITE
RESTRICTED HEADROOM AGREED WITH CLIENT

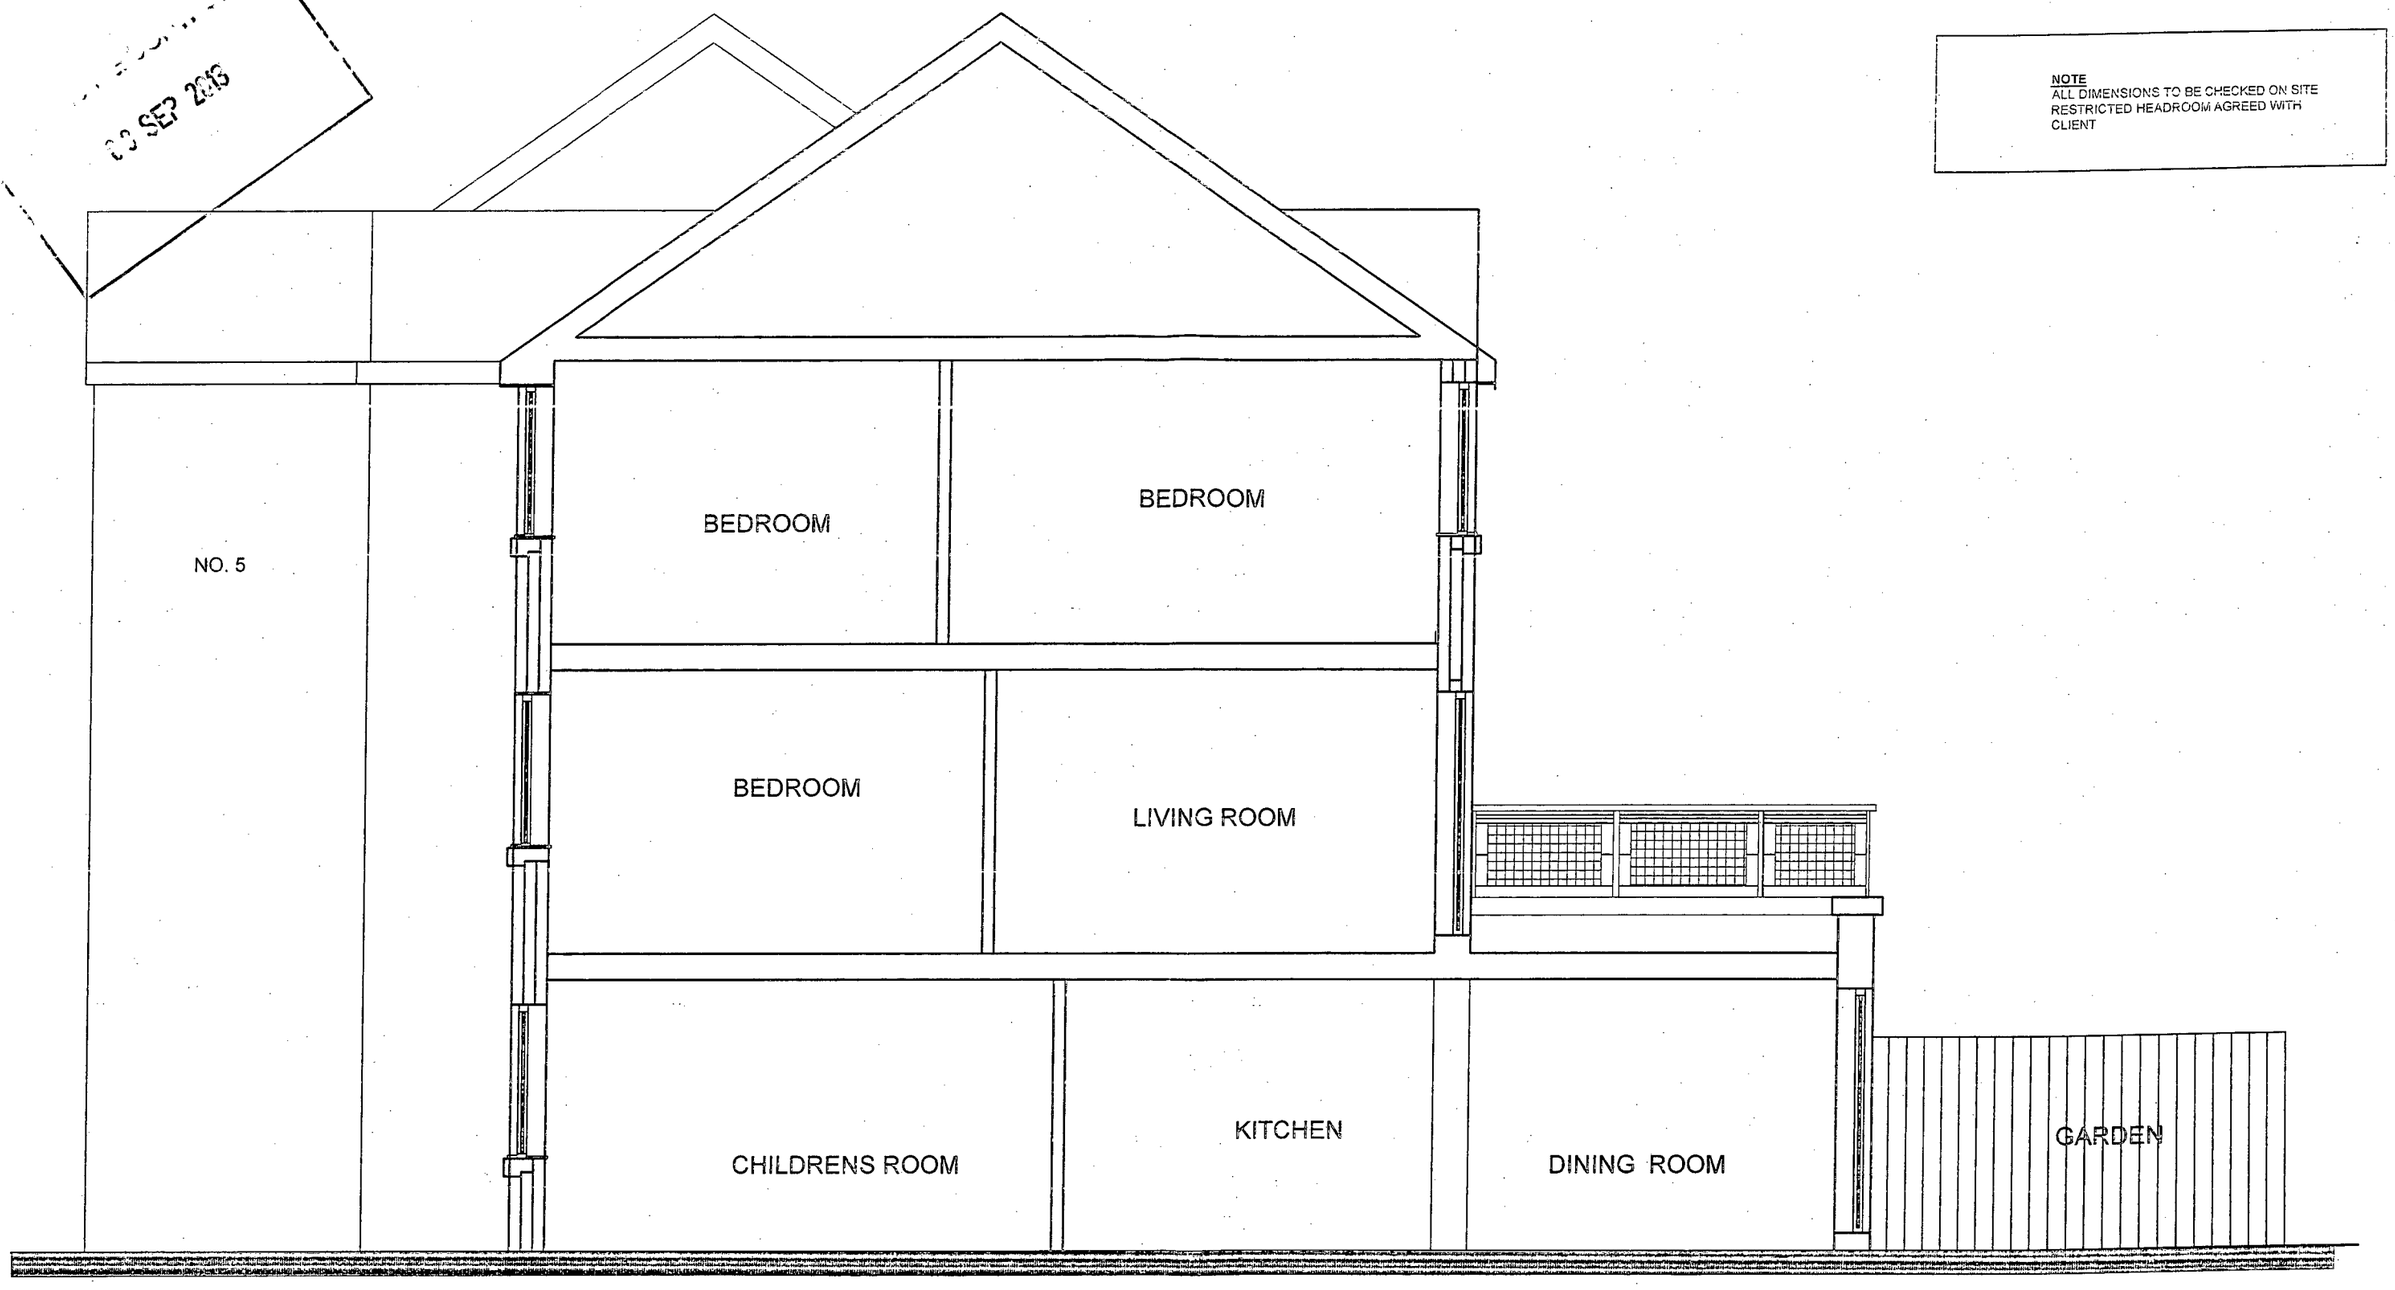

EXISTING SECTION

ARCHITECTURAL CONSULTANTS

5 Scarisbrick Avenue. Didsbury. M20 6EU. Tel:- 0161 4454896 - 07511908852 Justin.d@virgin.net

CLIENT	CONTRACT	DRAWING	DATE	SCALE	DRAWING NO.	Drawn
DAVID HESKETH	7 EVANS CLOSE DIDSBURY MANCHESTER M20 2SQ	EXISTING SECTION	JULY 2013	1:50	AC-163-011	JD Checked

NOTE
ALL DIMENSIONS TO BE CHECKED ON SITE
RESTRICTED HEADROOM AGREED WITH CLIENT



EXISTING REAR ELEVATION

ARCHITECTURAL CONSULTANTS

5 Scarisbrick Avenue. Didsbury. M20 6EU. Tel:- 0161 4454896 - 07511908852 Justin.d@virgin.net

CLIENT	CONTRACT	DRAWING	DATE	SCALE	DRAWING NO.	Drawn
DAVID HESKETH	7 EVANS CLOSE DIDSBURY MANCHESTER M20 2SQ	EXISTING ELEVATION	JULY 2013	1:50	AC-163-007	JD Checked

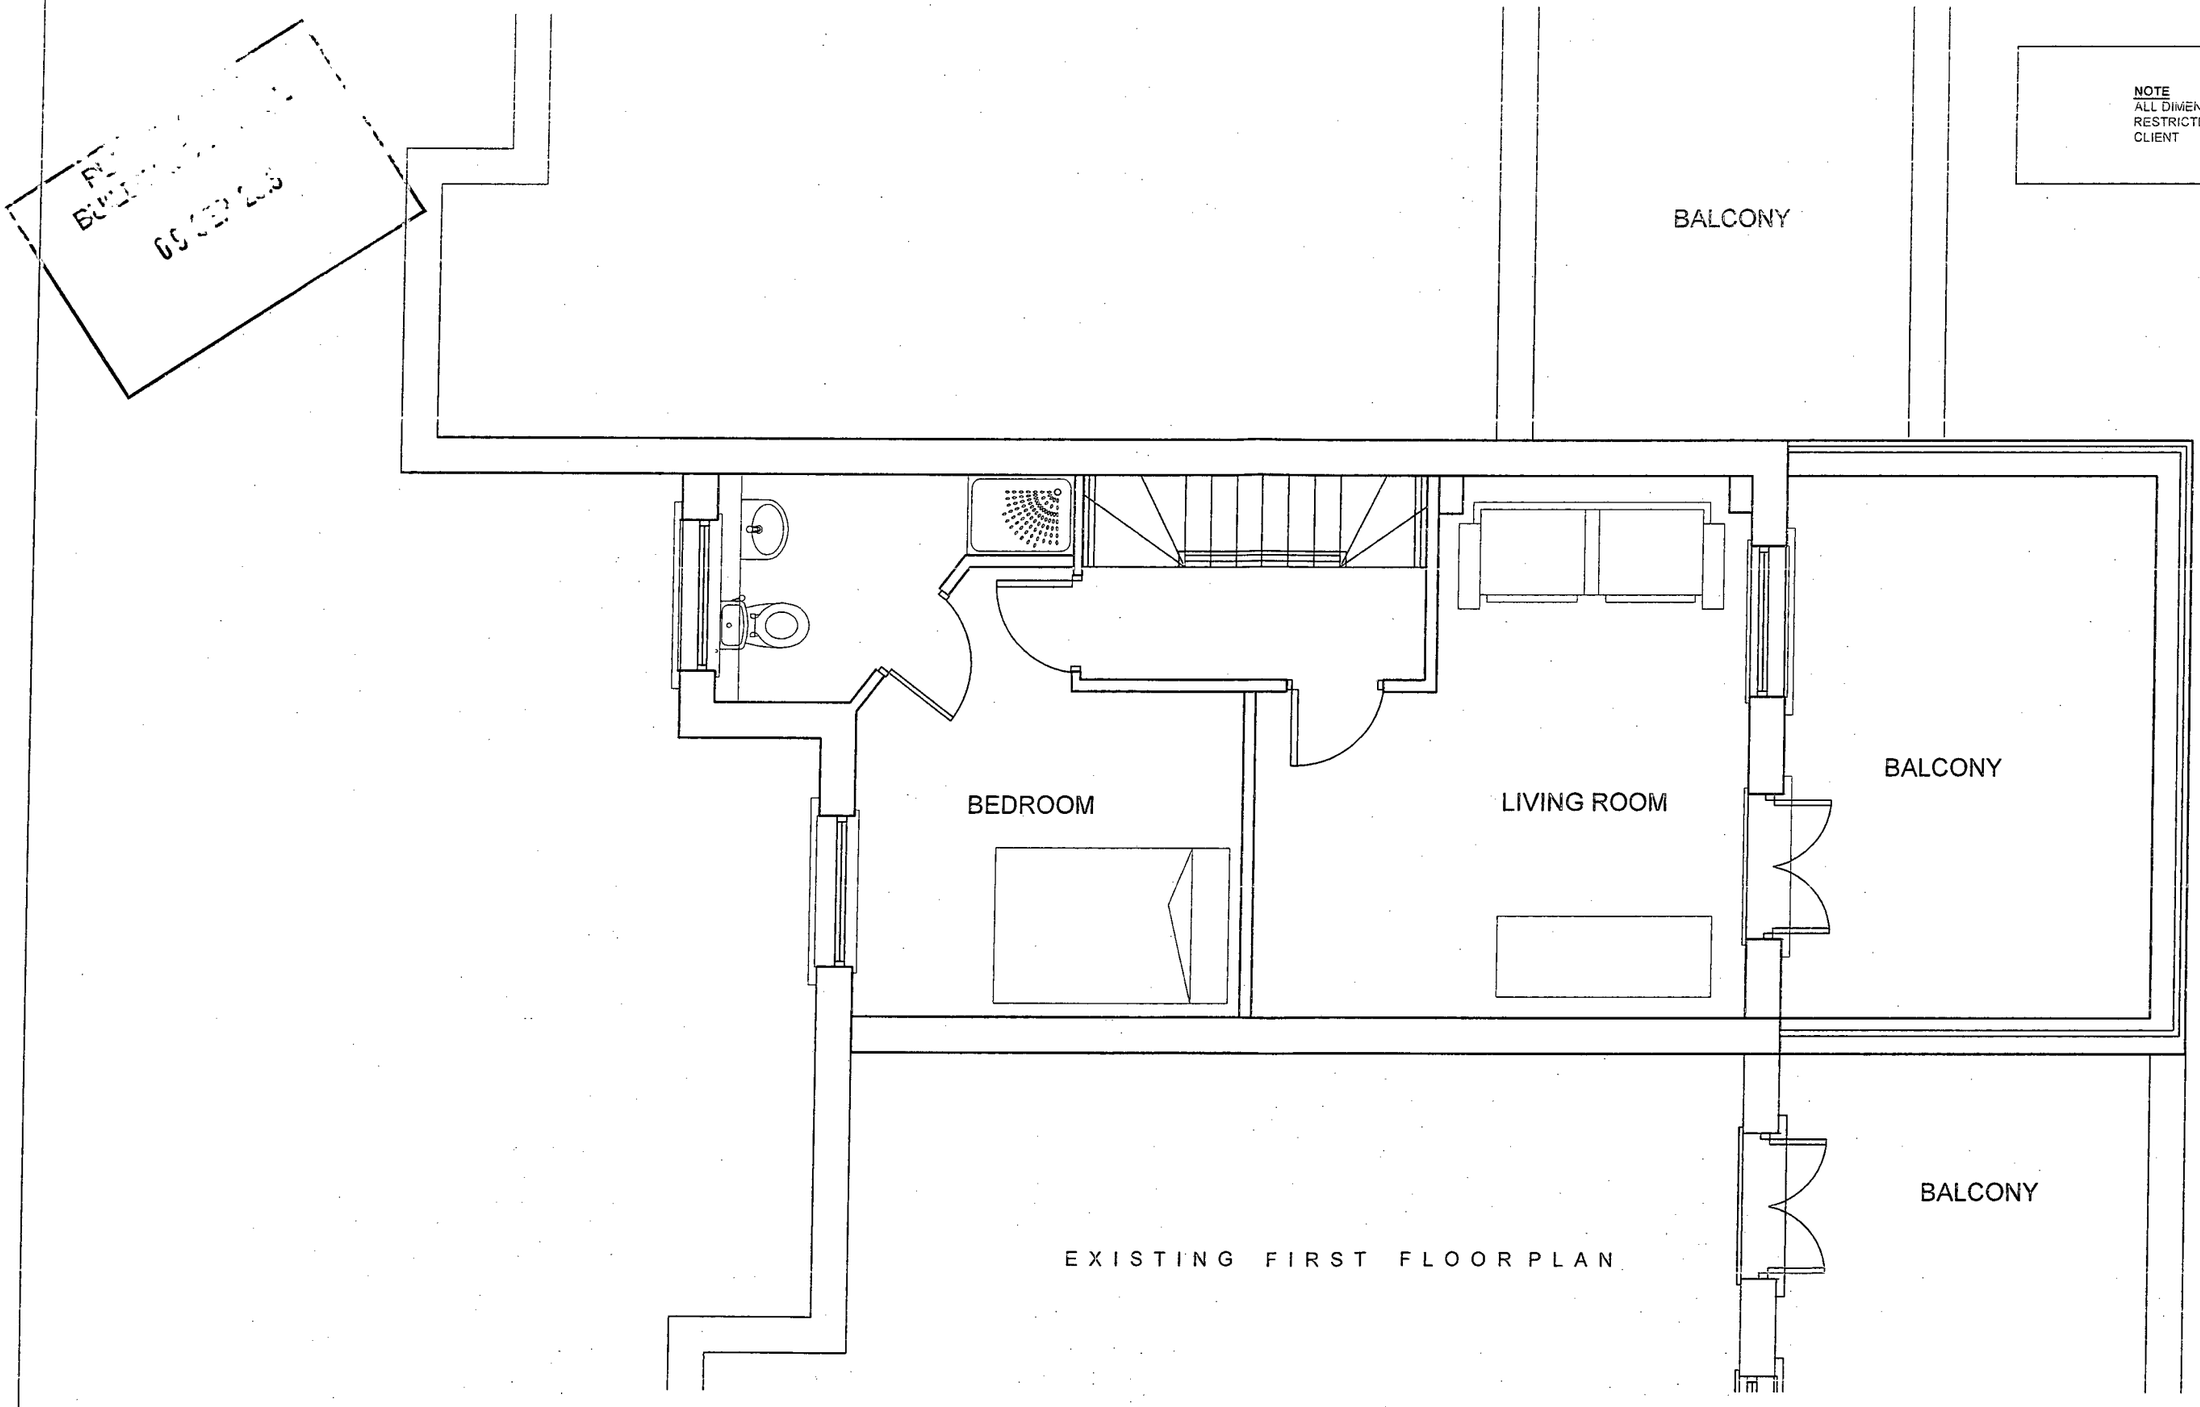

NOTE
ALL DIMENSIONS TO BE CHECKED ON SITE
RESTRICTED HEADROOM AGREED WITH CLIENT

EXISTING FIRST FLOOR PLAN

ARCHITECTURAL CONSULTANTS

5 Scarisbrick Avenue. Didsbury. M20 6EU. Tel:- 0161 4454896 - 07511908852 Justin.d@virgin.net

CLIENT	CONTRACT	DRAWING	DATE	SCALE	DRAWING NO.	Drawn
DAVID HESKETH	7 EVANS CLOSE DIDSBURY MANCHESTER M20 2SQ	PLANS AS EXISTING FIRST FLOOR	JULY 2013	1:50	AC-163-002	JD Checked

NOTE
ALL DIMENSIONS TO BE CHECKED ON SITE
RESTRICTED HEADROOM AGREED WITH CLIENT

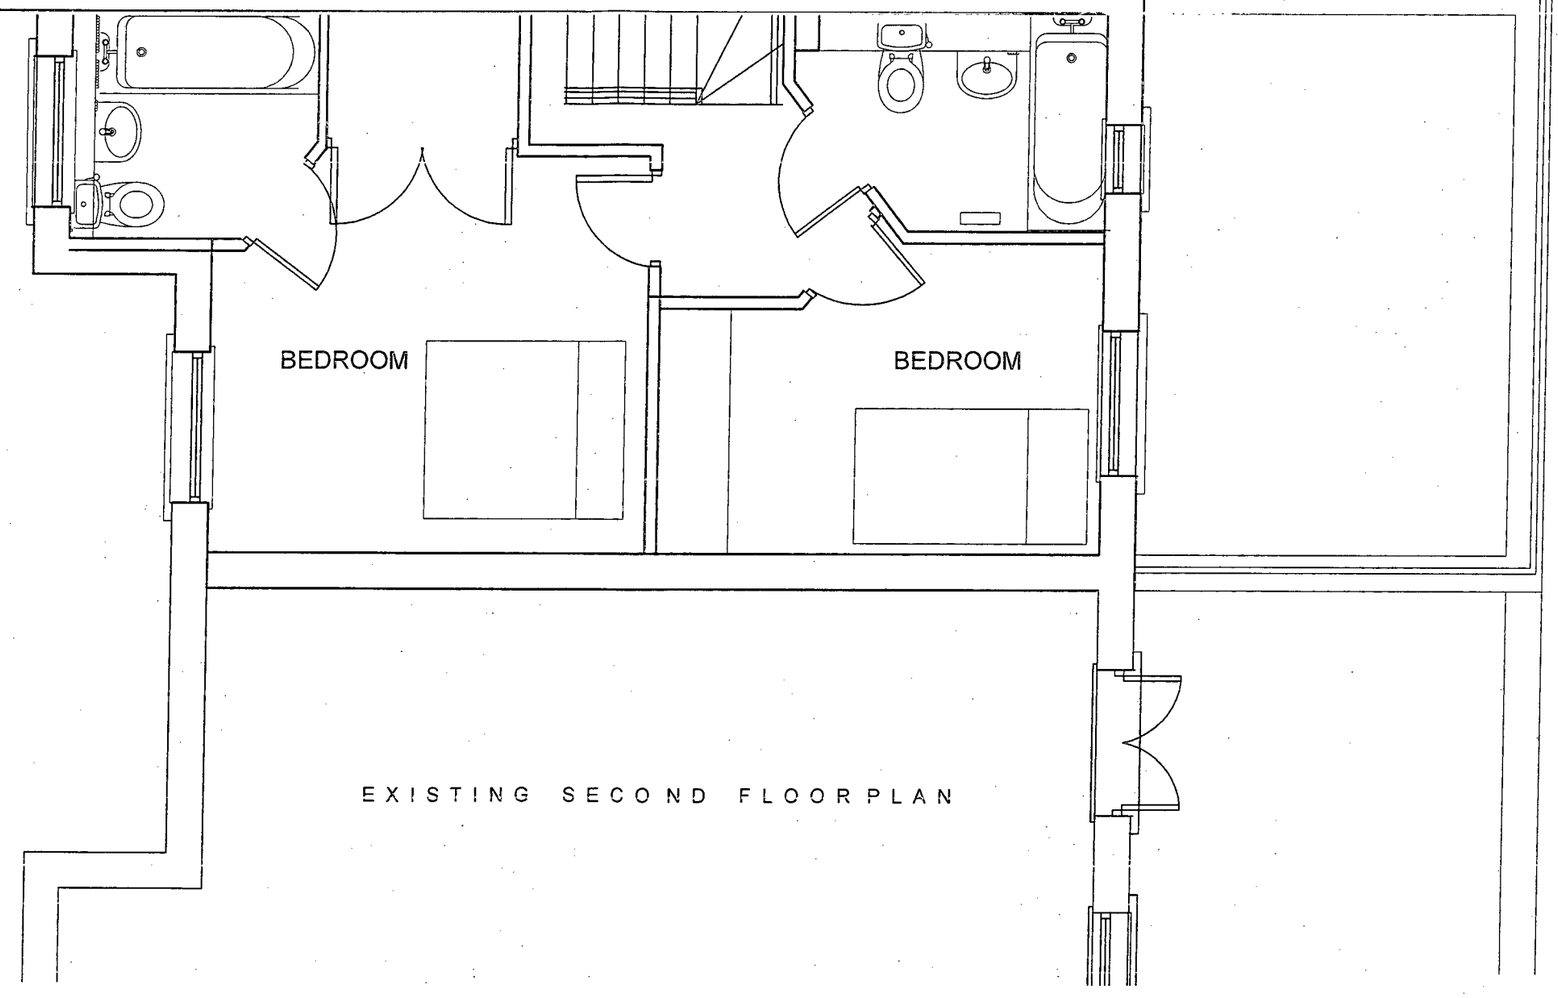

EXISTING SECOND FLOOR PLAN

ARCHITECTURAL CONSULTANTS
5 Scarisbrick Avenue. Didsbury. M20 6EU. Tel:- 0161 4454896 - 07511908852 Justin.d@virgin.net

CLIENT	CONTRACT	DRAWING	DATE	SCALE	DRAWING NO.	Drawn
DAVID HESKETH	7 EVANS CLOSE DIDSBURY MANCHESTER M20 2SQ	PLANS AS EXISTING SECOND FLOOR	JULY 2013	1:50	AC-163-003	JD Checked

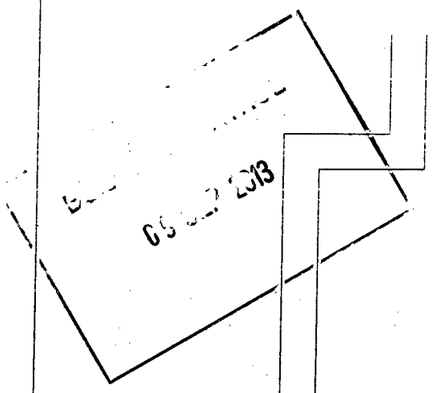

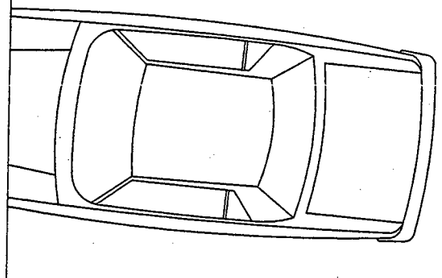

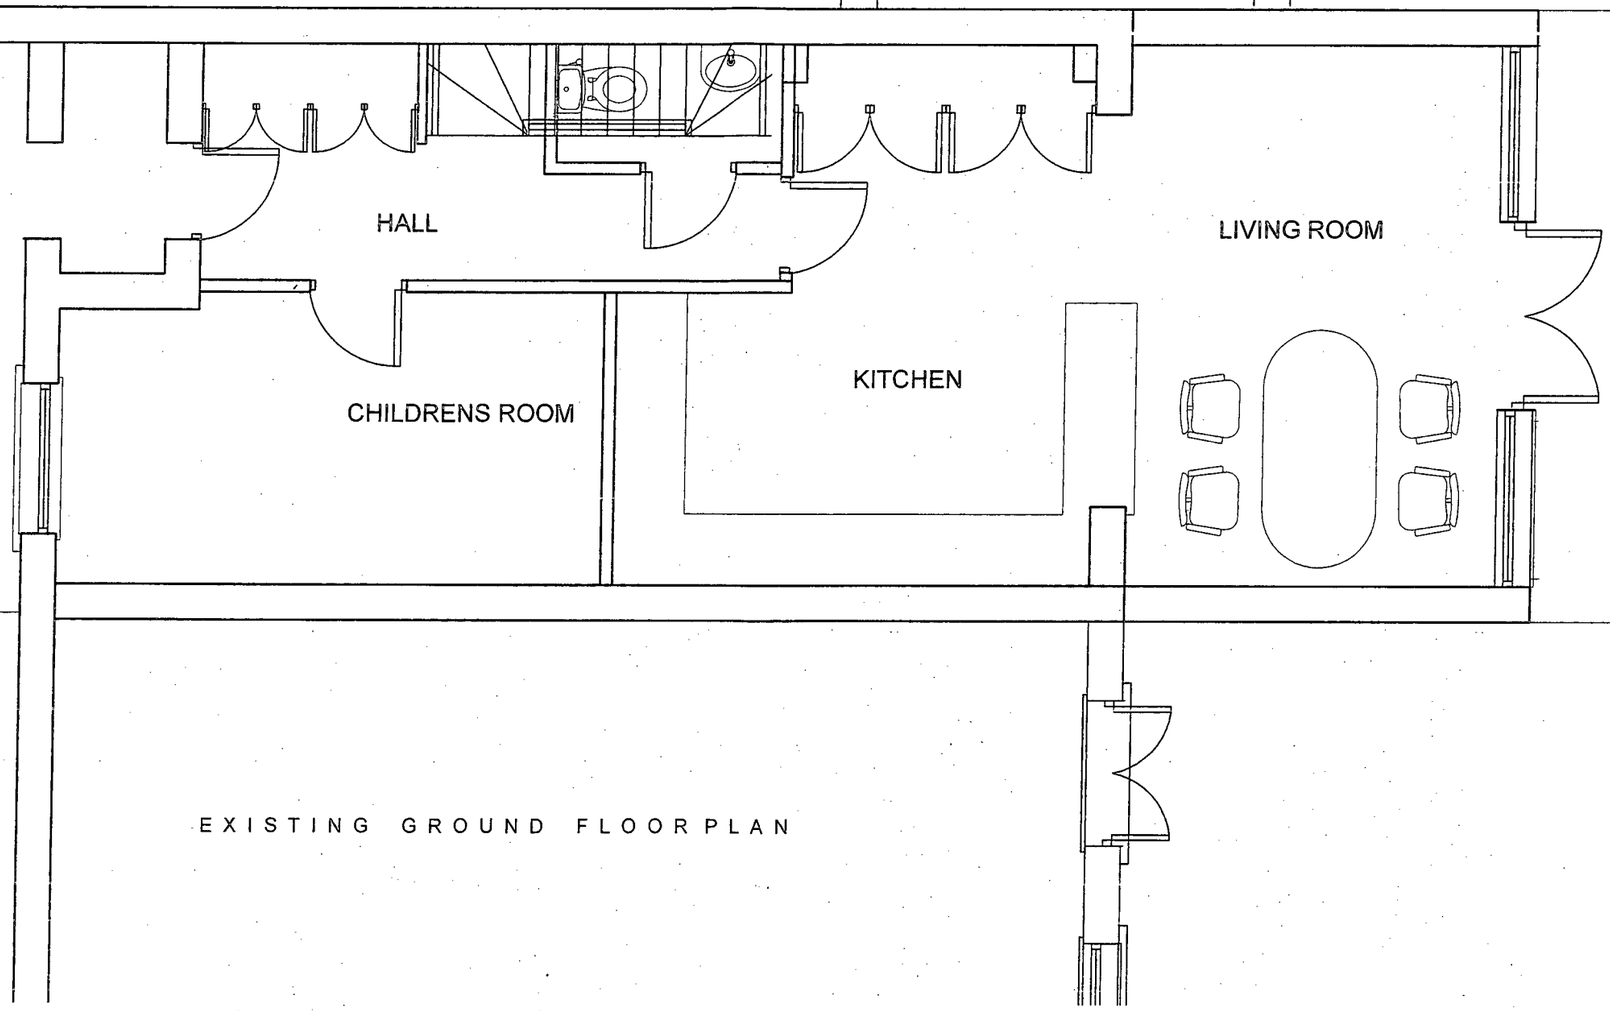

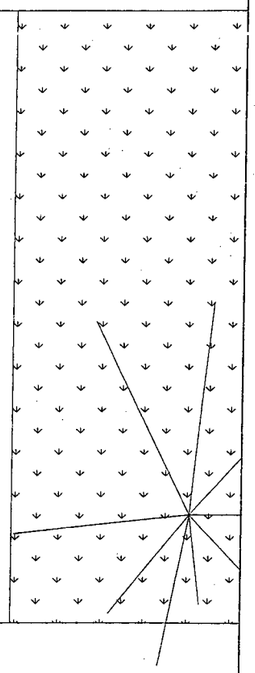

NOTE
ALL DIMENSIONS TO BE CHECKED ON SITE
RESTRICTED HEADROOM AGREED WITH CLIENT

EXISTING GROUND FLOOR PLAN

ARCHITECTURAL CONSULTANTS

5 Scarisbrick Avenue. Didsbury. M20 6EU. Tel:- 0161 4454896 - 07511908852 Justin.d@virgin.net

CLIENT	CONTRACT	DRAWING	DATE	SCALE	DRAWING NO.	Drawn
DAVID HESKETH	7 EVANS CLOSE DIDSBURY MANCHESTER M20 2SQ	PLANS AS EXISTING GROUND FLOOR	JULY 2013	1:50	AC-163-001	JD Checked