


PLANNING
ACK'D
REPLIED
REF: 21 DEC 2009

ASTRA 12 SIGNS & GRAPHICS	Project: Laing O'Rourke	Location: Man. Central	Date: 27.8.09	Drawn By: MG	Job Number: xxxxxxxxxx	Drawing No.: AST/LO-003	Scale: nts 3D Visual	APPROVAL & SPECIFICATION CHECK	Signed: Account manager	Signed: Production (Area or Work)


Front elevation

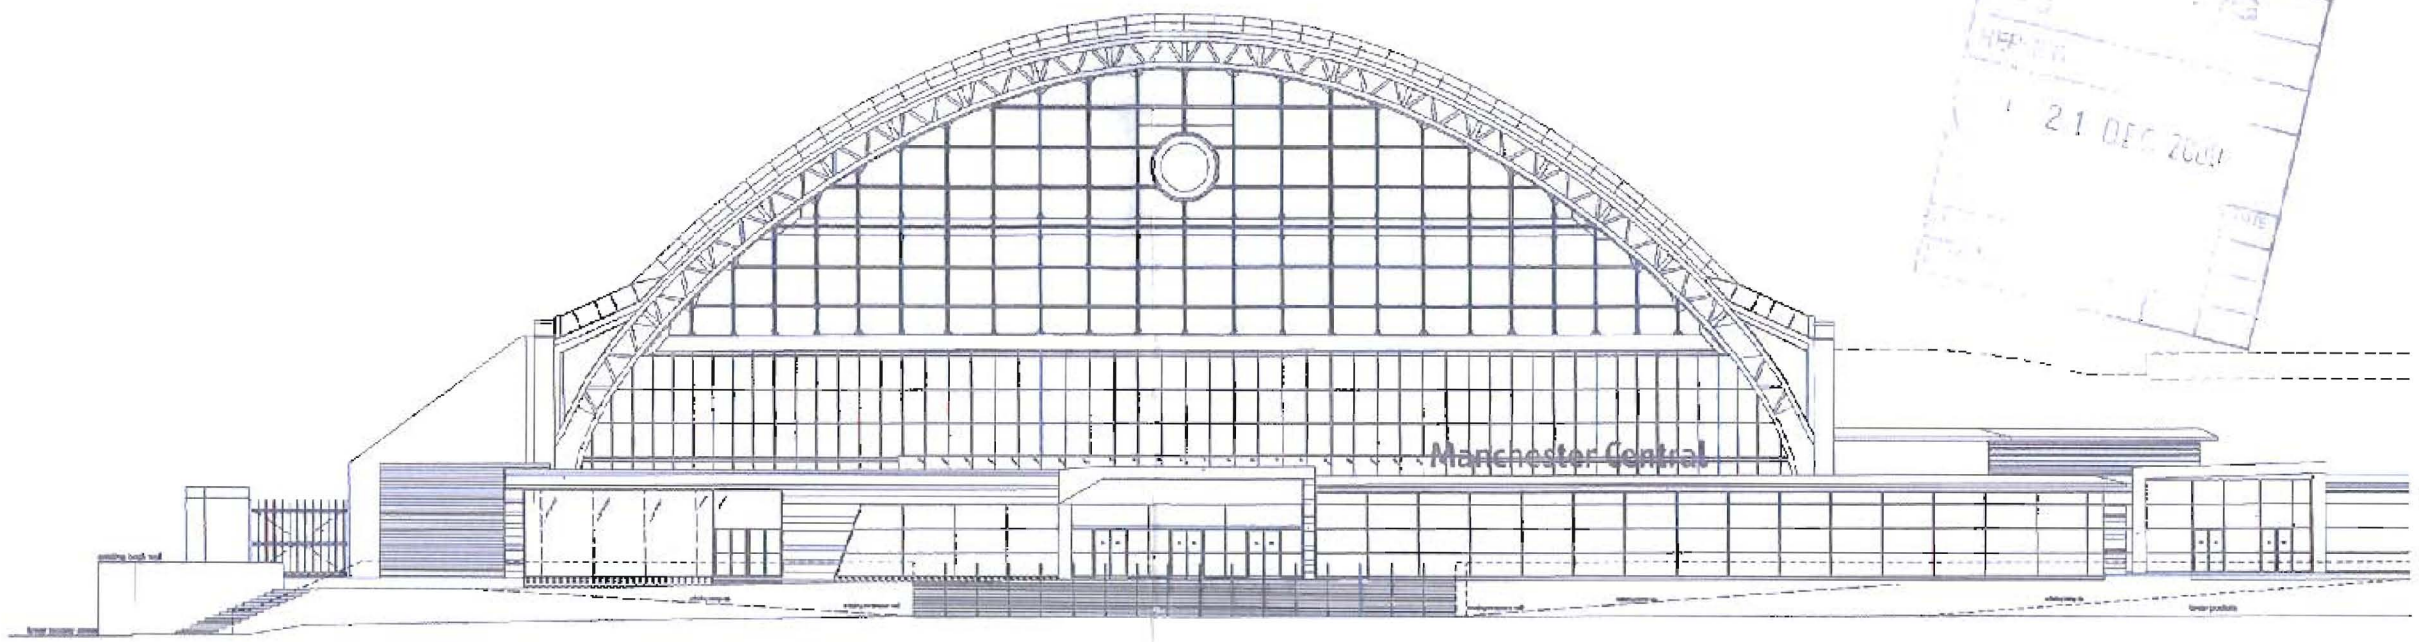

1:400

21 DEC 2009


1:100

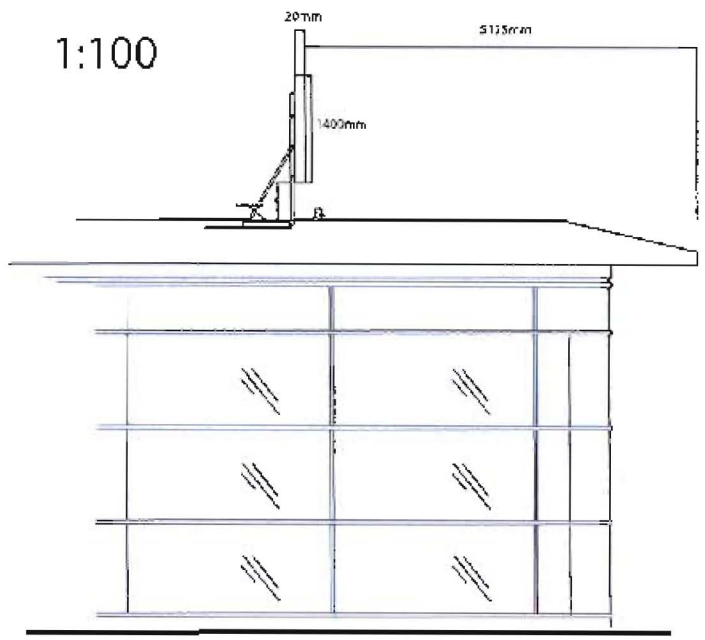



ASTRA SIGNS & EXHIBITIONS	Project: Laing O'Rourke	Location: Man. Central	Date: 27.8.09	Drawn By: MG	Job Number: xxxxxxxxxx	Drawing No.: AST/LO-001	Scale: 1:100	APPROVAL & SPECIFICATION CHECK	Signed: Signed:

Technical Specification layout

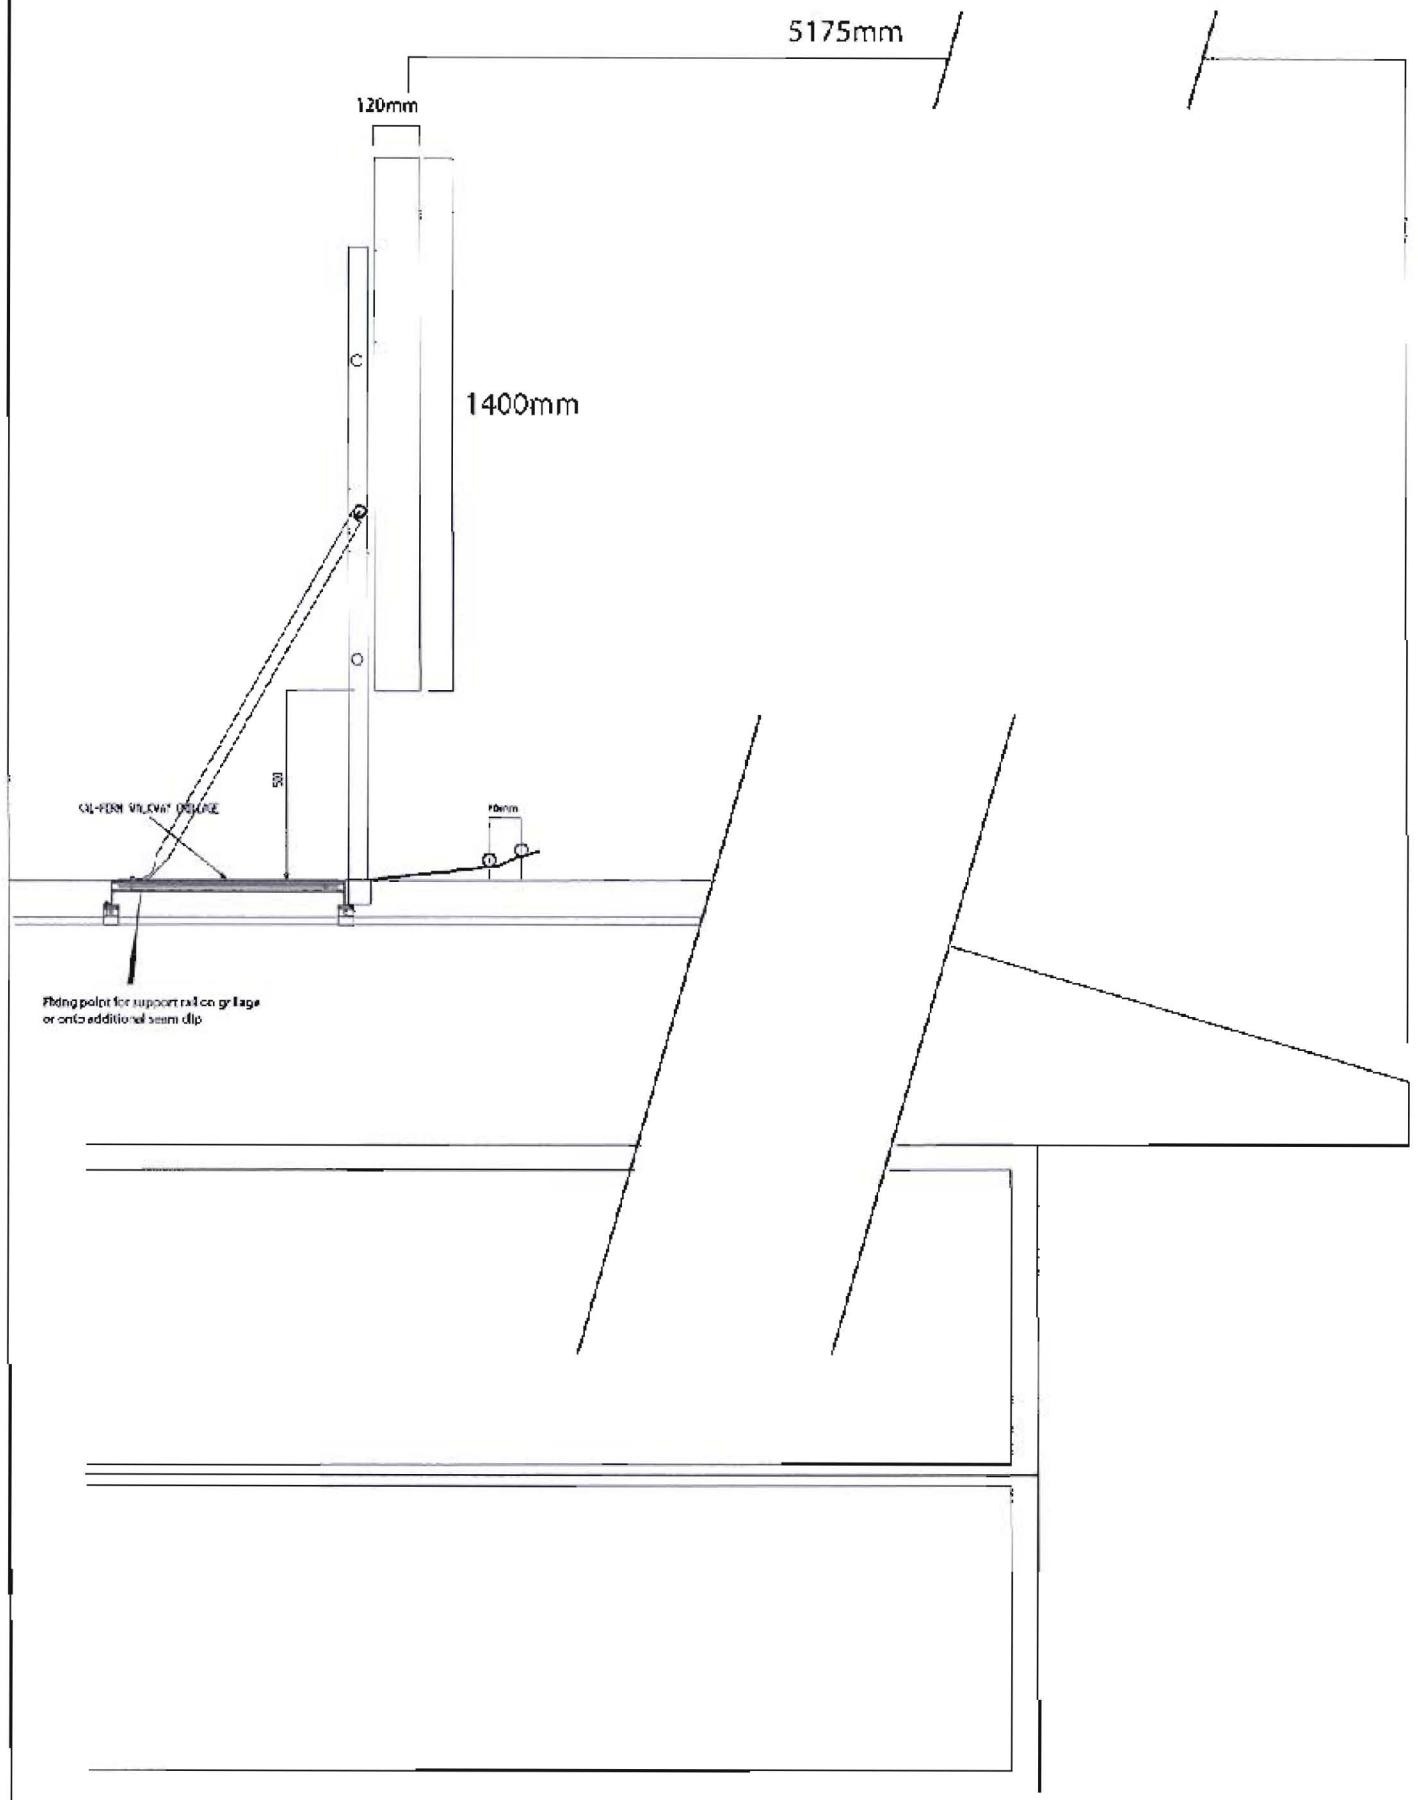



ASTRA signs&exhibitions	Project: Laing O'Rourke	Location: Man. Central	Date: 27.8.09	Drawn By: MG	Job Number: xxxxxxxxxx	Drawing No.: AST/LO-002	Scale: 1:50	APPROVAL & SPECIFICATION CHECK

Signed _____ Signed _____