
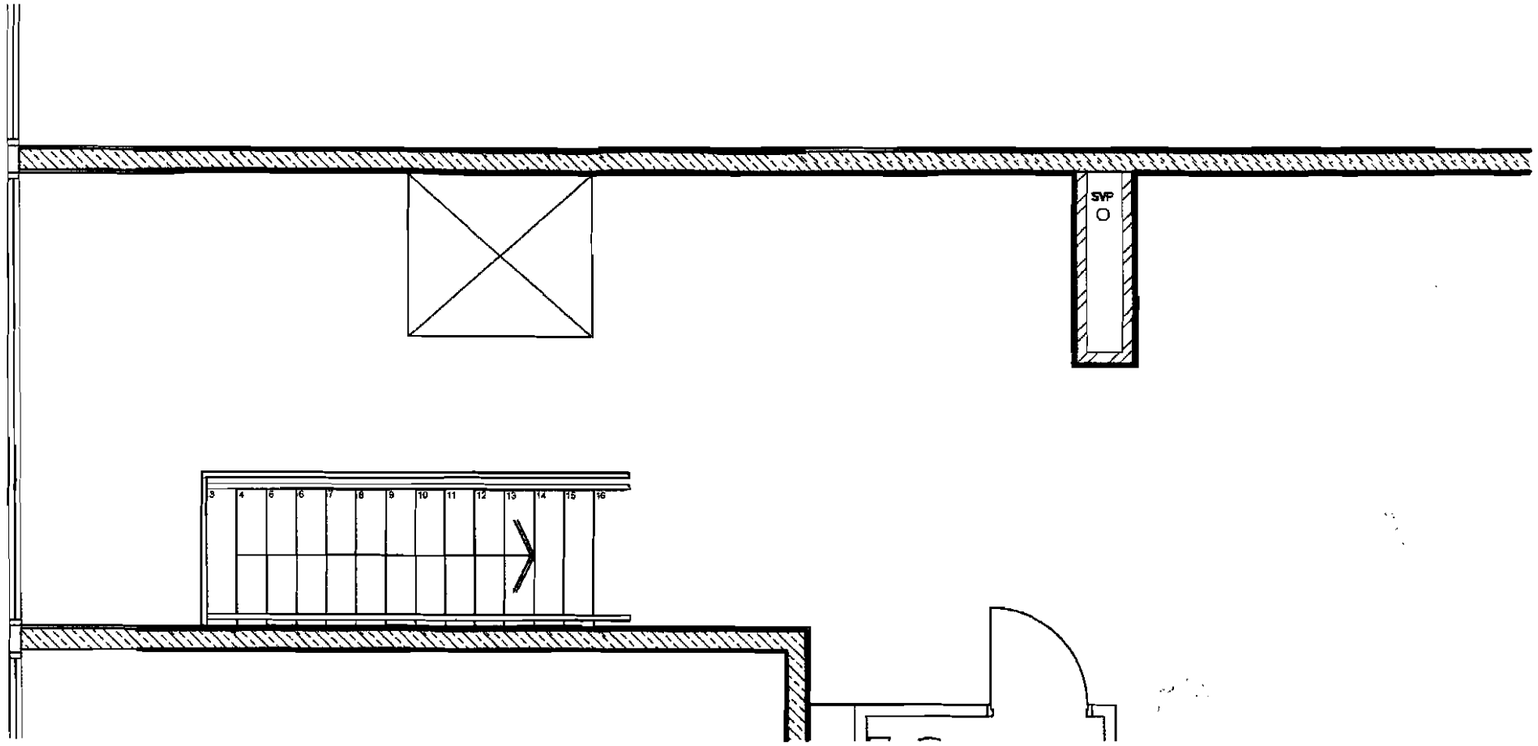


first floor plan

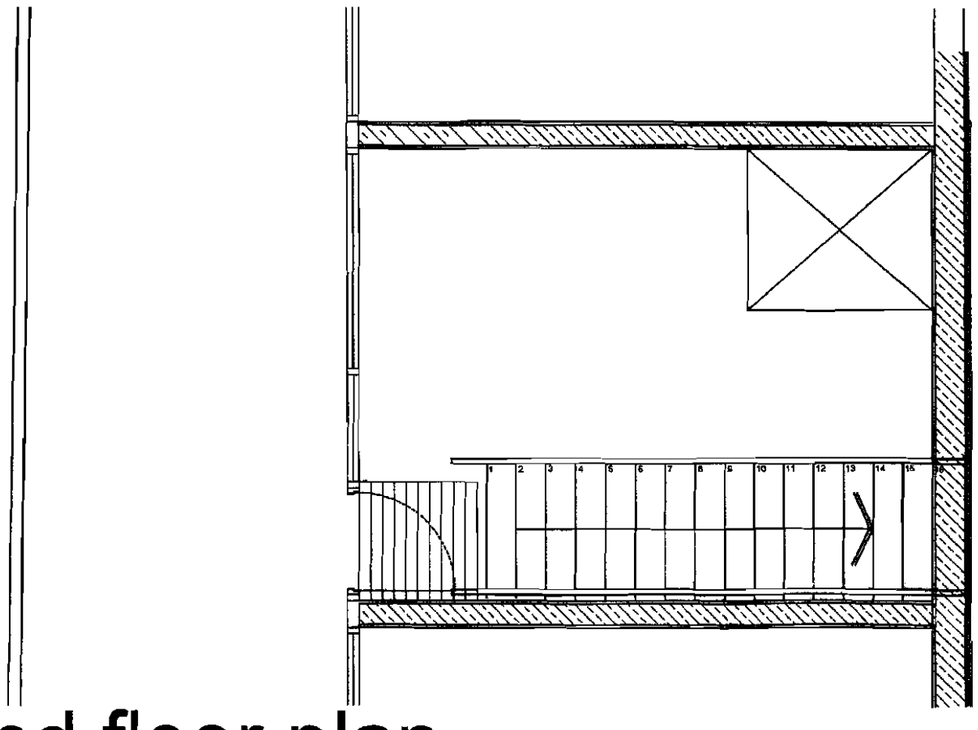

ground floor plan

14 AUG 2008
INIT DATE
COD
M
M
FOR ACTION

Limited reception space

Good access to lift

Stair does not conform to regulations

Entrance door clashes with stair

Scale 1:50

Option 3
Drawing No. 04