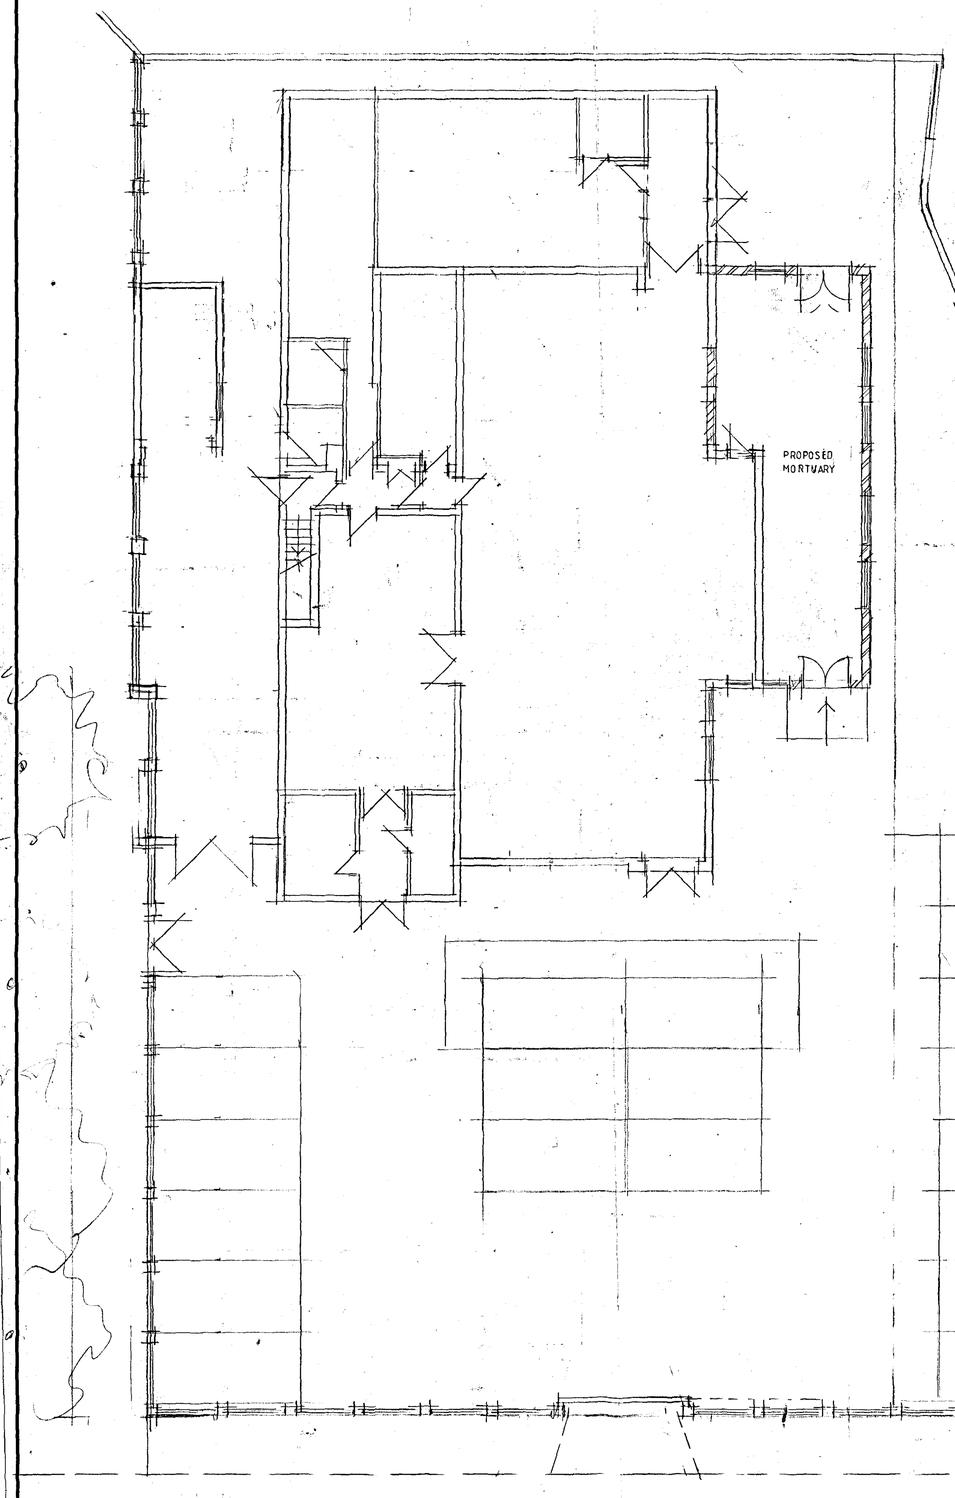

GROUND FLOOR PLAN

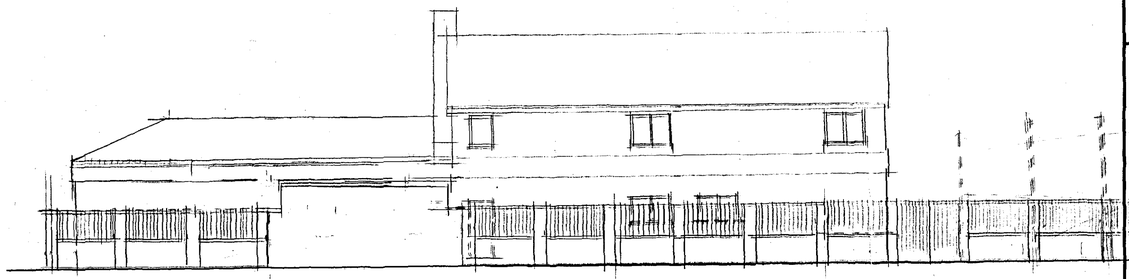

SIDE ELEVATION

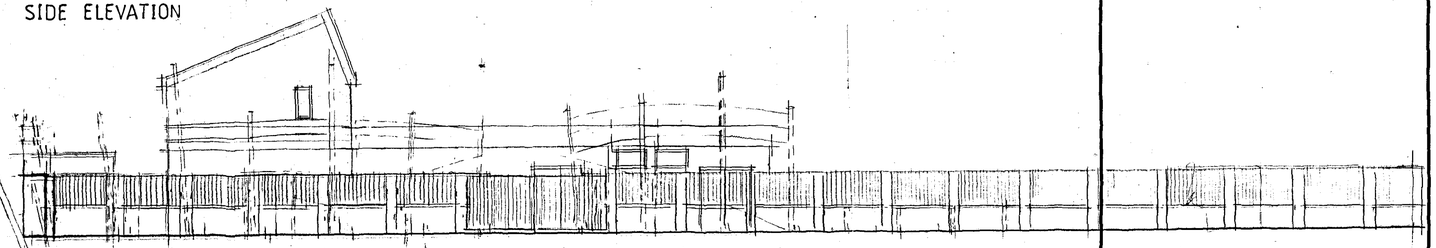

FRONT ELEVATION

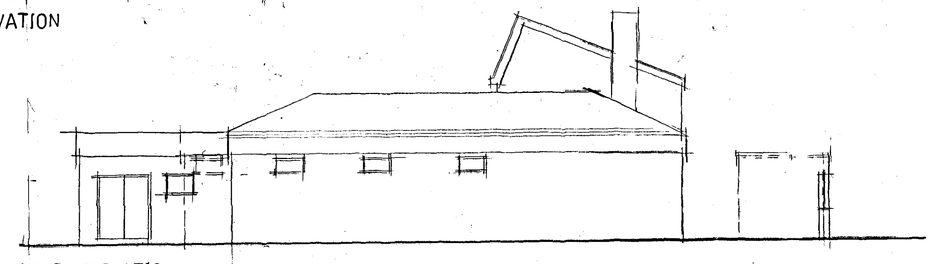

REAR ELEVATION

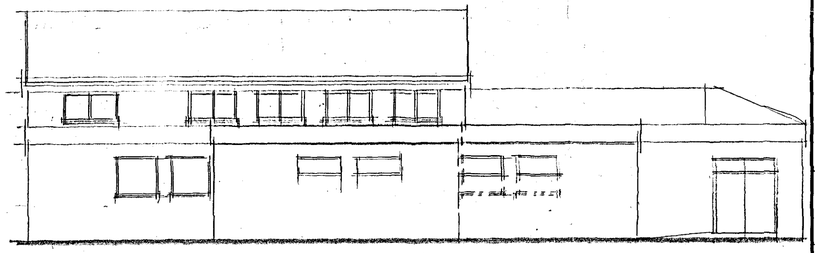

SIDE ELEVATION

This drawing is sole copyright and should not be copied or reproduced without prior consent.
Do not scale off this drawing.
All dimensions are to be checked on site.

NOTES:

REVISION

PLANNING AND BUILDING CONTROL
25 APR 2012

CLIENT
ARRANHAMAN ISLAMIC COMMUNITY CENTRE
16 BEDWELL STREET
MOSS SIDE M16 7LN

JOB TITLE
PROPOSED EXTENSION AND NEW BOUNDARY WALL

DRG. TITLE
PLAN AND ELEVATIONS AS PROPOSED

HOLBOROW + ORMESHER Limited
architectural & interior design
Station House
Adams Hill
Knutsford
Cheshire WA16 6DN
telephone : 01565 652275
facsimile : 01565 750501

ISSUE	ORIGINAL	1	2	3	4	5	6	7
REVISION		A	B	C	D			
DATE		Nov 11	Jan 12	May 12	Aug 12			
DRAWN		PHD	DHO	DHO	DHO			
CHECKED								
APPROVED								

SCALE 1:100 & 1:200 at A1

DRAWING NUMBER 963/11/02 A B C D

M 534554 E