01 Assumed position of existing beams currently hidden in ceiling void & lightwell walls. Exposed beams plasterboard encased as part of the proposed works.

02 Line of painted plasterboard perimeter margins, flush finish to adjacent metal panel ceiling with 15mm shadow gap between plasterboard & metal ceiling - as illustrated.

03 Office lobby plasterboard suspended ceiling @ same level as service bulkhead.

04 Hemi dome formed in ceiling.

05 Plasterboard bulkhead to height of lift doors.

06 Plasterboard lining to exposed soffit.

07 Existing duct contained within new metal stud & plasterboard partitioning.

08 Line of plasterboard ceiling to infill areas, demarching position of the existing lightwell walls +2975AFFL.

09 75mm(w) x 50mm(d) shadow gap formed with metal channel within infill plasterboard ceiling. Channel to receive paint finish to match ceiling paint finish.

10 Plasterboard ceiling to infill areas +2975AFFL.

11 75mm(w) x 50mm(d) shadow gap formed with metal channel in plasterboard 'margins'areas - channel to receive paint finish to match ceiling paint finish.

12 Fully accessible metal panel service bulkhead / ceiling +2500AFFL.

13 75mm(w) x 50mm(d) shadow gap formed with metal channel in vertical face of service bulkhead - channel to receive paint finish to match service bulkhead paint finish.


14 Continuous liner grilles flush finish with metal panel ceiling.

1 2 3 4 5 6 7m

DO NOT SCALE - USE FIGURED DIMENSIONS ONLY

OMBLER IWANOWSKI ARCHITECTS
10 TARIFF STREET MANCHESTER M1 2FF
TEL 0161 236 6770 FAX 0161 236 7078
OMBLERIWANOWSKI@Oiarchitects.CO.UK

Stair / Lift Lobby refurbishment approved under Listed Building Consent ref: 087675/LO/2008/CL.
Refer to approved drawings:
Typical Stair & Lift Lobby Sections, Sheet 1 (proposed) L(20)104.
Typical Stair & Lift Lobby Sections, Sheet 2 (proposed) L(20)105.

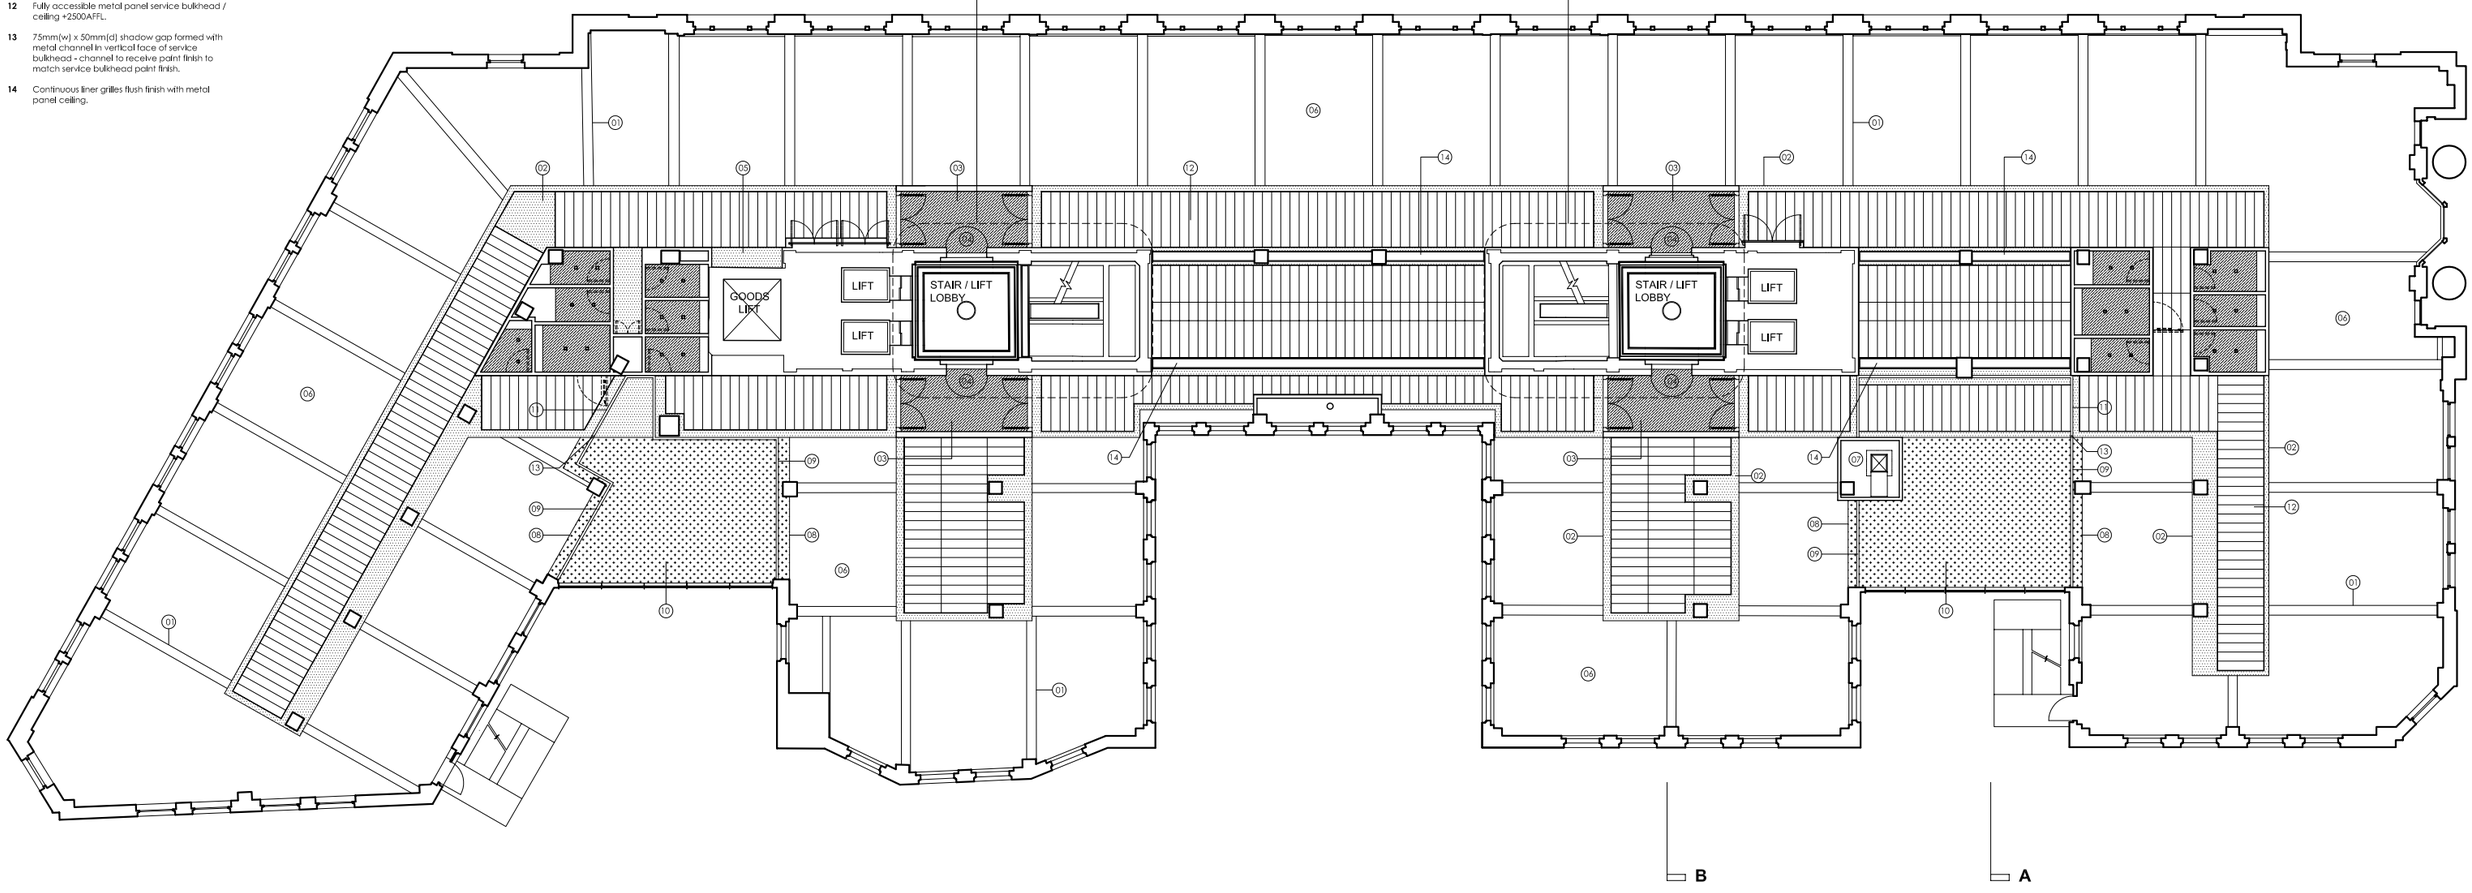

PAINTED PLASTERBOARD LINING TO EXISTING SOFFIT:
APPROX +3210 AFFL (LEVEL OF PROPOSED ACCESS FLOOR).

FULLY ACCESSIBLE METAL PANEL SERVICE BULKHEAD
+2500 AFFL (LEVEL OF PROPOSED ACCESS FLOOR).

OFFICE LOBBY PLASTERBOARD CEILING AND
PLASTERBOARD CEILING TO WASHROOMS
+2500 AFFL (LEVEL OF PROPOSED ACCESS FLOOR)

PLASTERBOARD MARGINS FLUSH WITH METAL PANEL SERVICE BULKHEAD
+2500 AFFL (LEVEL OF PROPOSED ACCESS FLOOR).

PLASTERBOARD & SKIM BULKHEAD:
U/S +2965 AFFL.

ARKWRIGHT HOUSE
2ND - 5TH FLOOR REFURBISHMENT
OI

2ND FLOOR CEILING PLAN AS PROPOSED

OCT 09 SCALE 1:100 @ A1

P	L(20)202	/