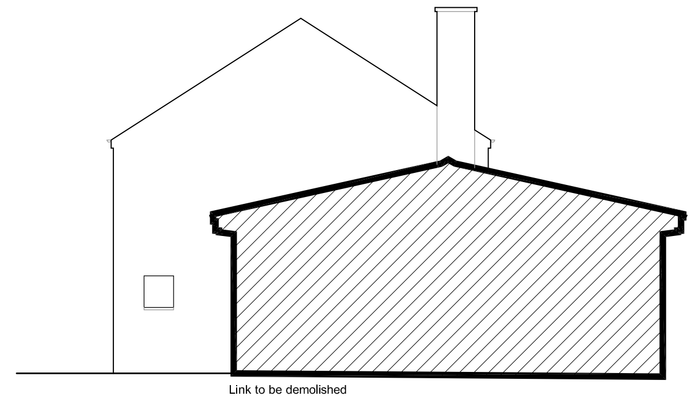
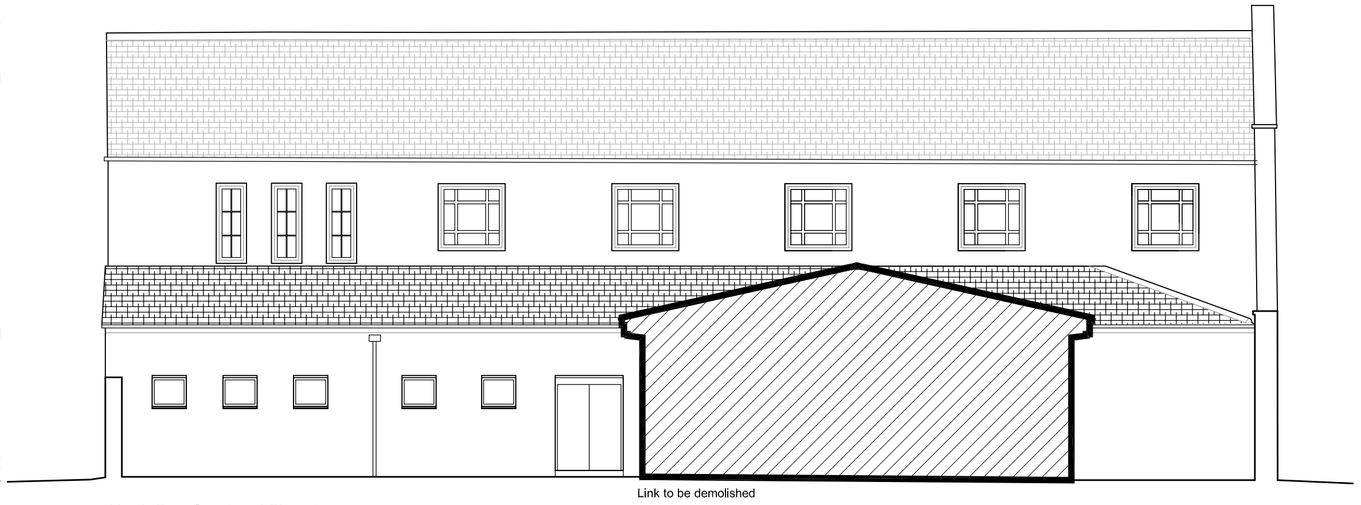



*PRESBYTERY: South West Gable - Sectional Elevation*



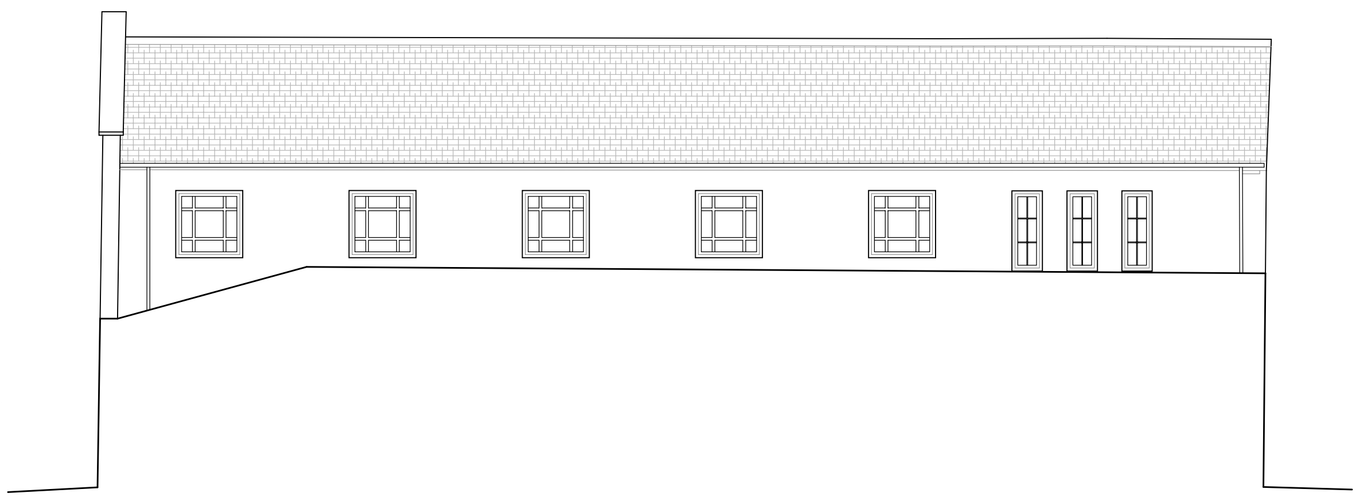

*North West (front) Elevation along George Leigh Street*




*North East Sectional Elevation*



*South East (rear) Elevation along Loom Street*



*South West Sectional Elevation*

General Notes:

| Rev: | Details: | By / Chk: | Date: |
|---|---|---|---|
| - | FIRST ISSUE. HATCHED AREA INDICATES EXTENT OF DEMOLITION. | SA | 17.12.12 |


AssociatedArchitects

1 Severn Street Place • The Mailbox
Birmingham • B1 1SE
T +44 (0)121 233 6600
F +44 (0)121 200 1564
mail@associated-architects.co.uk
www.associated-architects.co.uk


Client:
**HOMES AND COMMUNITIES AGENCY**

Project:
**ST MICHAELS CHURCH, ANCOATS**

Drawing Title:
**EXISTING ELEVATIONS**

Scale: 1:100 @ A1

Status:
**PLANNING**


This drawing is copyright of Associated Architects LLP.
Do not scale from this drawing - Refer to figured dimensions only.
Contractor to notify AA of any discrepancies or site variations immediately.


**3235 AL (0) 04** **-**


Associated Architects Limited Liability Partnership OC304503, Registered in England and Wales