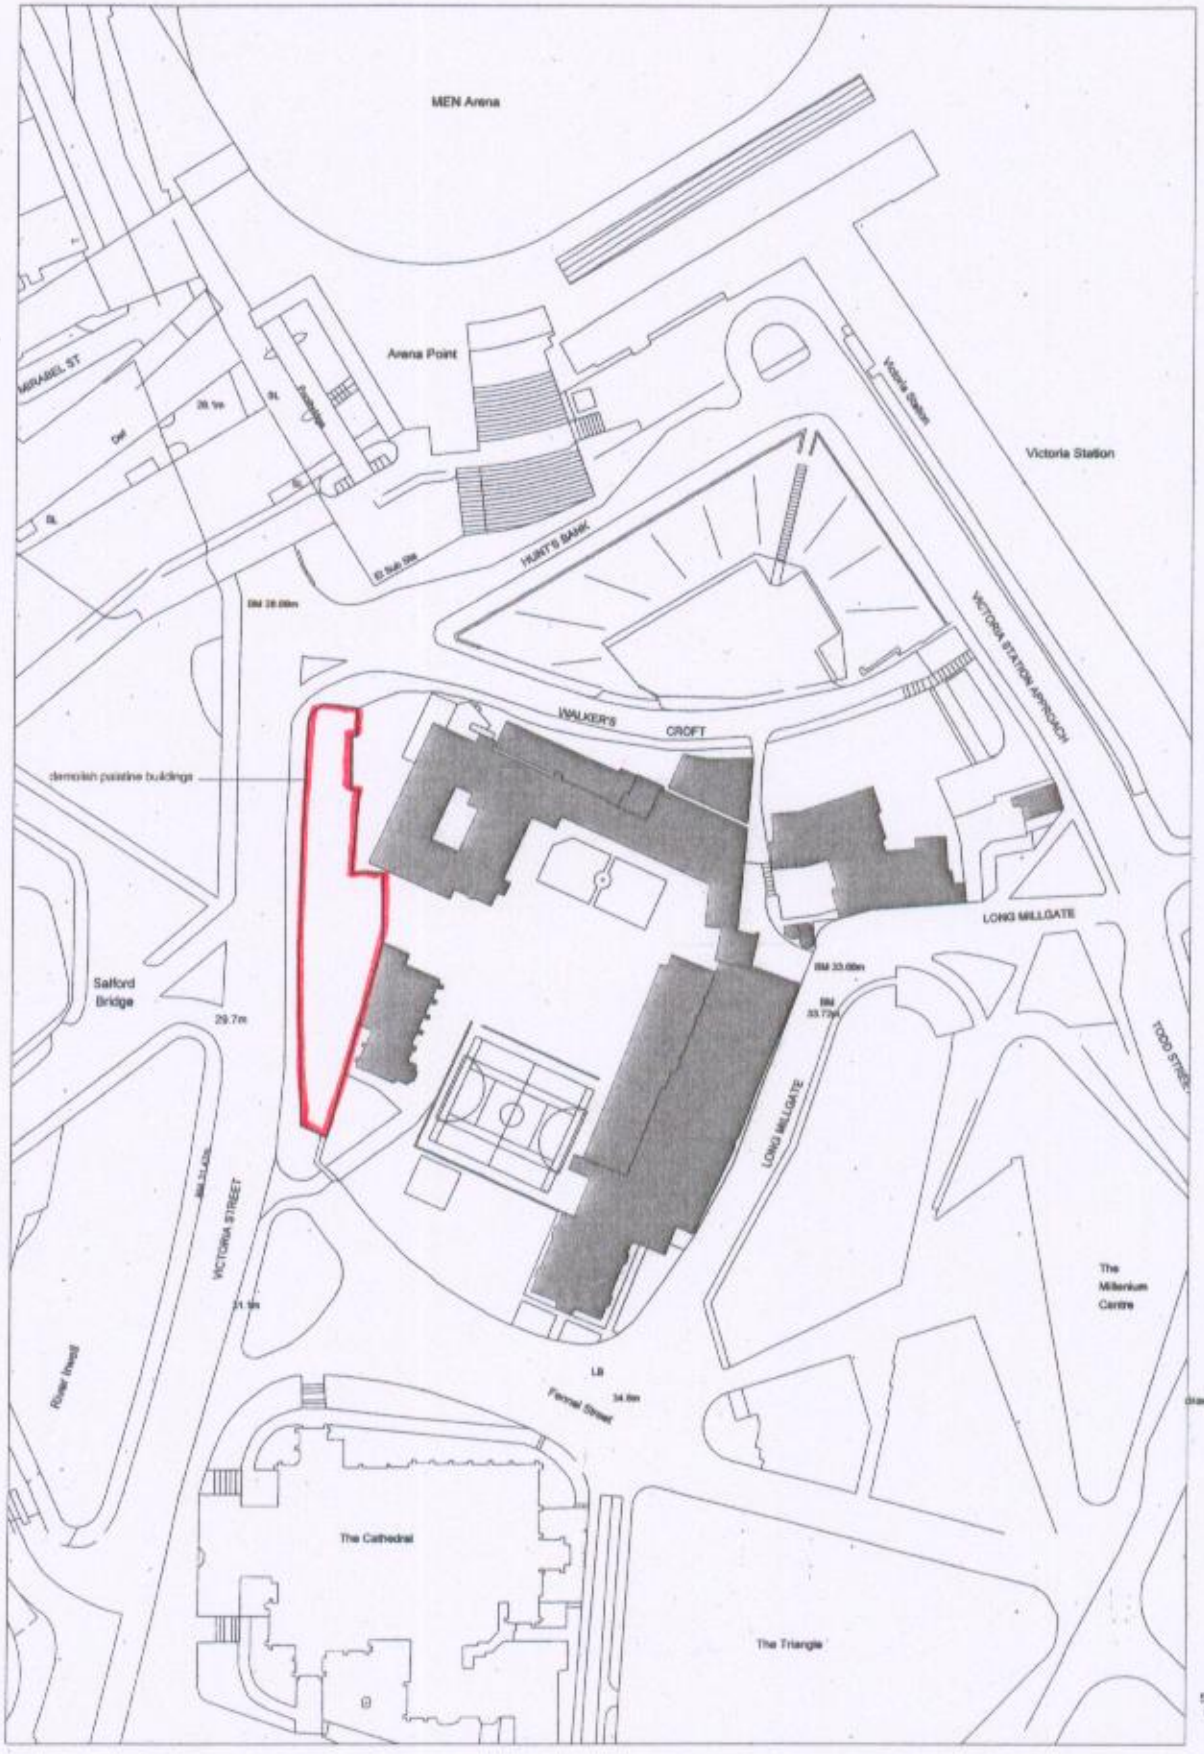


project
Chetham's School of Music
School Extension &
Site Master Plan
job number
651

title
Proposed Demolition Plan
Palatine Buildings

drawing number
s(20)652

revision
A

scale
1:1000 @ A3

date
April 2007

drawn by

checked by

notes / revision

proposed structures
to be demolished

rev A - 13/06/07
drawing revised to planners comment

issued for
planning

stephenson | bell
architects and planners

sarsworks
5 adair street manchester M1 2NQ
t 0161 273 7204 f 0161 272 8653
e e-mail@stephenson-bell.com
w www@stephenson-bell.com

This design and drawing is the copyright of stephenson bell limited and may not be reproduced in any form whatsoever without prior written consent.
issue of the drawing does not impart any real or implied copyright licence. **do not scale from this drawing**