THIS DRAWING TOGETHER WITH THE DESIGN IS
COPYRIGHT OF THE ARCHITECT.
FIGURED DIMENSIONS SHOULD BE FOLLOWED
AND SCALED DIMENSIONS SHOULD BE CHECKED
WITH THE ARCHITECT.
ANY DISCREPANCY MUST BE REPORTED TO THE
ARCHITECT IMMEDIATELY AND PRIOR TO
PROCEEDING.

REVISIONS

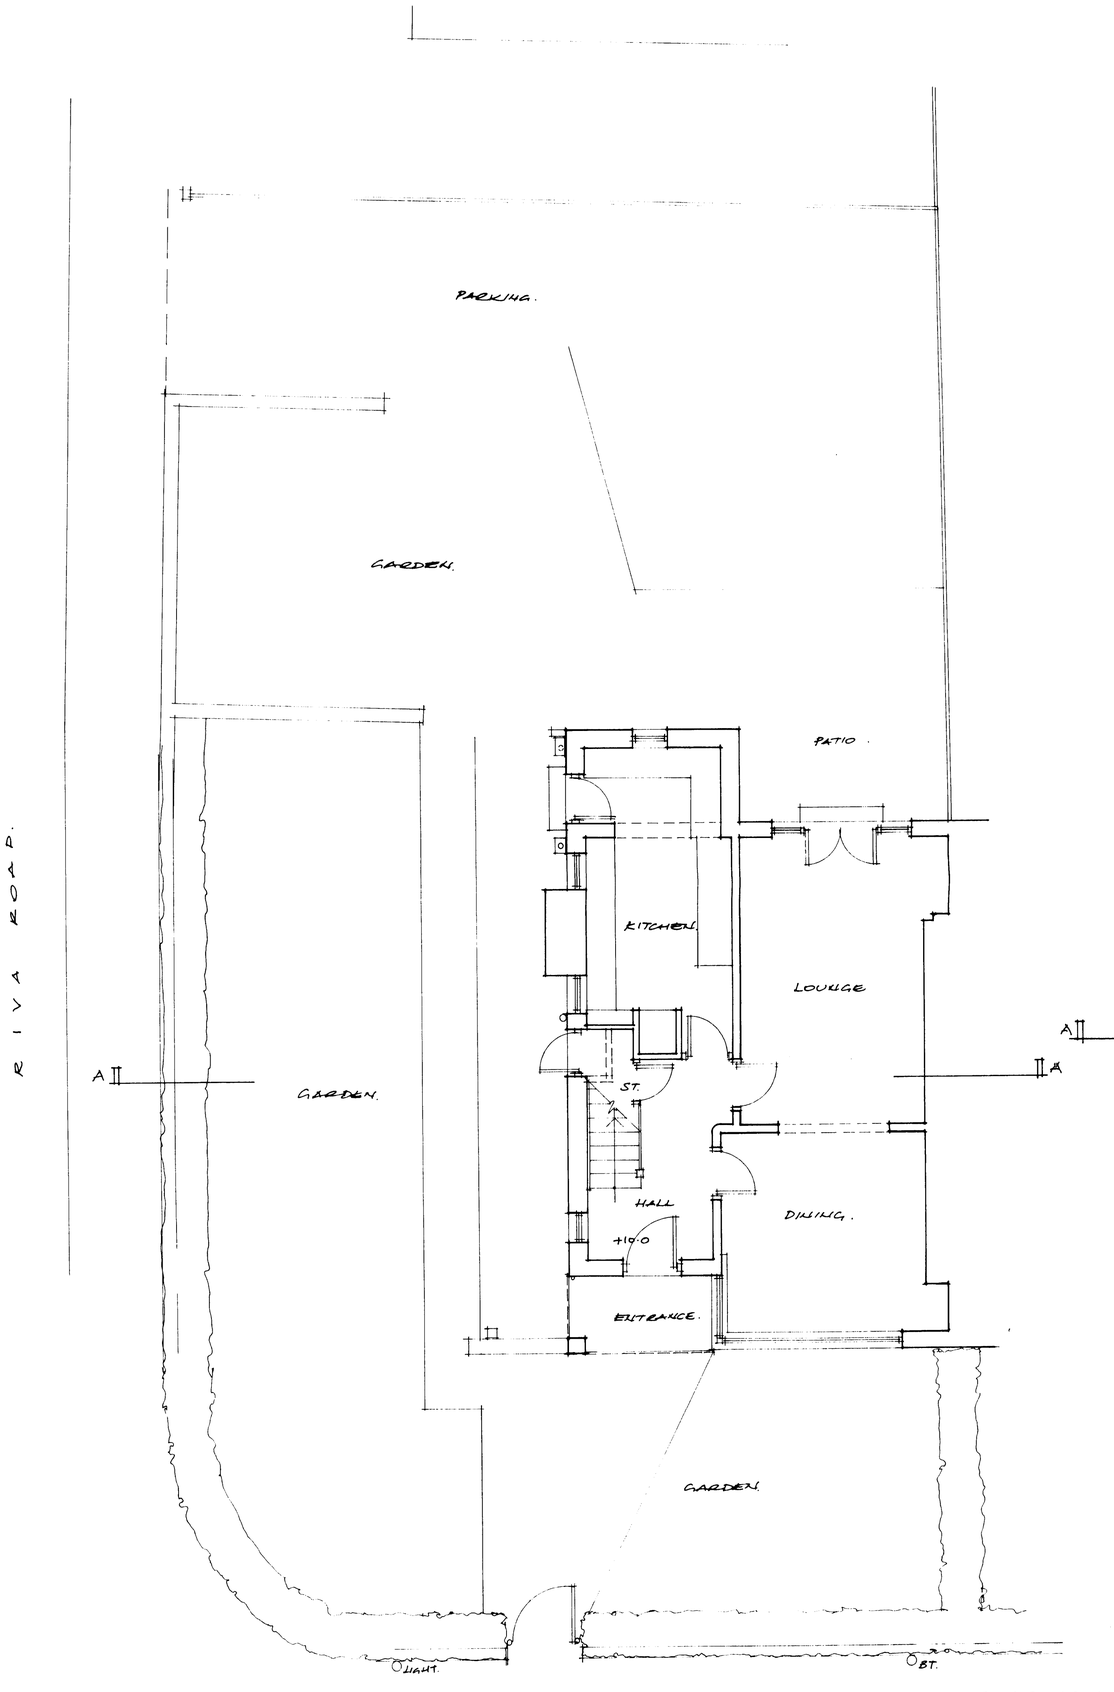

GROUND FLOOR PLAN

QUEENSWAY.

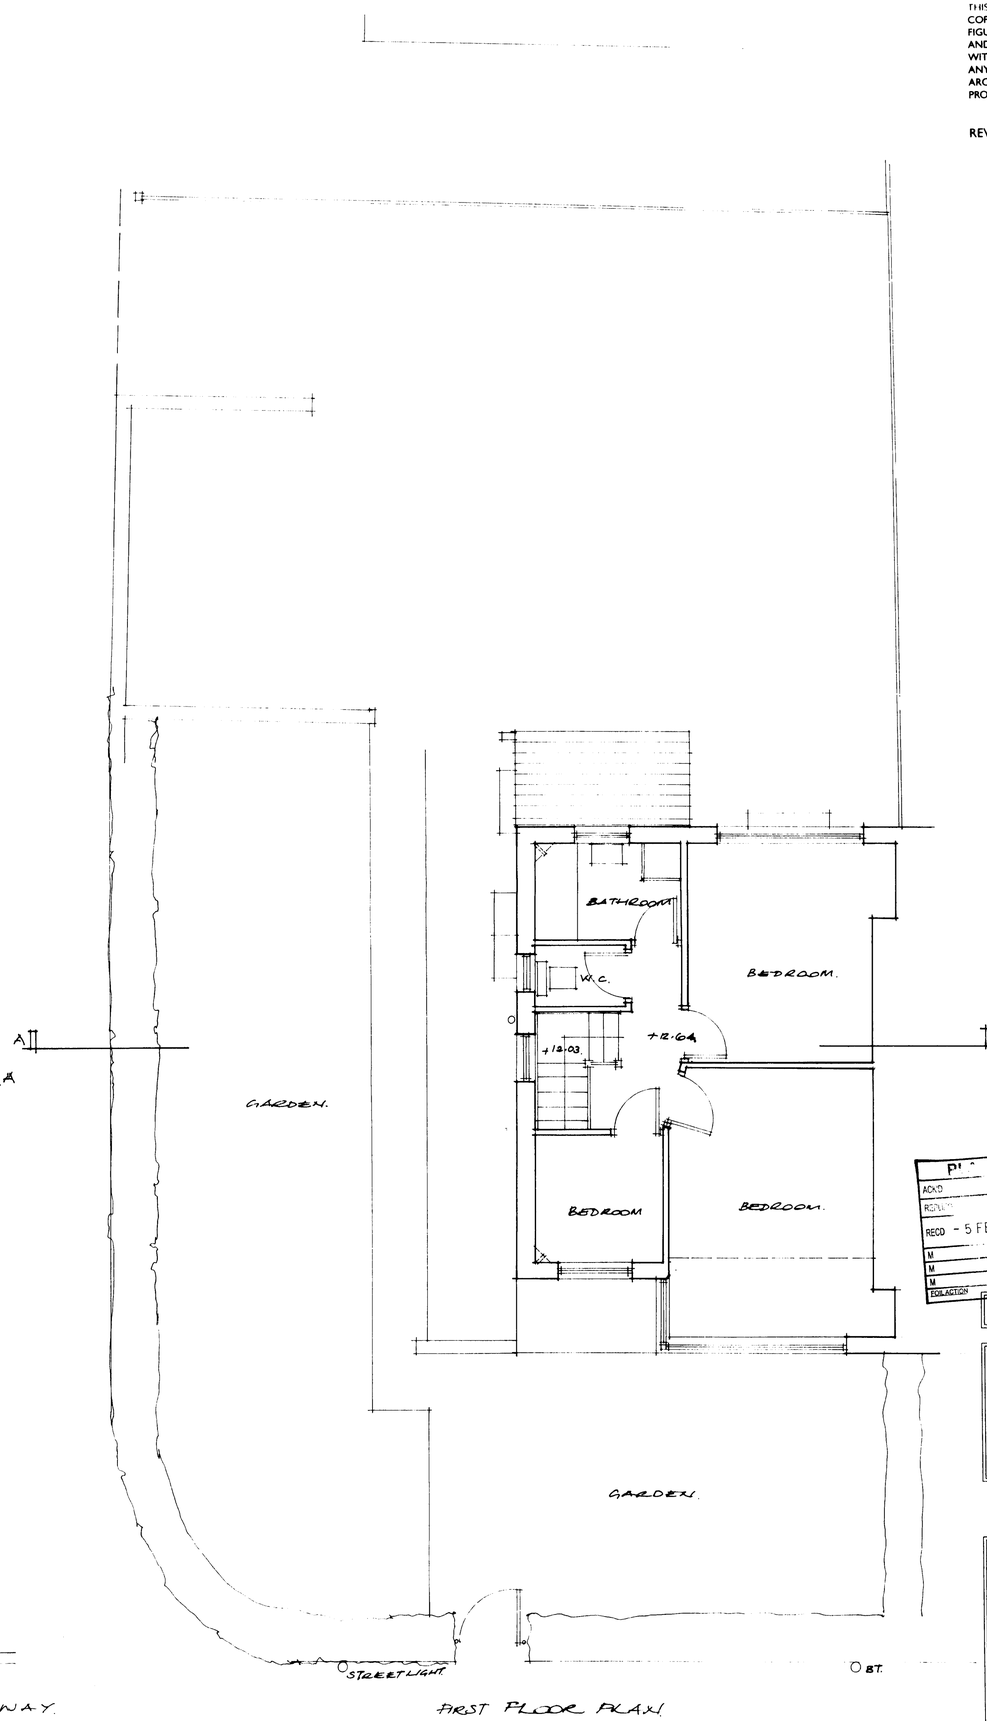

FIRST FLOOR PLAN

PL
ACKD
RCPLD
RECD - 5 FEB 2008
M
M
M
FOLLACTION

Original Drawn By	Date
EW	DEC 2007.

wdp©

the wright design partnership
15 main street, kirkby lonsdale, cumbria LA6 2AQ
tel / 015242 71697 fax / 015242 73769
email / mail@wdparchitects.co.uk

Client: MR. P. O'DONNELL

Contract: 10 QUEENSWAY EAST DIDSBURY

Drawing Title: EXISTING FLOOR PLANS AND SITE LAYOUT

Scale	Job No.	Dwg No.
[illegible]	[illegible]	01

GRAPHIC DESIGN SUPPLIES LTD