

COPYRIGHT OF ATELIER MB LTD
DO NOT SCALE FROM THIS DRAWING
DIMENSIONSTO BE CHECKED ON SITE

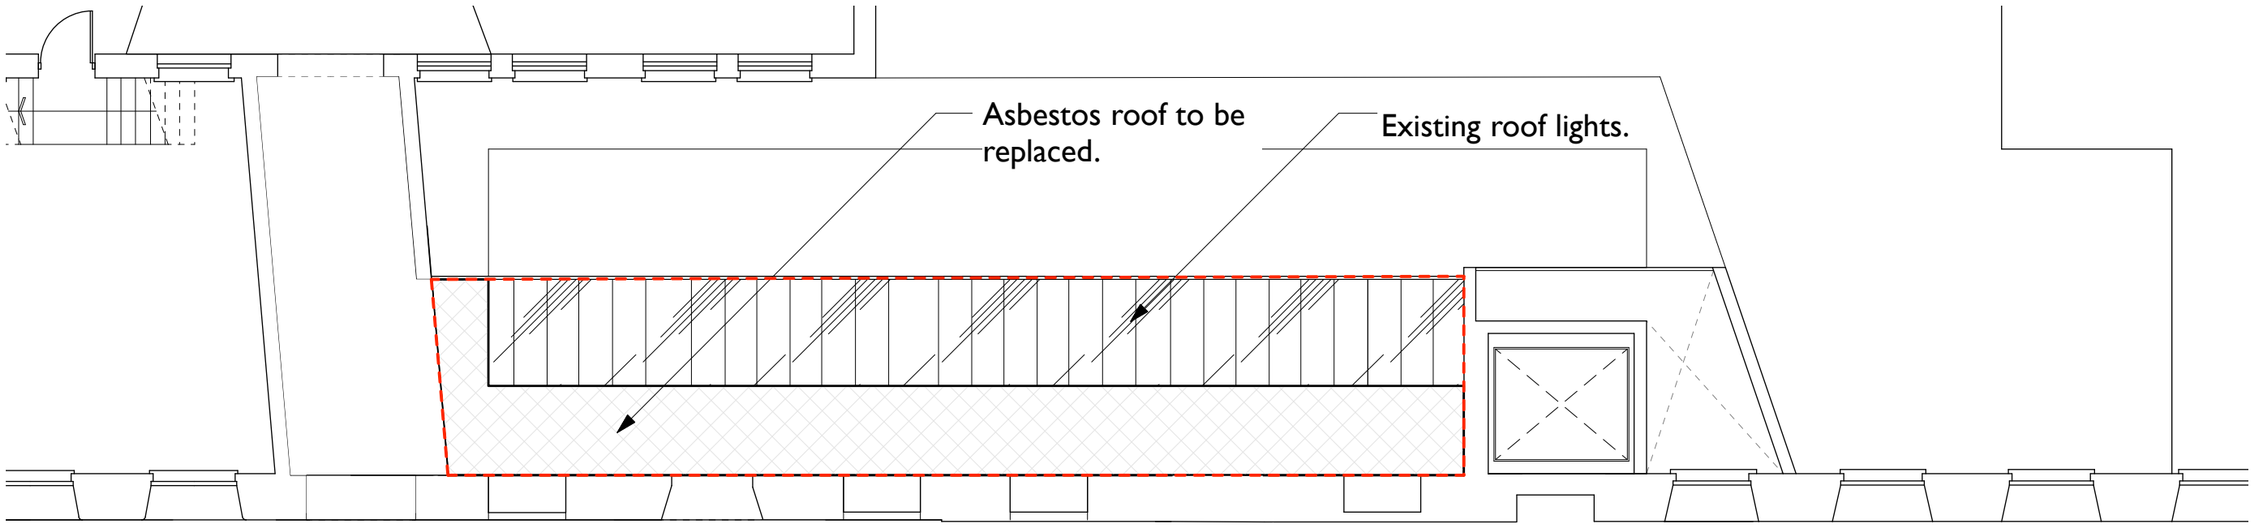

Existing Roof Plan 1:100

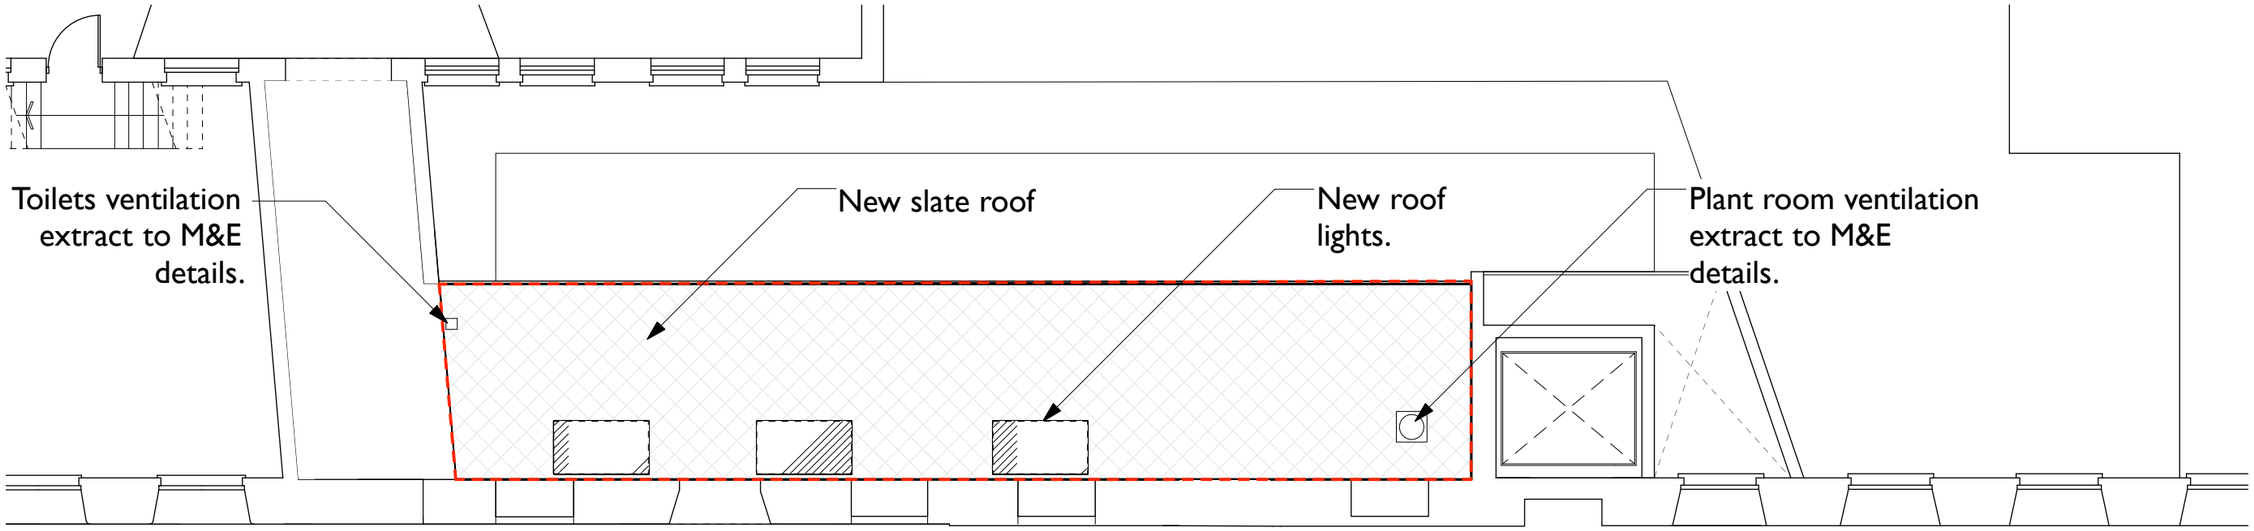

Proposed Roof Plan 1:100

- Proposed
- Existing
- Downstand beams
- Extent of works
- Existing roof to be removed.

Chatham Mill
Manchester

Showroom Extension
Roof Plan

scheme	1624
drwg no.	**P(102)**
rev	
scale	1:100@A3
date first drawn	Oct 16
drawn	RG

SK sketch P proposed T tender C construction AB asbuilt

www.ateliermb.co.uk
t 0161 236 0051
e architect@ateliermb.co.uk

Atelier MB
Urban Architects