DO NOT SCALE

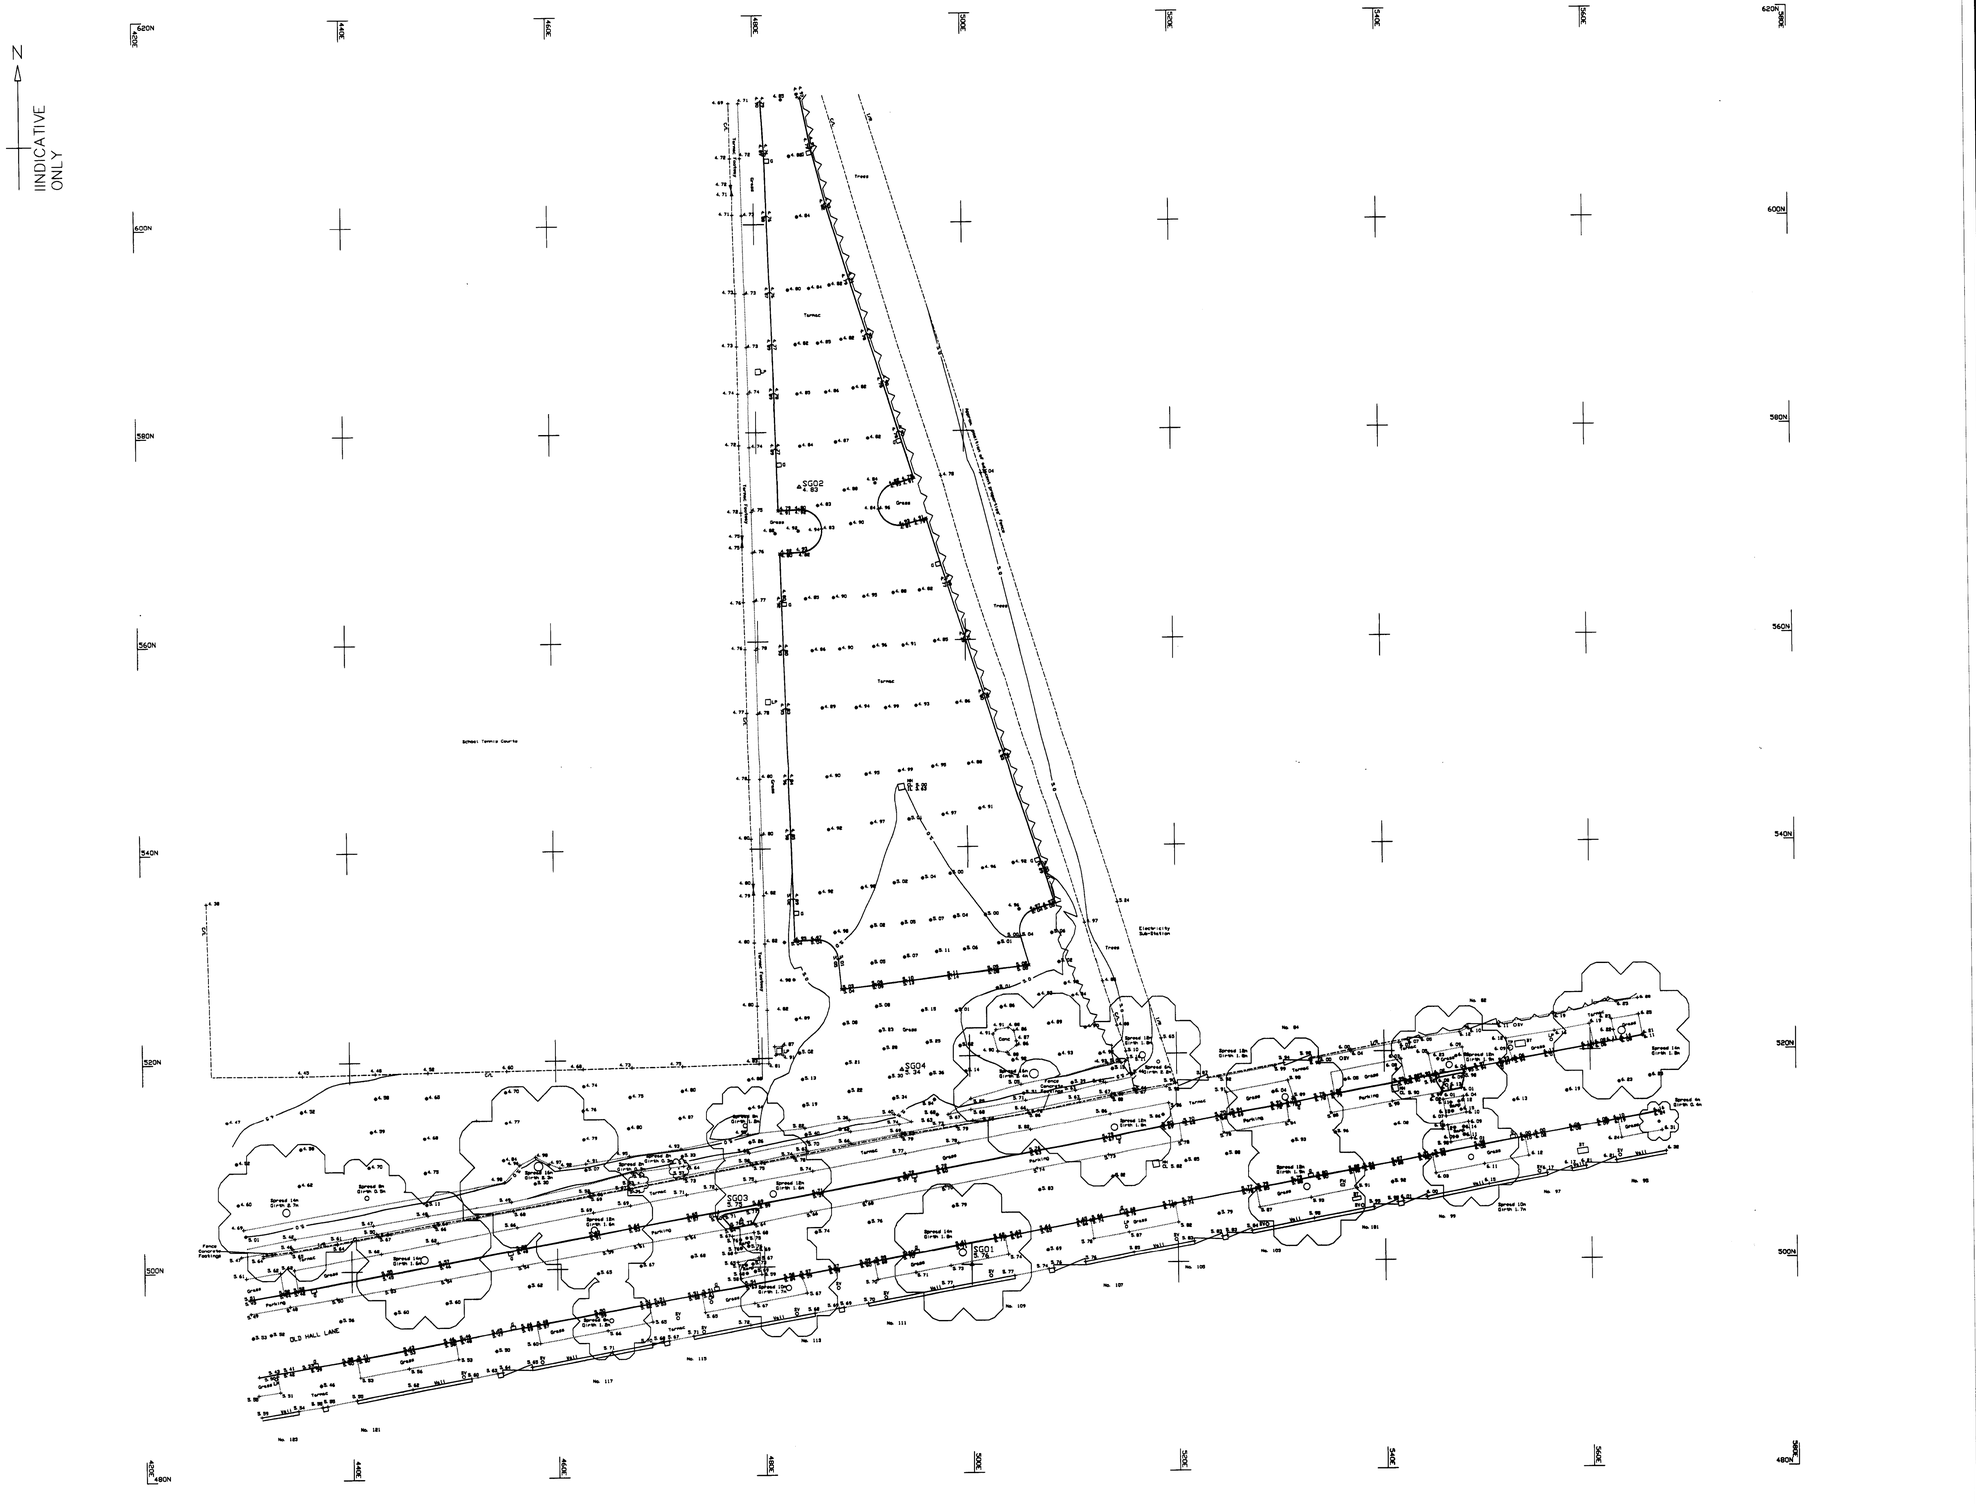

Key

AP	Anchor post	JB	Junction box
AV	Air valve	KO	Kerb outlet
B	Bollard	LP	Lamp post
BB	Belisha beacon	MH	Manhole
BDY	Boundary marker	MHF	Manhole - foul
BH	Bore hole	MHS	Manhole - storm
BMS	Mesh duct marker	MP	Marker post
BL	Bed level	MS	Milestone
BM	OS Benchmark	MST	Mast / aerial
BS	Bus stop	MT	Motorway telephone
BT	BT cover	OR	Orienteering post
BU	Bush	P	Post
CB	Call box	PB	Post box
CCTV	Security camera	PDN	Penstrometer
CHY	Chimney	PI	Pipe
CM	Cable marker	PL	Security light
COL	Column	PP	Petrol pump
CV	Culvert	PZ	Piezometer
DnP	Dynamic probe	RE	Reading eye
DP	Down pipe	RS	Road sign
DU	Duct	S	Stump
EB	Electric box	SAP	Sapling
EJ	Expansion joint	SM	Service marker
EL	Electric cover	SO	Soffit level
EP	Electric pole	SP	Sign post
ER	Earth rod	SPT	Cone test
FC	Forestry comm post	ST	Stile
FH	Fire hydrant	SV	Stop valve
FL	Floor level	TH	Trial pit
FS	Flag staff	TP	Telegraph pole
G	Gully	TR	Tree trunk
GL	Ground light	TS	Traffic signal
GM	Gas marker	TV	Cable TV cover
GMP	Gas monitoring point	VP	Vent pipe
GP	Gate post	WAT	Water main
GV	Gas valve	WL	Water level
IC	Inspection cover	WM	Water meter
IL	Invert level	WS	Wayboard
ISSU	Stream issue	WT	Woodland trust

Fence descriptions

B/W	Barbed wire	P/C	Post and chain
C/B	Close board	P/R	Post and rail
C/L	Chain link	P/W	Post and wire
C/P	Chestnut paling	S/P	Steel palisade
C/Pn	Concrete panel		

Note:
Survey plan control related to an arbitrary grid with an indicative north pointer
Survey level control related to manhole cover level of 5.00m in school car park centre

Station	Easting	Northing	Level
SG01	500.000	500.000	5.760
SG02	496.188	534.346	4.830
SG03	497.772	564.567	5.750
SG04	493.395	598.769	5.360

Rev.	Description	By	Date	Chk'd	Auth
A	INFORMATION		04/08	S.DUNN	
	Purpose of issue	Rev	Date	Authorised	

S.D. Land Surveys Limited
White Cottage
Derbyshire Level
Glossop
Derbyshire
SK13 7PT
Tel +44 (0) 1457 856128
e-mail: info@sdlandsurveys.com

RECD - 6 JUN 2008
ACK'D
REPLIED
DATE
FOR AGREED

Client
ANSELL_AND BAILEY

Project
MANCHESTER GRAMMAR

Title
TOPOGRAPHIC SURVEY

Original Scale	Drawn	Checked	Authorised
1:200	SD	SG	SD
	Date 25/04/08	Date 25/04/08	Date 25/04/08

Drawing Number 1026/001 Rev 0

A0

0 10 Millimetres 150