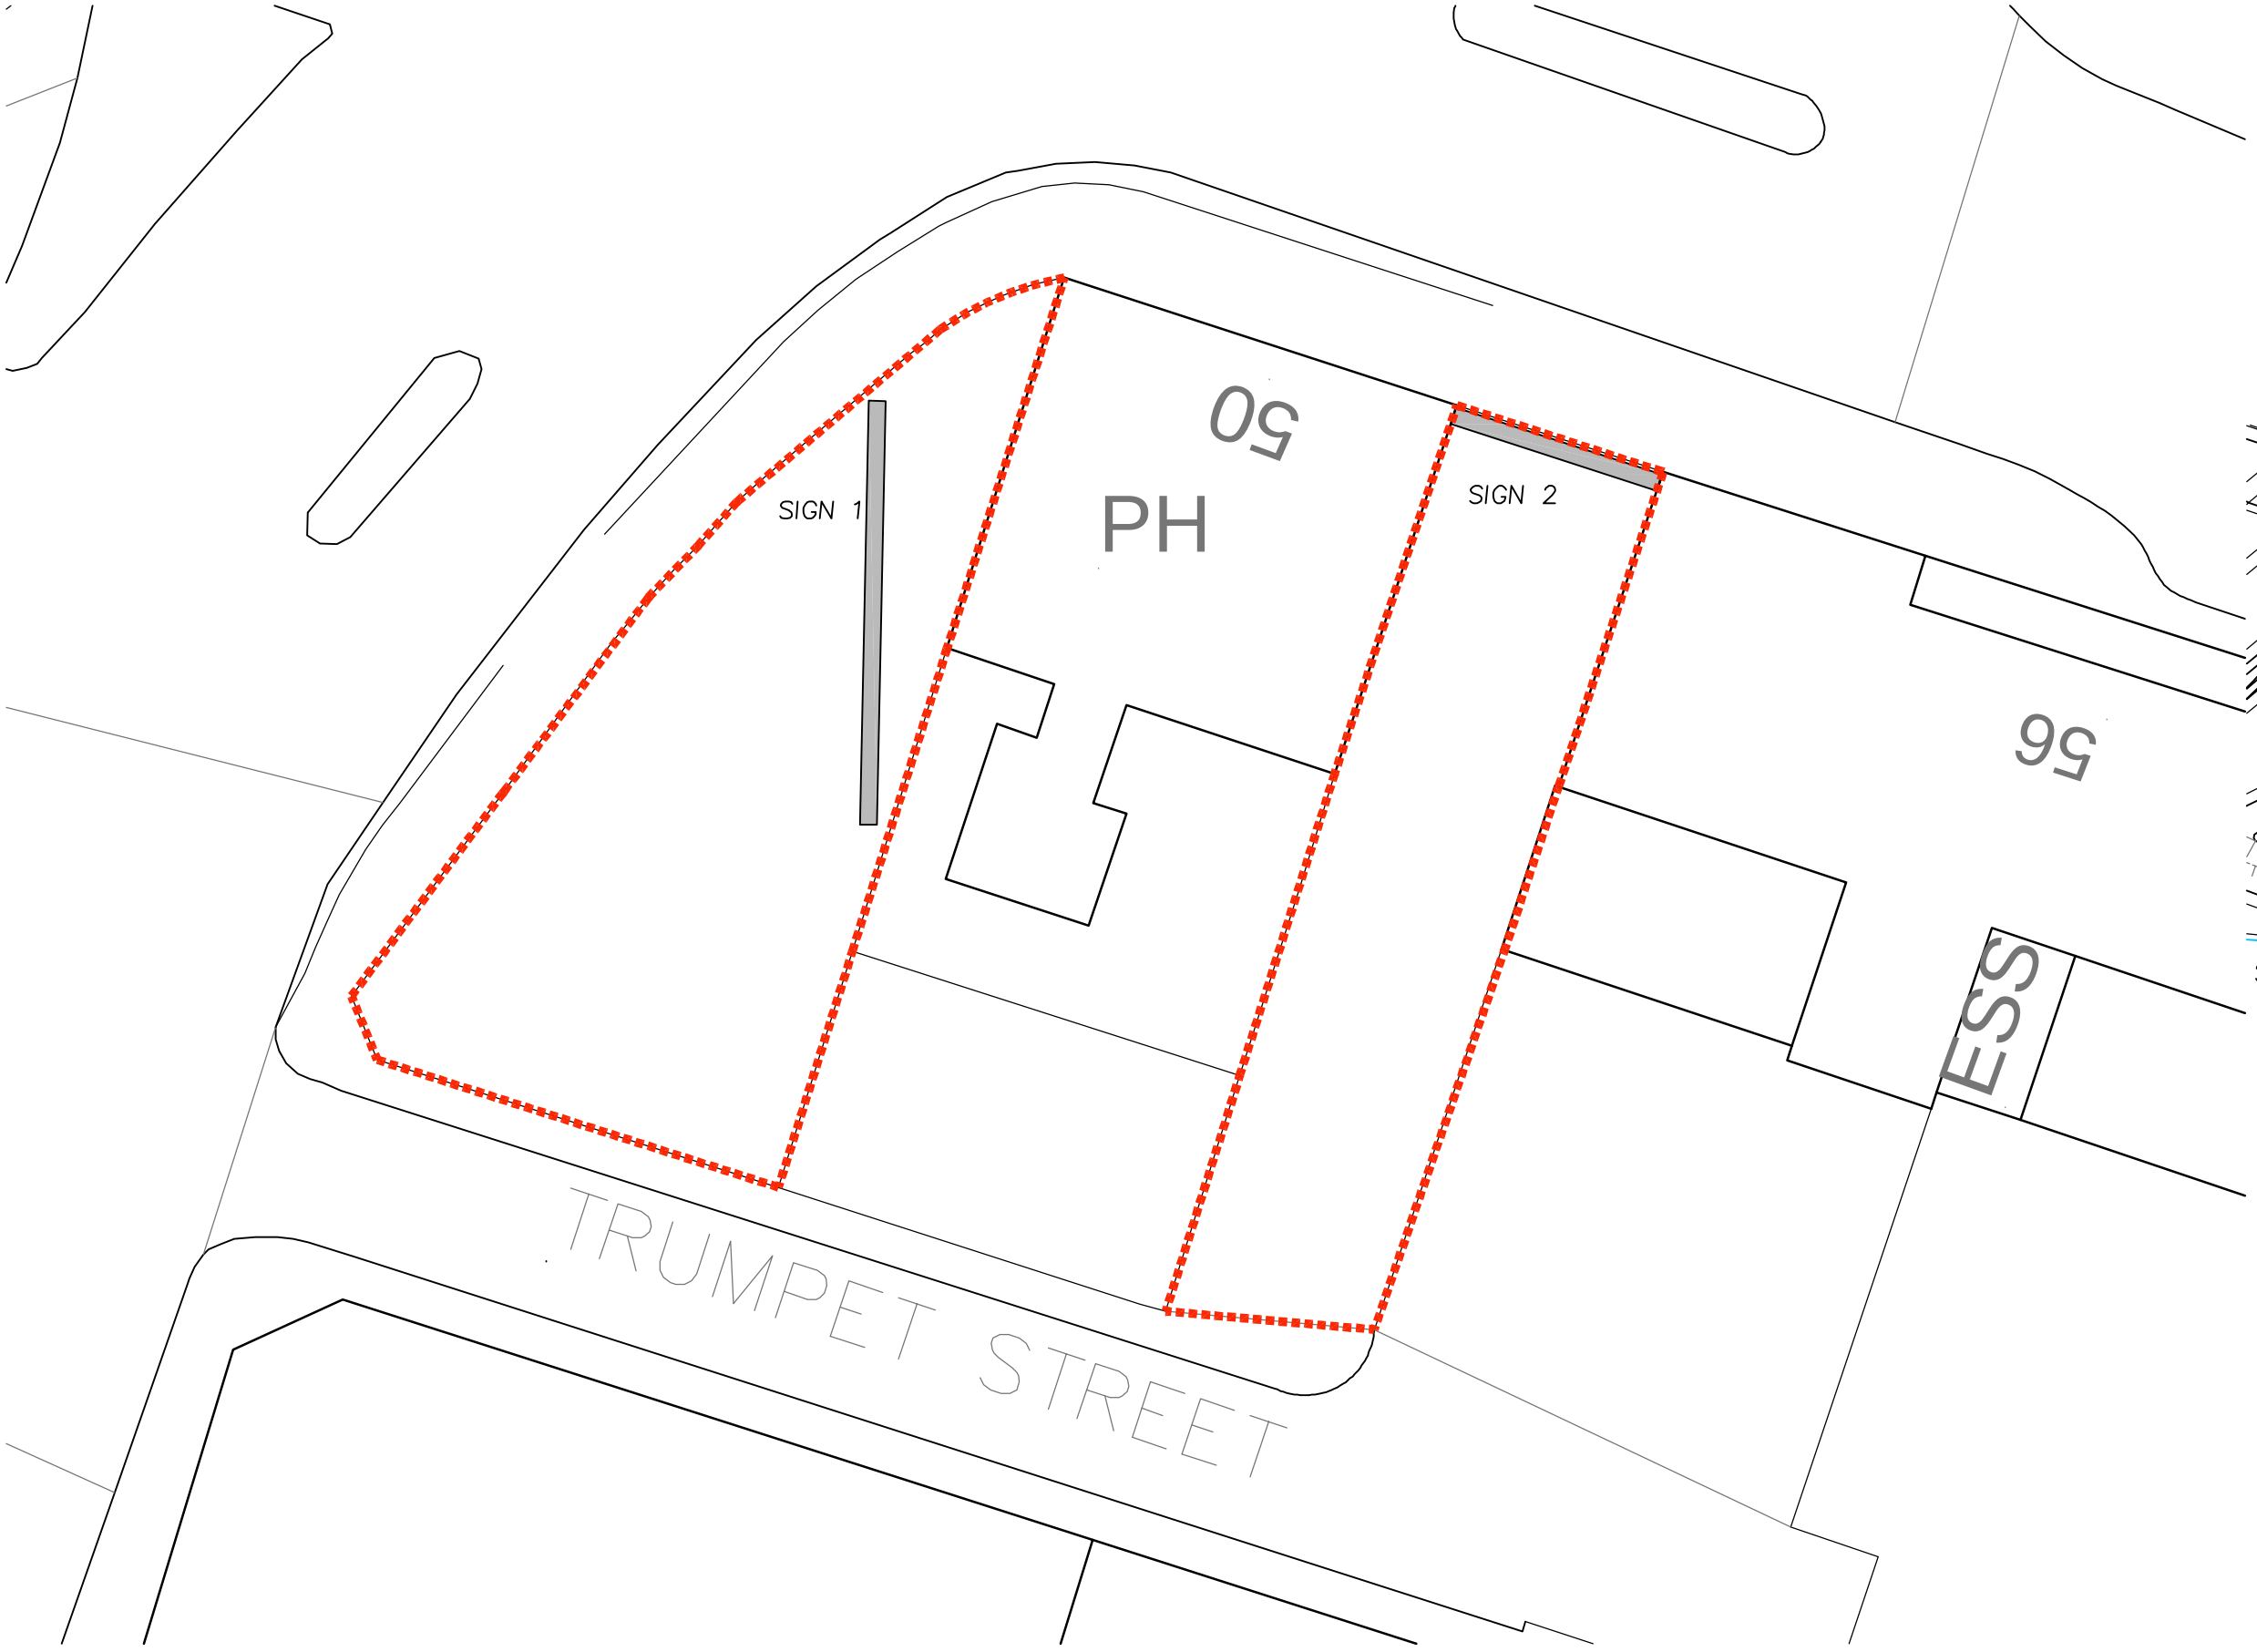

SITE PLAN 1:200

NORTH

1:200 0 2 4 6 8 10 12 14 16 18 20m

1:1250 0 25 50 75 100m

GENERAL

- DO NOT SCALE FROM THIS DRAWING.
- ALL DIMENSIONS ARE TO BE CHECKED ON SITE AND CONFIRMED TO AUTHOR.
- ALL FEASABILITY STUDIES ARE SUBJECT TO FULL SITE SURVEY + LOCAL AUTHORITY APPROVALS.
- ANY DISCREPANCIES OR VARIATIONS SHALL BE NOTIFIED TO fj Architects BEFORE WORK ON THE RELEVENT SECTION COMMENCES.
- THIS DRAWING SHALL BE READ IN CONJUNCTION WITH ALL RELEVANT CONSULTANTS AND / OR SPECIALISTS DRAWINGS / DOCUMENTS.
- THE MATERIALS AND WORKMANSHIP OF ALL RELEVANT TRADES AND BUILDING OPERATIONS SHALL COMPLY WITH THE RECOMMENDATIONS OF CURRENT BRITISH STANDARDS AND CODES OF PRACTICE.
- AS FAR AS REASONABLY PRACTICABLE, THIS DESIGN HAS BEEN PREPARED IN SUCH A WAY AS TO REDUCE THE RISKS TO THE HEALTH AND SAFETY OF PERSON(S) WHO MAY BE AFFECTED.
- RISK ASSESSMENTS HAVE BEEN PREPARED FOR ANY UNAVOIDABLE RISKS AND ARE REFERRED TO BELOW :-

RA ref	Date	Prepared	Item

NOTES

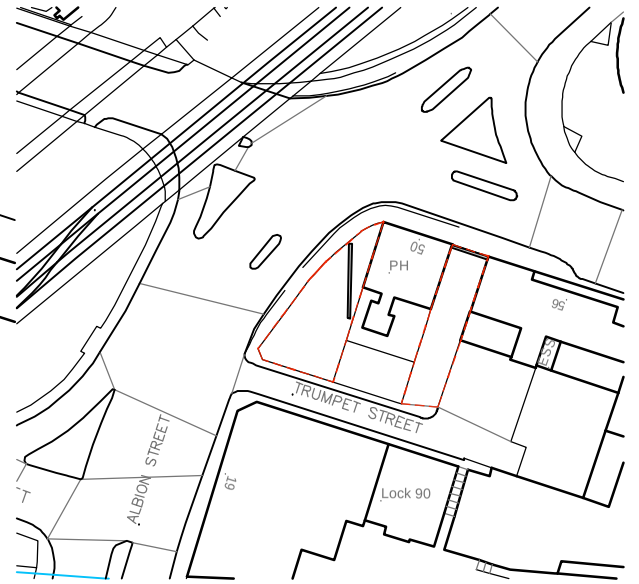

SITE LOCATION PLAN 1:1250

rev	date	dr	app	notes
A	24.07.12	PJC	–	SIGN 1 UPDATED

scale 1:200 @ A3	drawn PJC	apprv SNJ
date JULY 2012	path W:\DATA\5***\5681\ARCH	
status	PLANNING	
job no 5681	dwg no A(10)–00	rev A

fj architects limited
email: info@fjarchitects.co.u
Southgate House, Southgate, Wakefield, United Kingdom, WF1 1
Tel: 01924 333900 Fax: 01924 8111

project PROPOSED SIGNAGE APPLICATION SITE AT JUNCTION OF ALBION AND GREAT BRIDGEWATER STREETS MANCHESTER

client GEORGE LB

title SITE PLAN AS PROPOSED

A Member of the MMC (Holdings) Limited Group of Companies © This drawing may not be copied without written prior permi