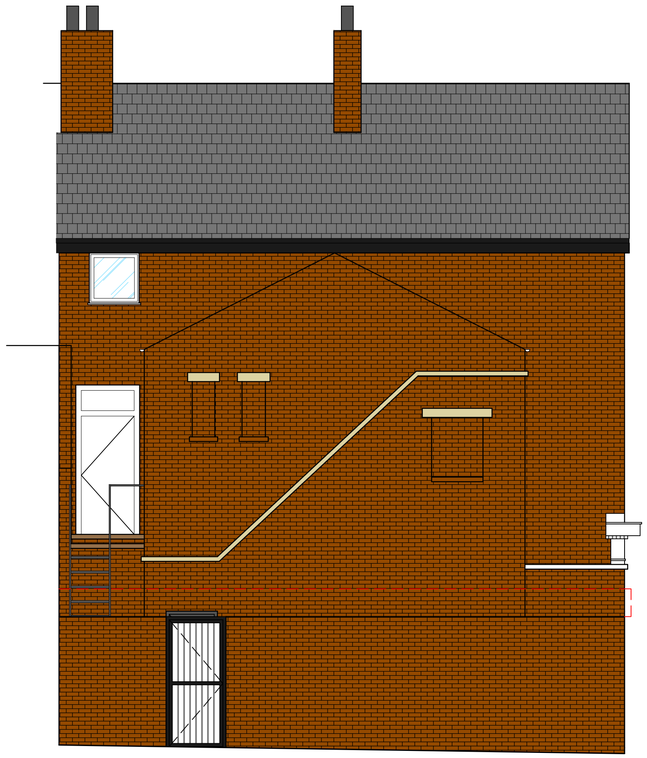


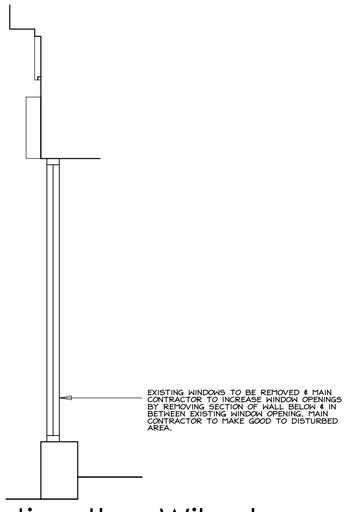

Dagenham road elevation - scale 1:50 @ A1



Rear elevation - scale 1:50 @ A1




Wilmslow road elevation - scale 1:50 @ A1




Section thru Wilmslow road shopfront - 1:25 @ A1

© copyright 2013

this drawing and the copyrights and patents therein are the designer's property and may not be used or reproduced – only under contract

ALL DIMENSIONS TO BE CHECKED ON SITE.

DO NOT SCALE FROM THIS DRAWING EXCEPT FOR THE PURPOSES OF LOCAL AUTHORITY PLANNING

| rev | date | description |
|---|---|---|

**Frank Belshaw**
**Building Surveyors Limited**

wheatley springs barn, wheatley lane road,
barrowford, nelson, lancashire. BB9 6QS.
tel no. (01282) 699668. fax no. (01282) 602447.
e-mail – frank@fbelshaw.co.uk

**Paddy Power**

unit address
RUSHOLME
79 WILMSLOW ROAD,
MANCHESTER,
M14 5NA.

drawing title
PLANNING DRAWING 4
PROPOSED ELEVATIONS & SECTION

| drawn by | checked | date |
|---|---|---|
| SR | ---- | 1/03/2013 |

scale
AS INDICATED @ A1

| drawing no. | revision |
|---|---|
| 2013/11/P4 | --- |