
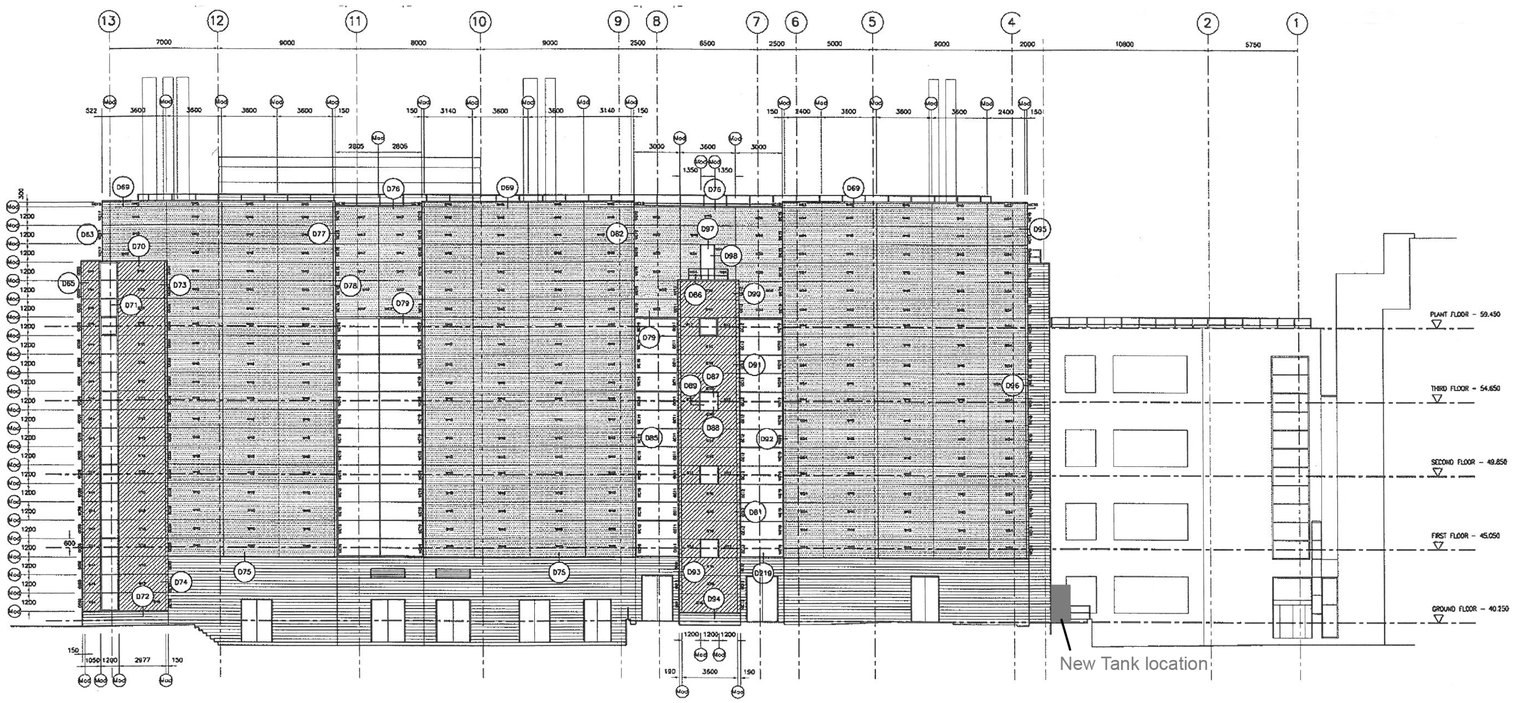


NORTH ELEVATION - Showing existing building and location of proposed tank

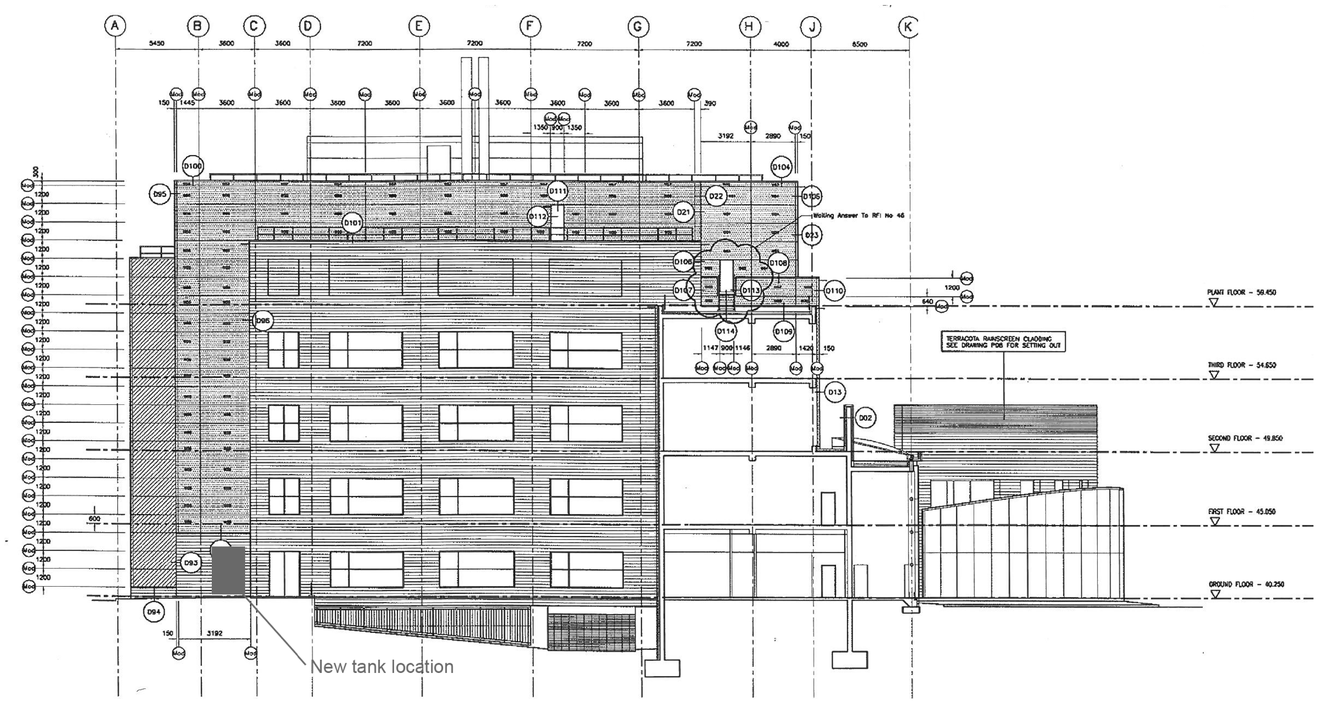

WEST ELEVATION - Showing existing building and location of proposed tank

All dimensions to be as noted. Do not scale from this drawing. Report any discrepancies to the Architect / CA immediately. All Areas are approximate and use of these Areas for commercial purposes should include due allowance for variations inherent in design development and building processes. This drawing is the copyright and property of Hurd Rolland Partnership and must not be reproduced without prior written permission.

Rev	Description	By	Chk	Date
A	Initial issue	GA	GA	27/06/13

0m 10m 20m

Scale bar

Nanoco Technologies Ltd.

Nanoco Laboratory

UMIC Core Technologies Facility

SITE ELEVATIONS/ SECTIONS

Drawn: GA	Checked: GA	Approved: IG
Scale: 1:200@A1	Date: 25.06.2013	Project No: M7601
Drawing No: P(03)01		Revision: A

ISSUED FOR PLANNING

hurdrolland Chartered Architects
7th Floor, 44 Peter Street Manchester
Tel: 0161 832 5322
Fax: 0161 832 5245