SITE LOCATION

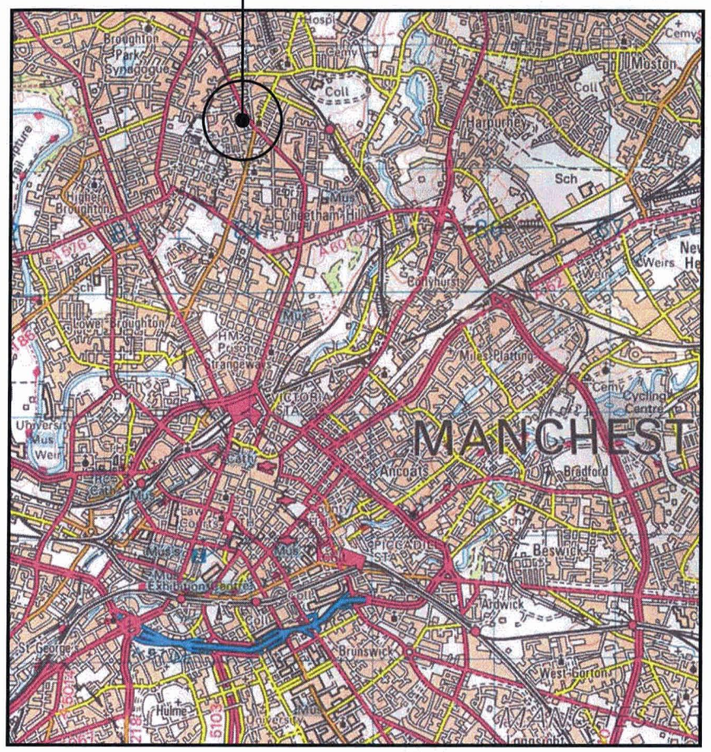

0 1km 2km
Scale

SITE LOCATION
(Scale 1:50000)

Ordnance Survey map extract
based upon Landranger map series
with the permission of the controller of
Her Majesty's Stationery Office
Mono Consultants Limited licence no. ES100017753
Crown copyright.

SITE PHOTOGRAPH

= Access Route
= Directions to Site

SITE LOCATION



N
W E
S

DETAILED SITE LOCATION
(Scale 1:1250)

Based upon Ordnance Survey map extract
with the permission of the Controller of
Her Majesty's Stationery Office.
Crown copyright.
Mono Consultants Limited licence no. ES100017753
Promap licence no. A152065A0001

Notes:
1 ALL DIMENSIONS ARE IN MM UNLESS NOTED OTHERWISE

N.G.R. E: 383957 N: 401452

DIRECTIONS:
EXIT M60 AT JUNC.17 AND FOLLOW A56 TOWARDS MANCHESTER. CONTINUE THROUGH PRESTWHICH, INTO CHEETHAM HILL AND SITE IS ON YOUR RIGHT JUST AFTER THE HEATH STREET JUNCTION.

PLANNING AND BUILDING CONTROL
13 MAR 2013

REV	MODIFICATION	BY	CH	DATE
A	Issued for Approval	SPD	DS	22.02.13

mono
MONO CONSULTANTS LIMITED
No. 58 Cygnet Court
Timothy's Bridge Road
Stratford-upon-Avon
Warwickshire
CV37 9NW
t. 44 (0)1789 206500
f. 44 (0)1789 206529
www.monoconsultants.com

CTIL

Cell Name	Opt
515 CHEETHAM HILL ROAD	A

Cell ID No

CTIL	Host	Sharer
(CTIL)129993	(VF)44518	(TEF) N/A

Site Address / Contact Details

515 CHEETHAM HILL ROAD
CHEETHAM HILL
MANCHESTER
GREATER MANCHESTER
M8 9HD

Drawing Title: SITE LOCATION MAPS

Purpose of issue: PLANNING

Drawing Number: 100

Scale:	Drawn:	Date:	Issue:
As Shown	SPD	22.02.13	A

Checked:	Date:	Approved:	Date:
DS	22.02.13	AB	22.02.13