

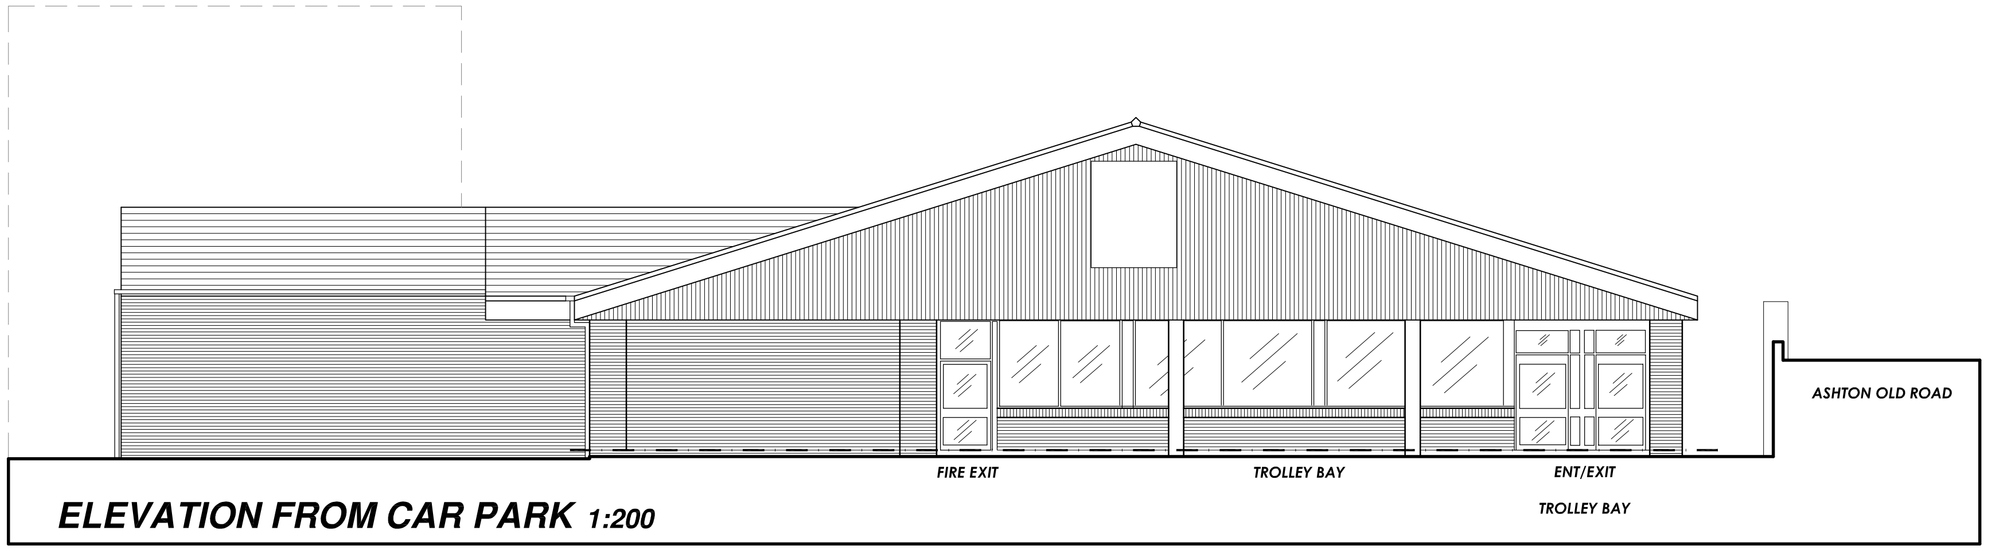



ELEVATION FROM CAR PARK 1:200

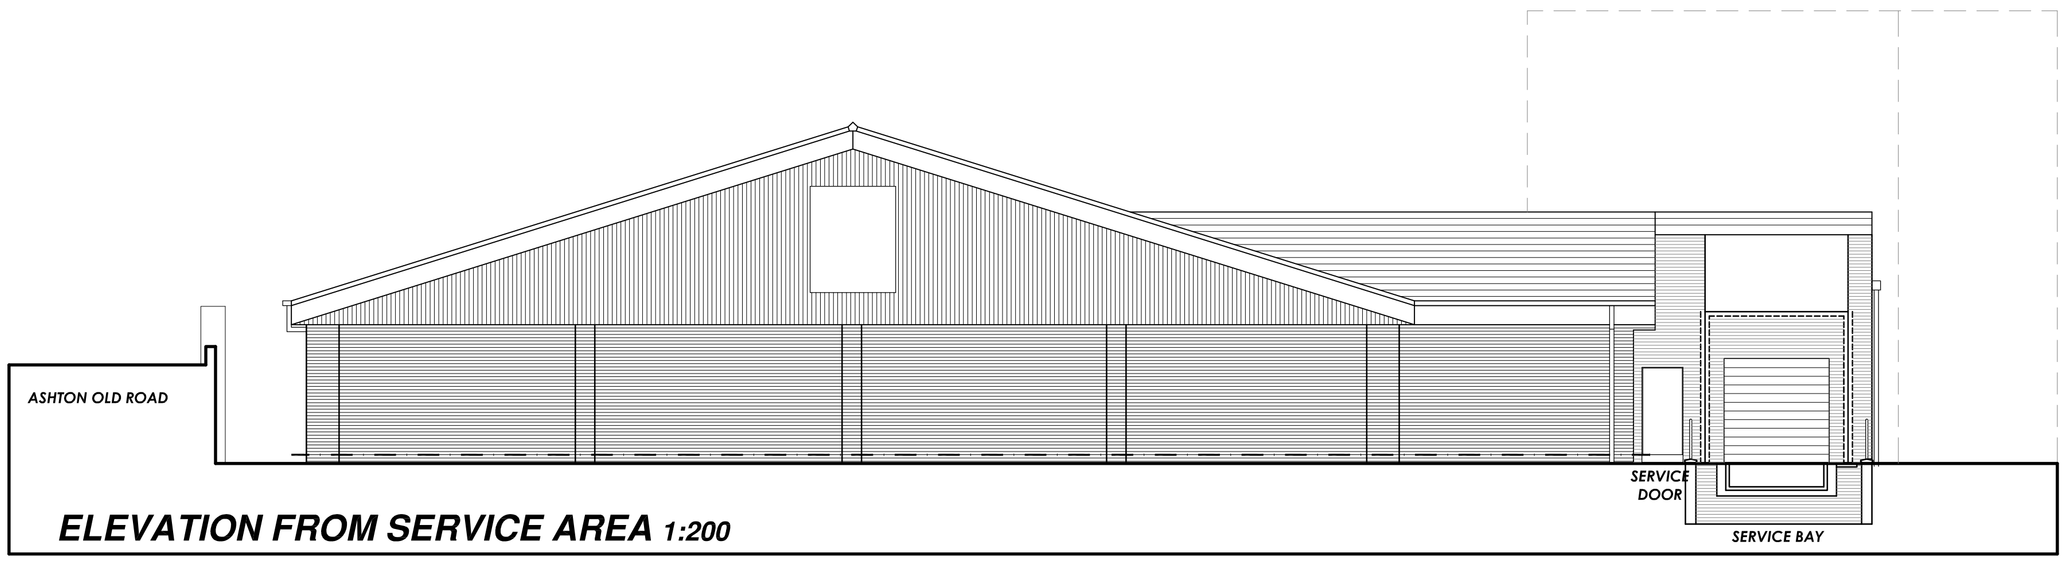

ELEVATION FROM SERVICE AREA 1:200

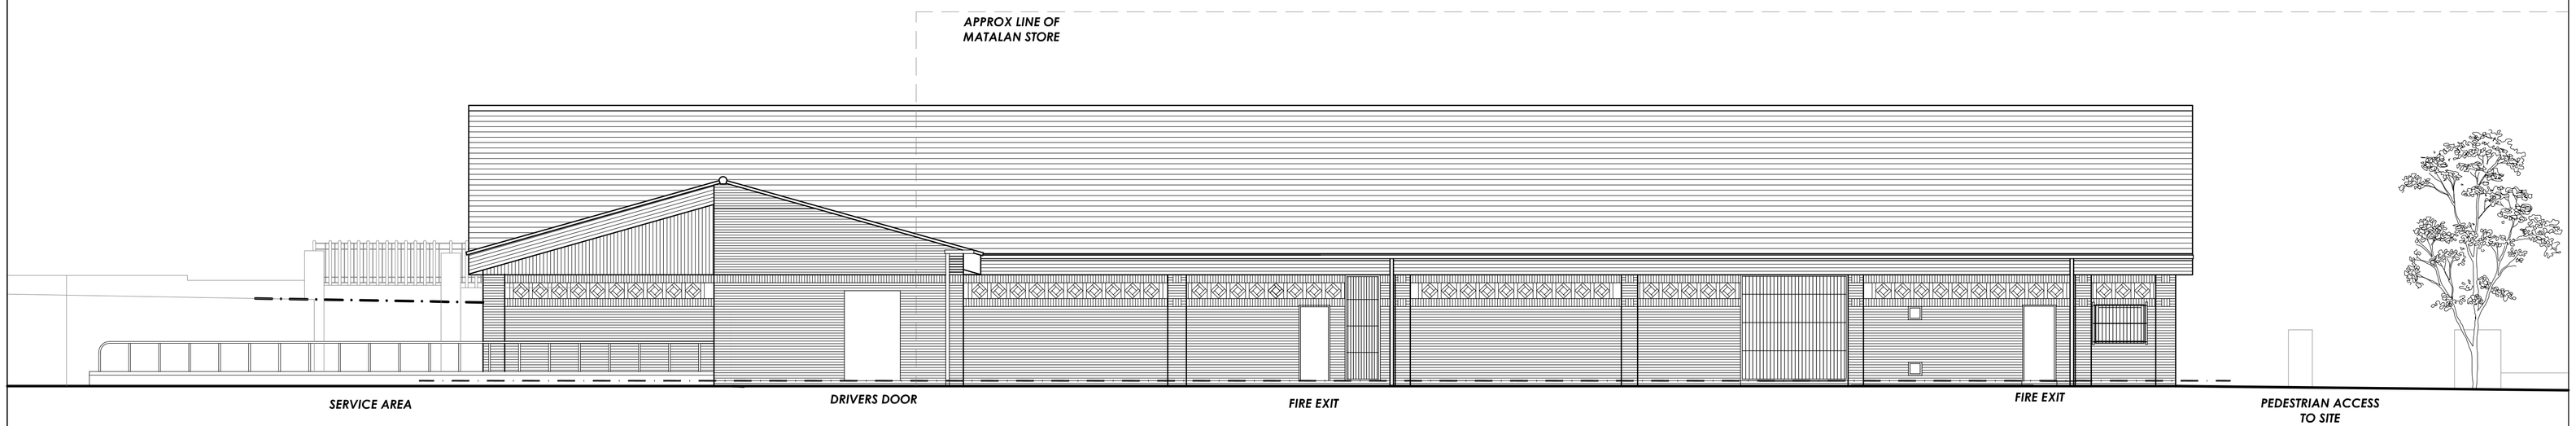

ELEVATION FROM MATALAN STORE 1:200

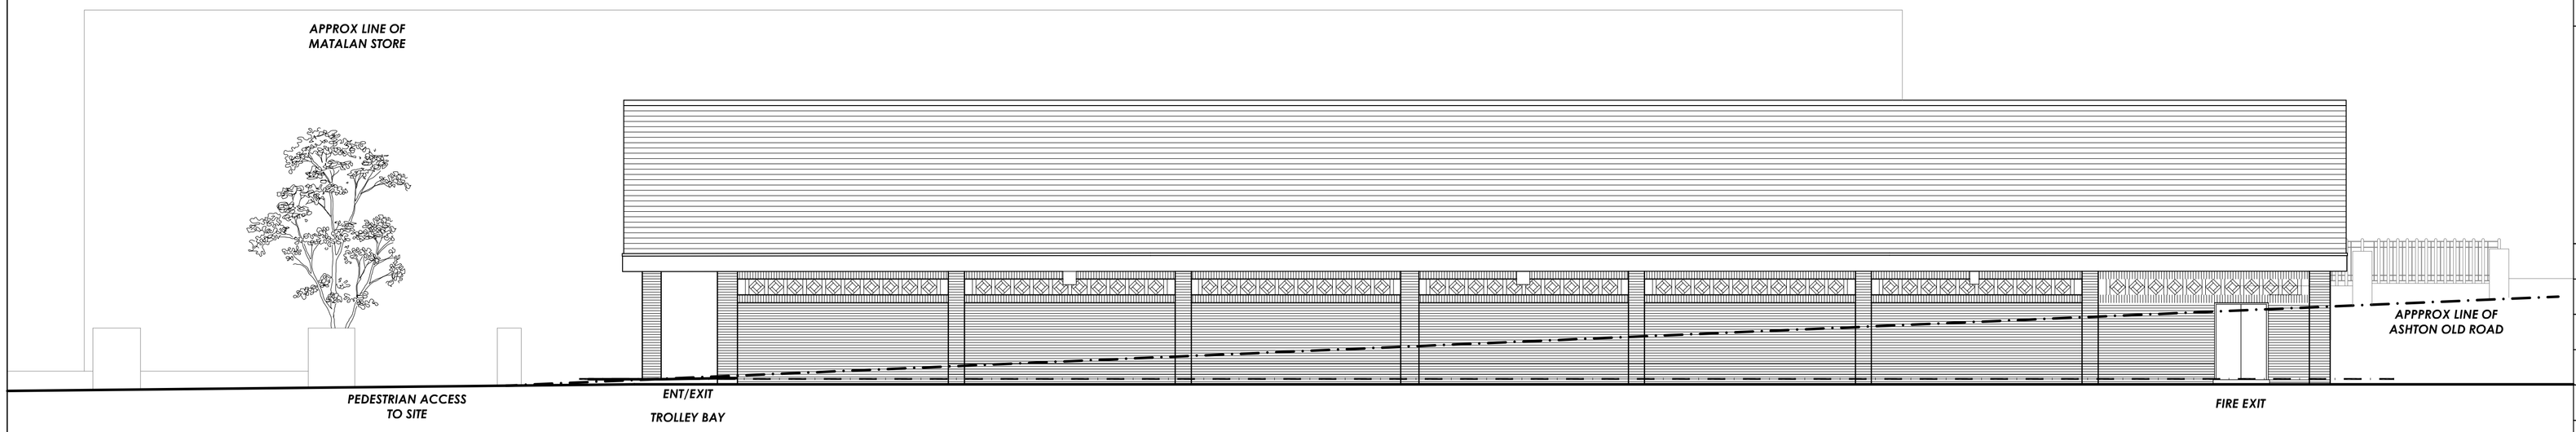

ELEVATION FROM ASHTON OLD ROAD 1:200

ARCHITECTS

This drawing is copyright and may not be reproduced in whole or part without written authority
Do not scale off this drawing

REVISIONS

PROJECT

PROPOSED FOODTSTORE EXTENSION
ASHTON OLD ROAD
OPENSHAW
MANCHESTER

CLIENT

ALDI STORES LTD

TITLE

EXISTING ELEVATIONS

JOB NO	DRAWING NO	REVISION
0005-Mid	003	
DATE	SCALE	DRAWN
27.11.06	1:100	NK

CAD FILE REFERENCE

FIRST FLOOR
DALE HOUSE
35 DALE STREET
MANCHESTER. M1 2HF.
Tel. 0161 238 8555
Fax. 0161 244 5809
manchester@harrispartnership.com
Offices also at:
Wakefield
Newport Pagnell

THE HARRIS PARTNERSHIP

ARCHITECTS

PROJECT MANAGERS • INTERIOR DESIGNERS