SCALE 1 : 125

-5m 0 5m

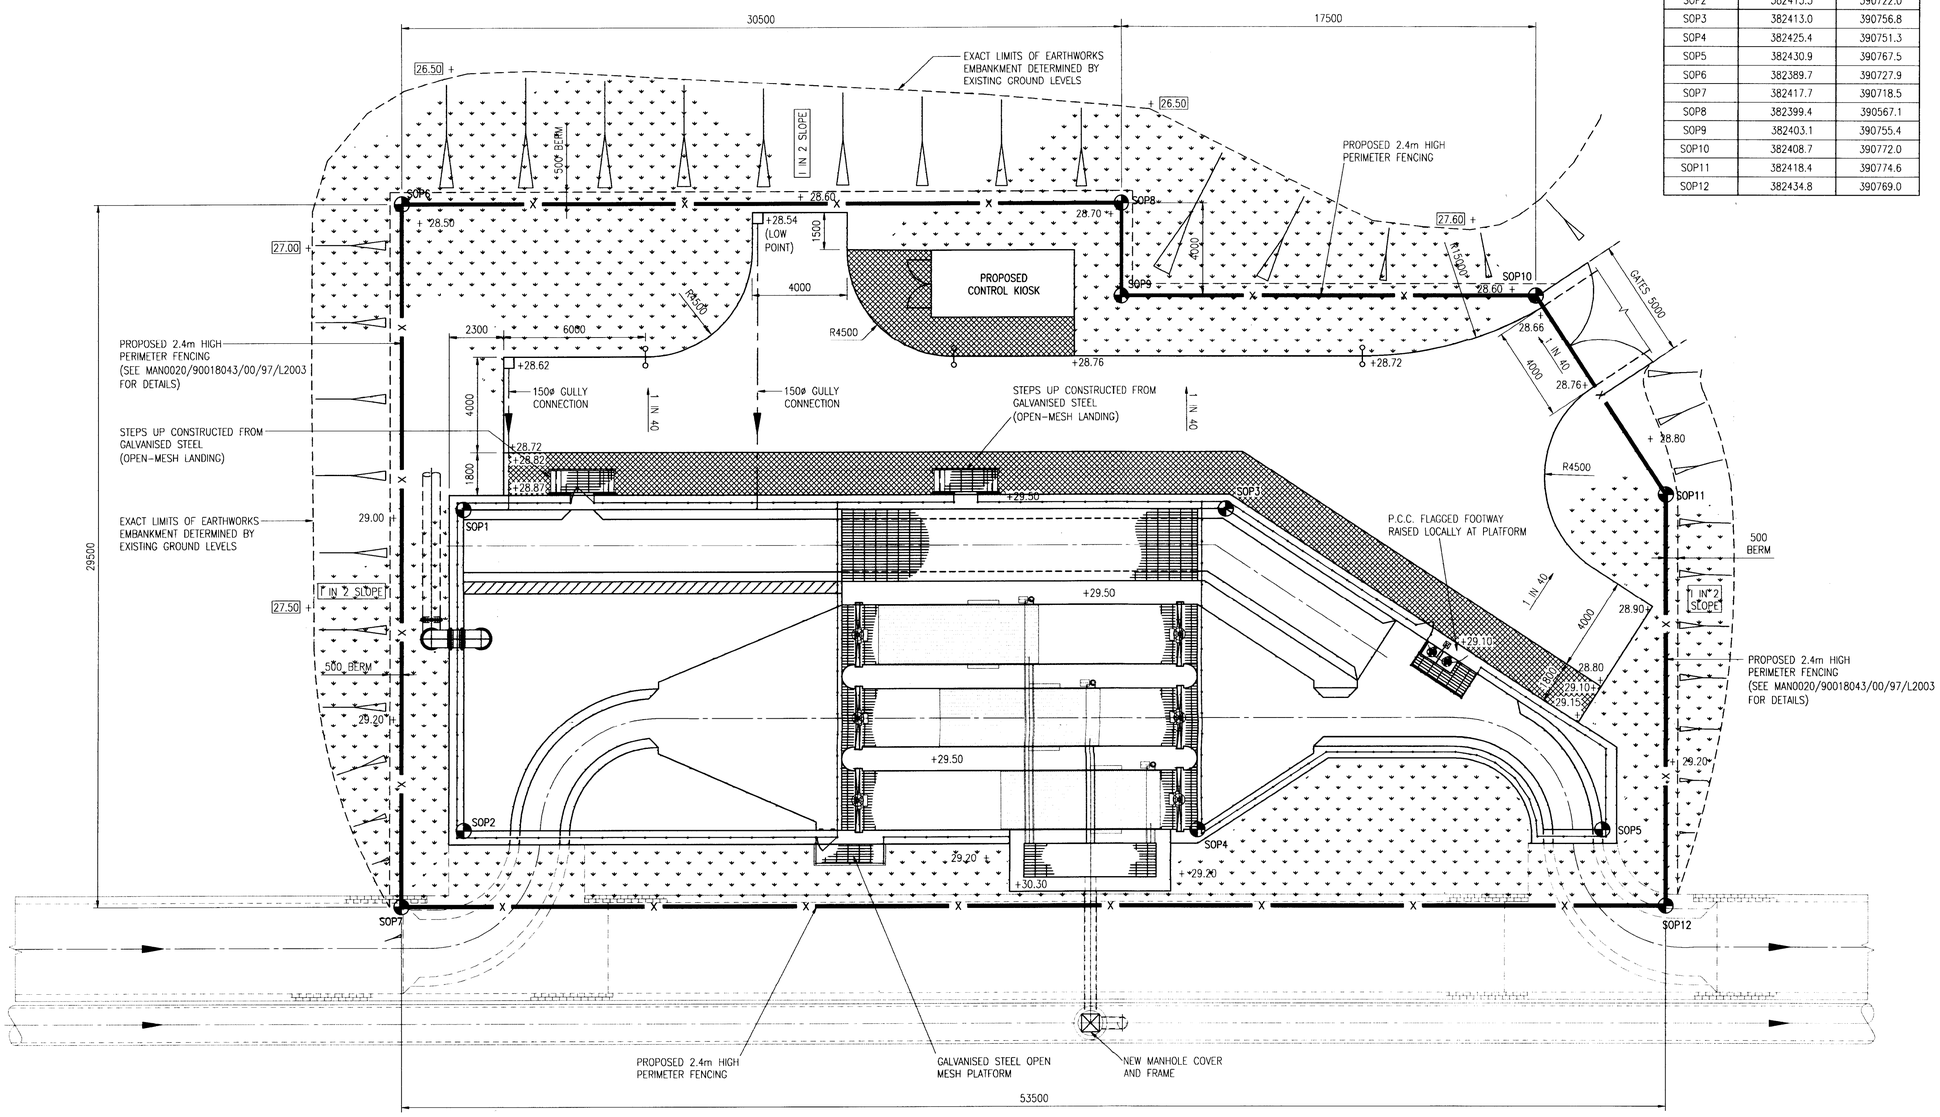

PLAN VIEW

SCALE 1:125

SETTING-OUT COORDINATES

SOP	EASTINGS	NORTHINGS
SOP1	382402.7	390726.3
SOP2	382415.5	390722.0
SOP3	382413.0	390756.8
SOP4	382425.4	390751.3
SOP5	382430.9	390767.5
SOP6	382389.7	390727.9
SOP7	382417.7	390718.5
SOP8	382399.4	390567.1
SOP9	382403.1	390755.4
SOP10	382408.7	390772.0
SOP11	382418.4	390774.6
SOP12	382434.8	390769.0

NOTES

1. ALL DIMENSIONS IN MILLIMETRES AND ALL LEVELS IN METRES UNLESS SHOWN OTHERWISE.

LEGEND

- GALVANISED STEEL OPEN MESH FLOORING
- ESCALATOR SCREEN
- ACCESS ROAD – SEE MAN0020/90018043/00/97/L2003
- FOOTWAY – SEE MAN0020/90018043/00/97/L2003
- LANDSCAPED (GRASSED)
- 26.50 + EXISTING LEVELS
- 28.75 + PROPOSED LEVELS

REFERENCES

OS Grid Ref: 382420, 390746

DGP INTERNATIONAL

FBW ENGINEERING SERVICES LTD.
OFFICE SUITE No.4
PHOENIX HOUSE
GOLBORNE ENTERPRISE PARK
GOLBORNE, WARRINGTON
WA3 3QF
TEL: 01942 276000
FAX: 01942 276111
E-MAIL: info@fbweng.co.uk

CURRENT ISSUE INFORMATION

A: PLANNING APPLICATION

DATE	DRWN	CHKD	REVD	ISSUE	
30.11.07	SJC	RR	NH	A	FIRST ISSUE

United Utilities

UNITED UTILITIES WATER PLC

PRINCESS PARKWAY UIDs(2)(APPEAL) AES Q IMPS(Yr9)

MAN0020

PRINCESS PARKWAY, MANCHESTER

PLANNING APPLICATION – SHEET 5 OF 5

PLANNING
RECD 27 MAR 2008

THIS DRAWING IS ISSUED BY MWH PROGRAMME MANAGEMENT LIMITED ON BEHALF OF UNITED UTILITIES PLC SUBJECT TO THE CONDITIONS THAT IT IS NOT COPIED EITHER IN WHOLE OR IN PART OR DISCLOSED TO THIRD PARTIES UNLESS PRIOR WRITTEN AUTHORISATION IS GIVEN BY UNITED UTILITIES PLC
PREVIOUS VERSIONS OF THIS DRAWING SHOULD BE STAMPED SUPERSEDED OR DESTROYED
DO NOT SCALE THIS DRAWING – IF IN DOUBT ASK

MWH

SCALE	MASTER SIZE
1:125	A1

DRAWING NO.	ISSUE
MAN0020/90018043/00/97/L2005	A