

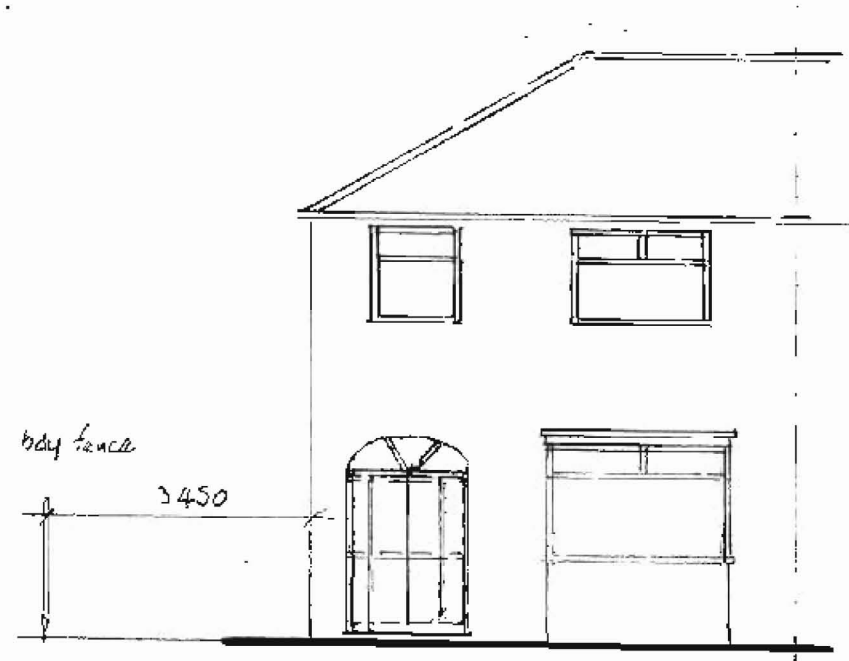



front

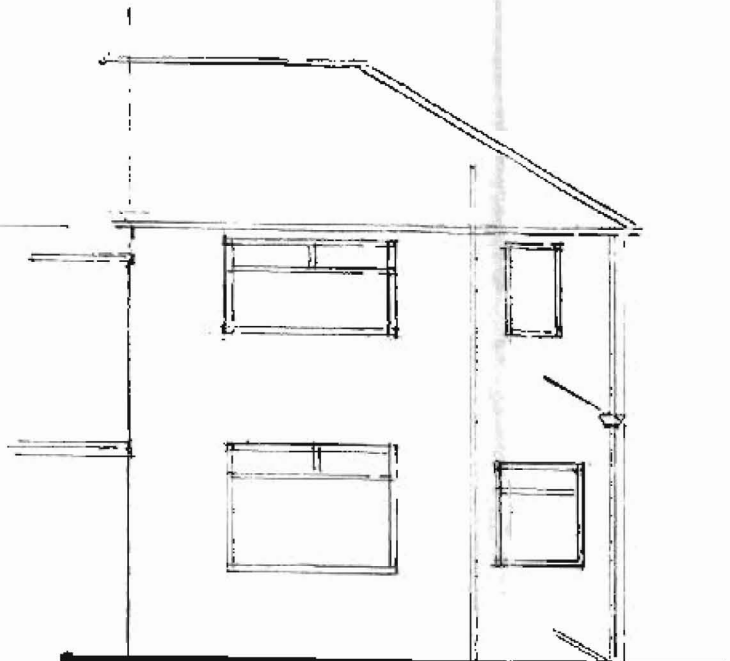


rear

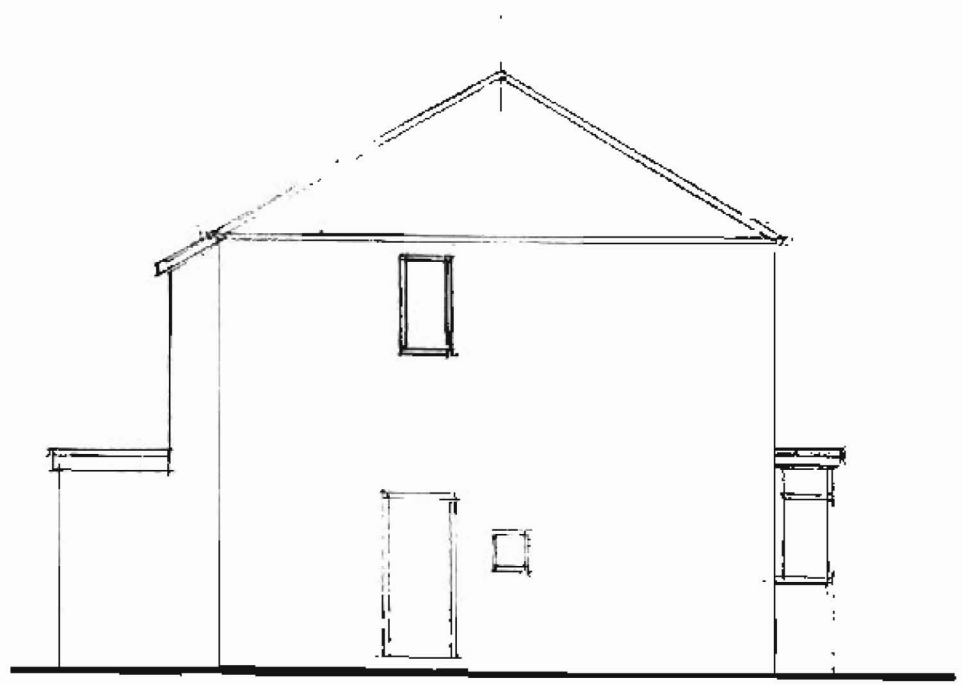

side

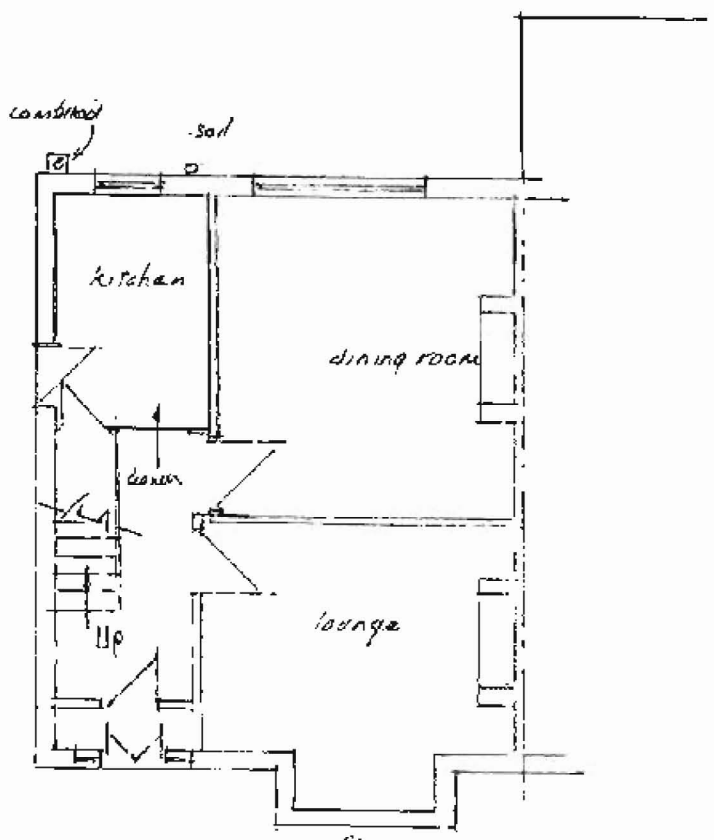

ground floor

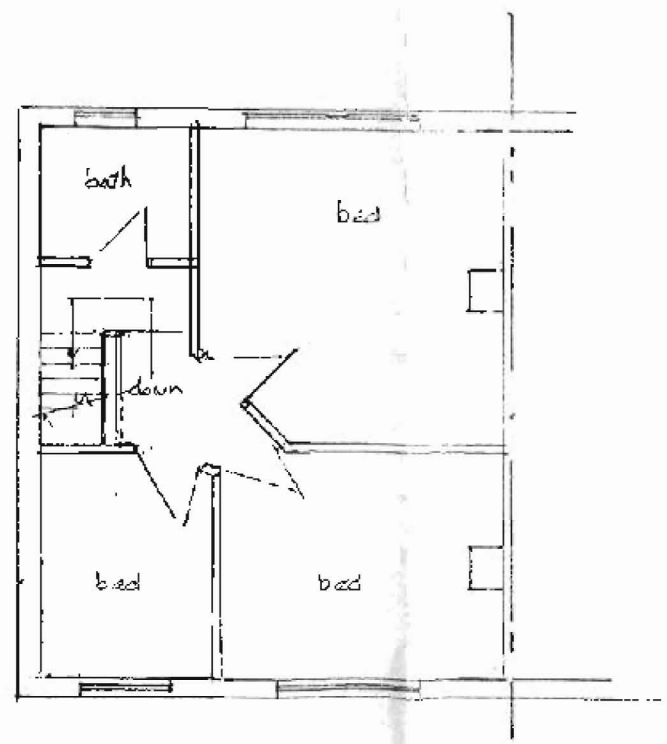

first floor

PLANNING
ACK'D
REPLIED
RECD 06 MAY 2010
M
M
M
PERMISSION
INIT. DATE

Existing layout

15 OMER DRIVE
BURNAGE
M19 2JN

Two storey single storey extension on rear

Scale 1:100

DRG NO. 541/1