

Existing East Elevation @ 1:100

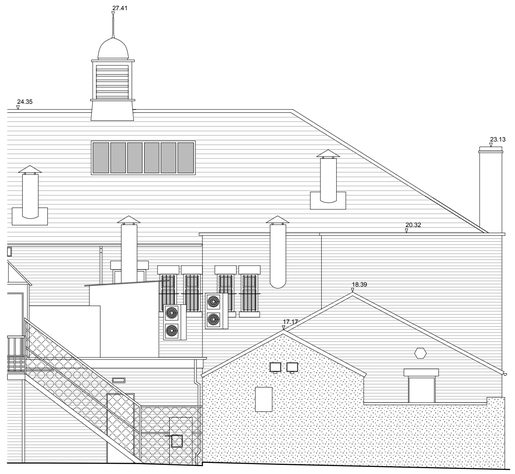

Existing West Elevation @ 1:100



Existing South Elevation @ 1:100

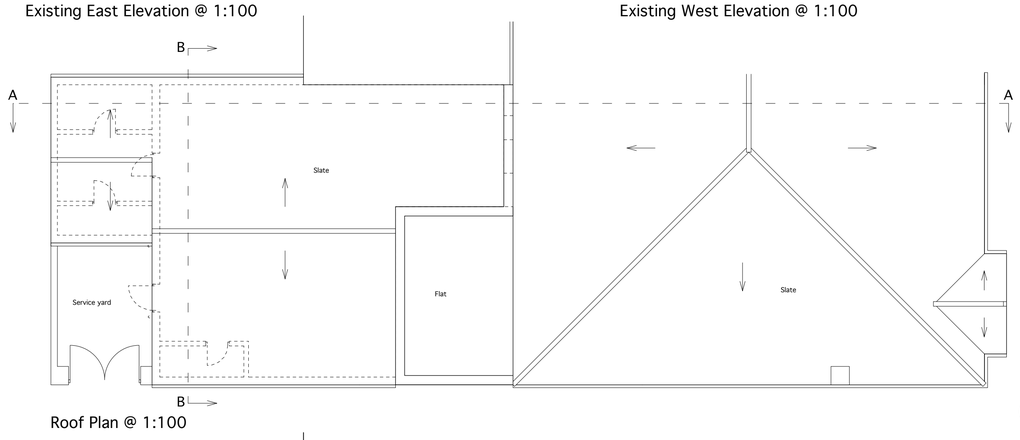

Roof Plan @ 1:100



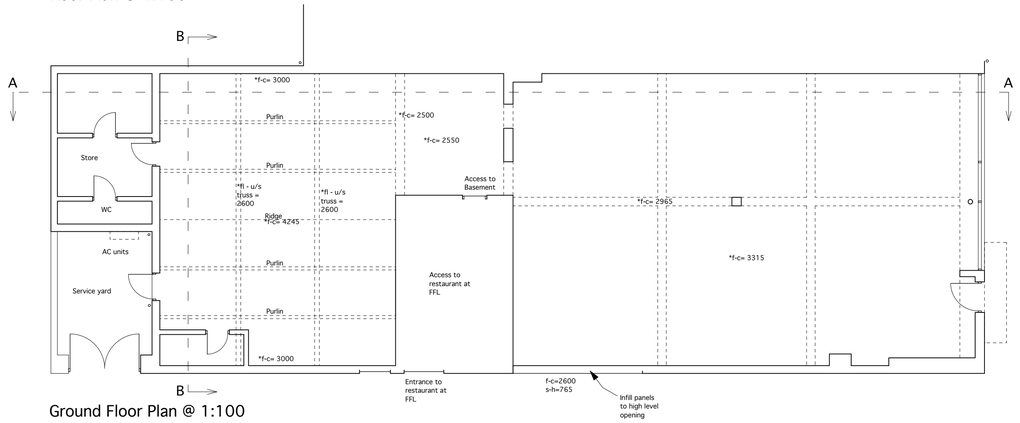

Ground Floor Plan @ 1:100

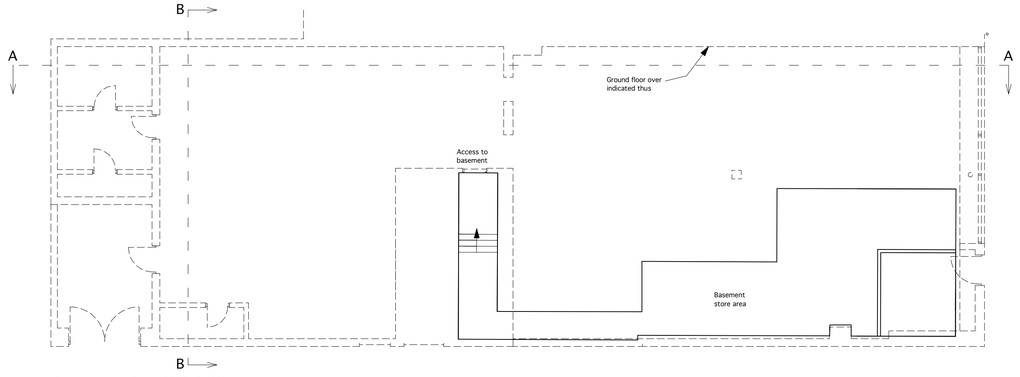

Basement Plan @ 1:100

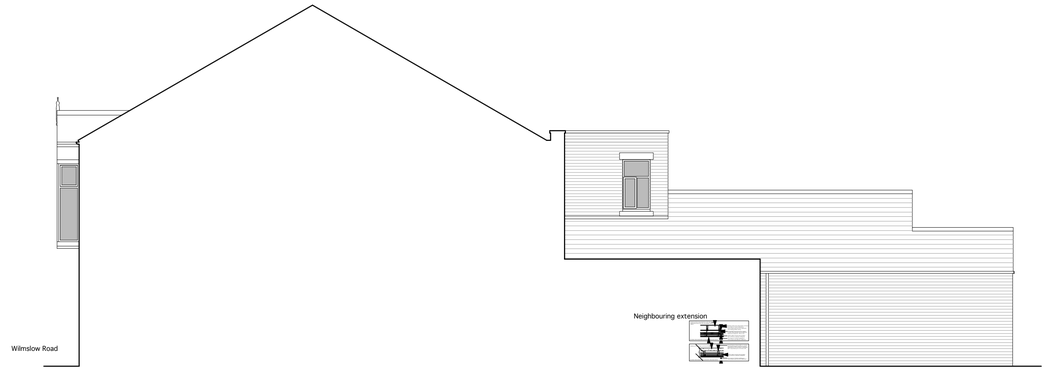

North Elevation @ 1:100

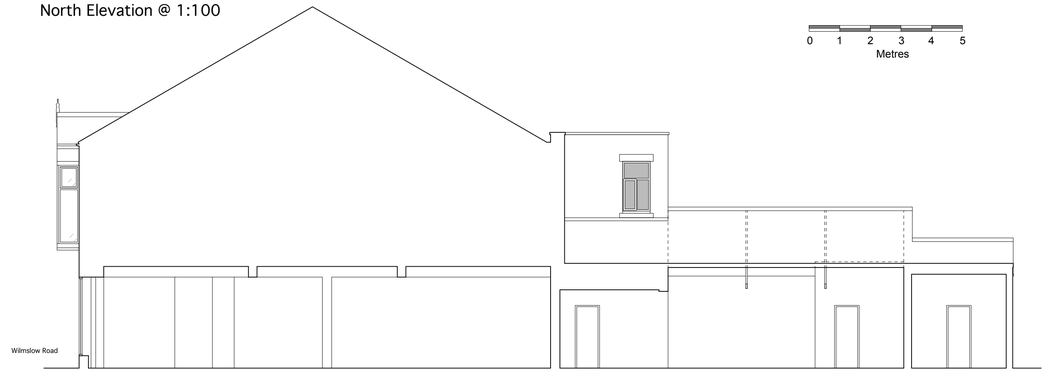

Section A-A @ 1:100

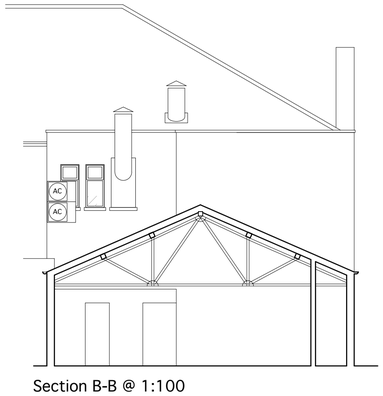

Section B-B @ 1:100

Revision Date Initials Details

Purpose of Issue
SURVEY

RICHARD PEDLAR ARCHITECTS
ARCHITECTURE • CONSERVATION • URBAN DESIGN

4 Grove Road, Redland, Bristol, BS6 6UJ
Tel: 0117 9742612 Fax: 0117 9737349
Web: www.rpca.co.uk info@rpca.co.uk

Project: Proposed Lounge Bar, 766 Wilmslow Road, Didsbury, Manchester

Client: Loungers Ltd

Title: Plans, Sections & Elevations as Existing

Drawing No. LNG2786.01-

Scale 1:100 @ A1 Date Dec 2012

Responsibility is not accepted for errors made by others in scaling from this drawing. All construction information to be taken from figured dimensions only.