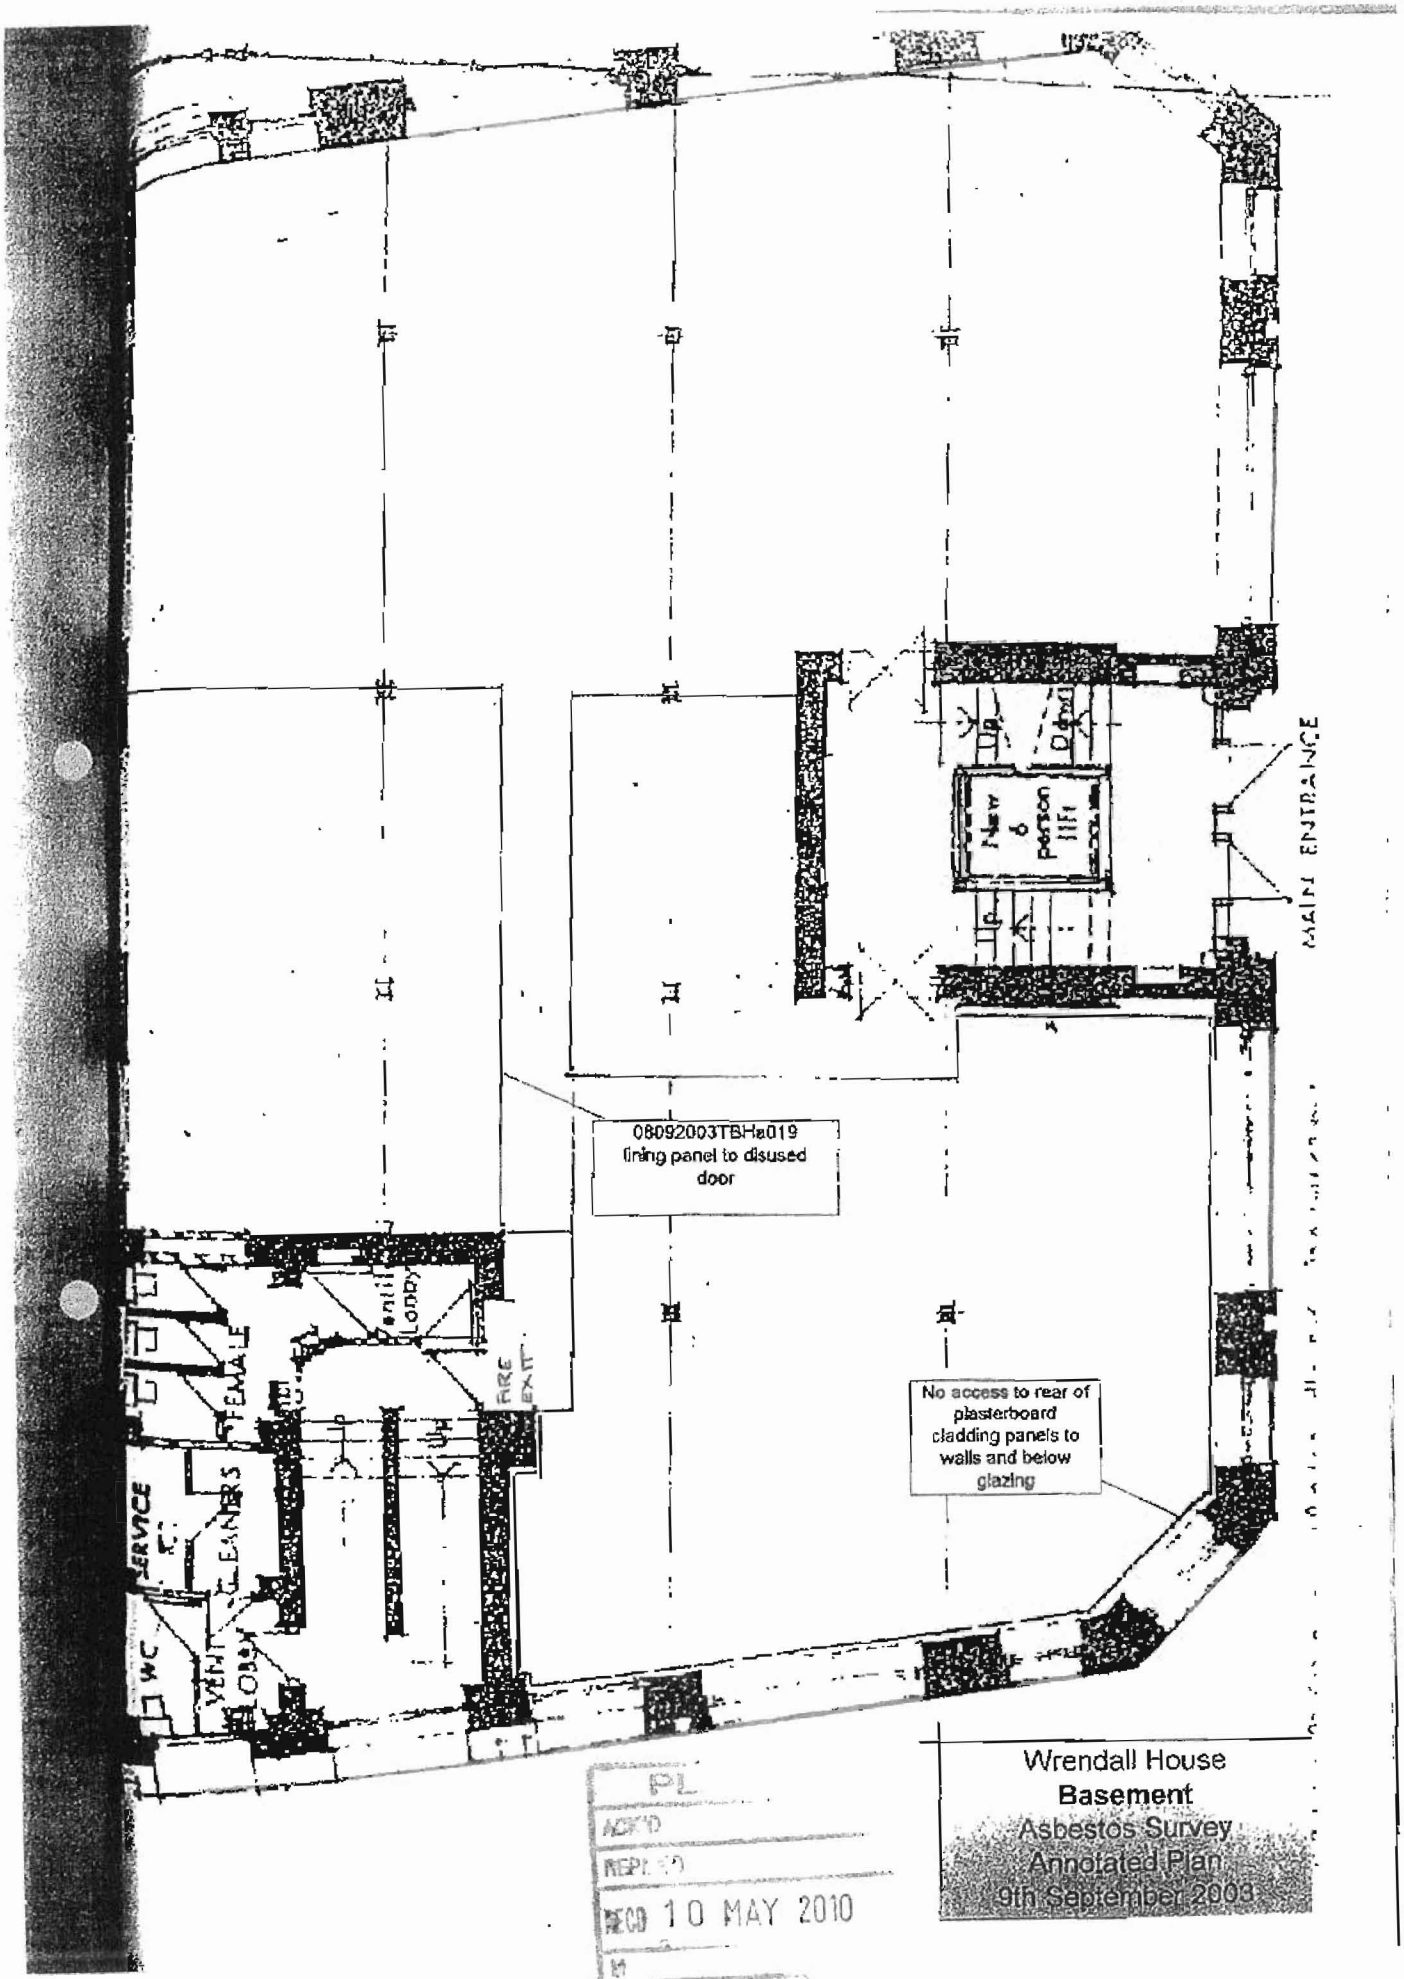

RECD 10 MAY 2010

Wrendall House
Basement
Asbestos Survey
Annotated Plan
9th September 2009

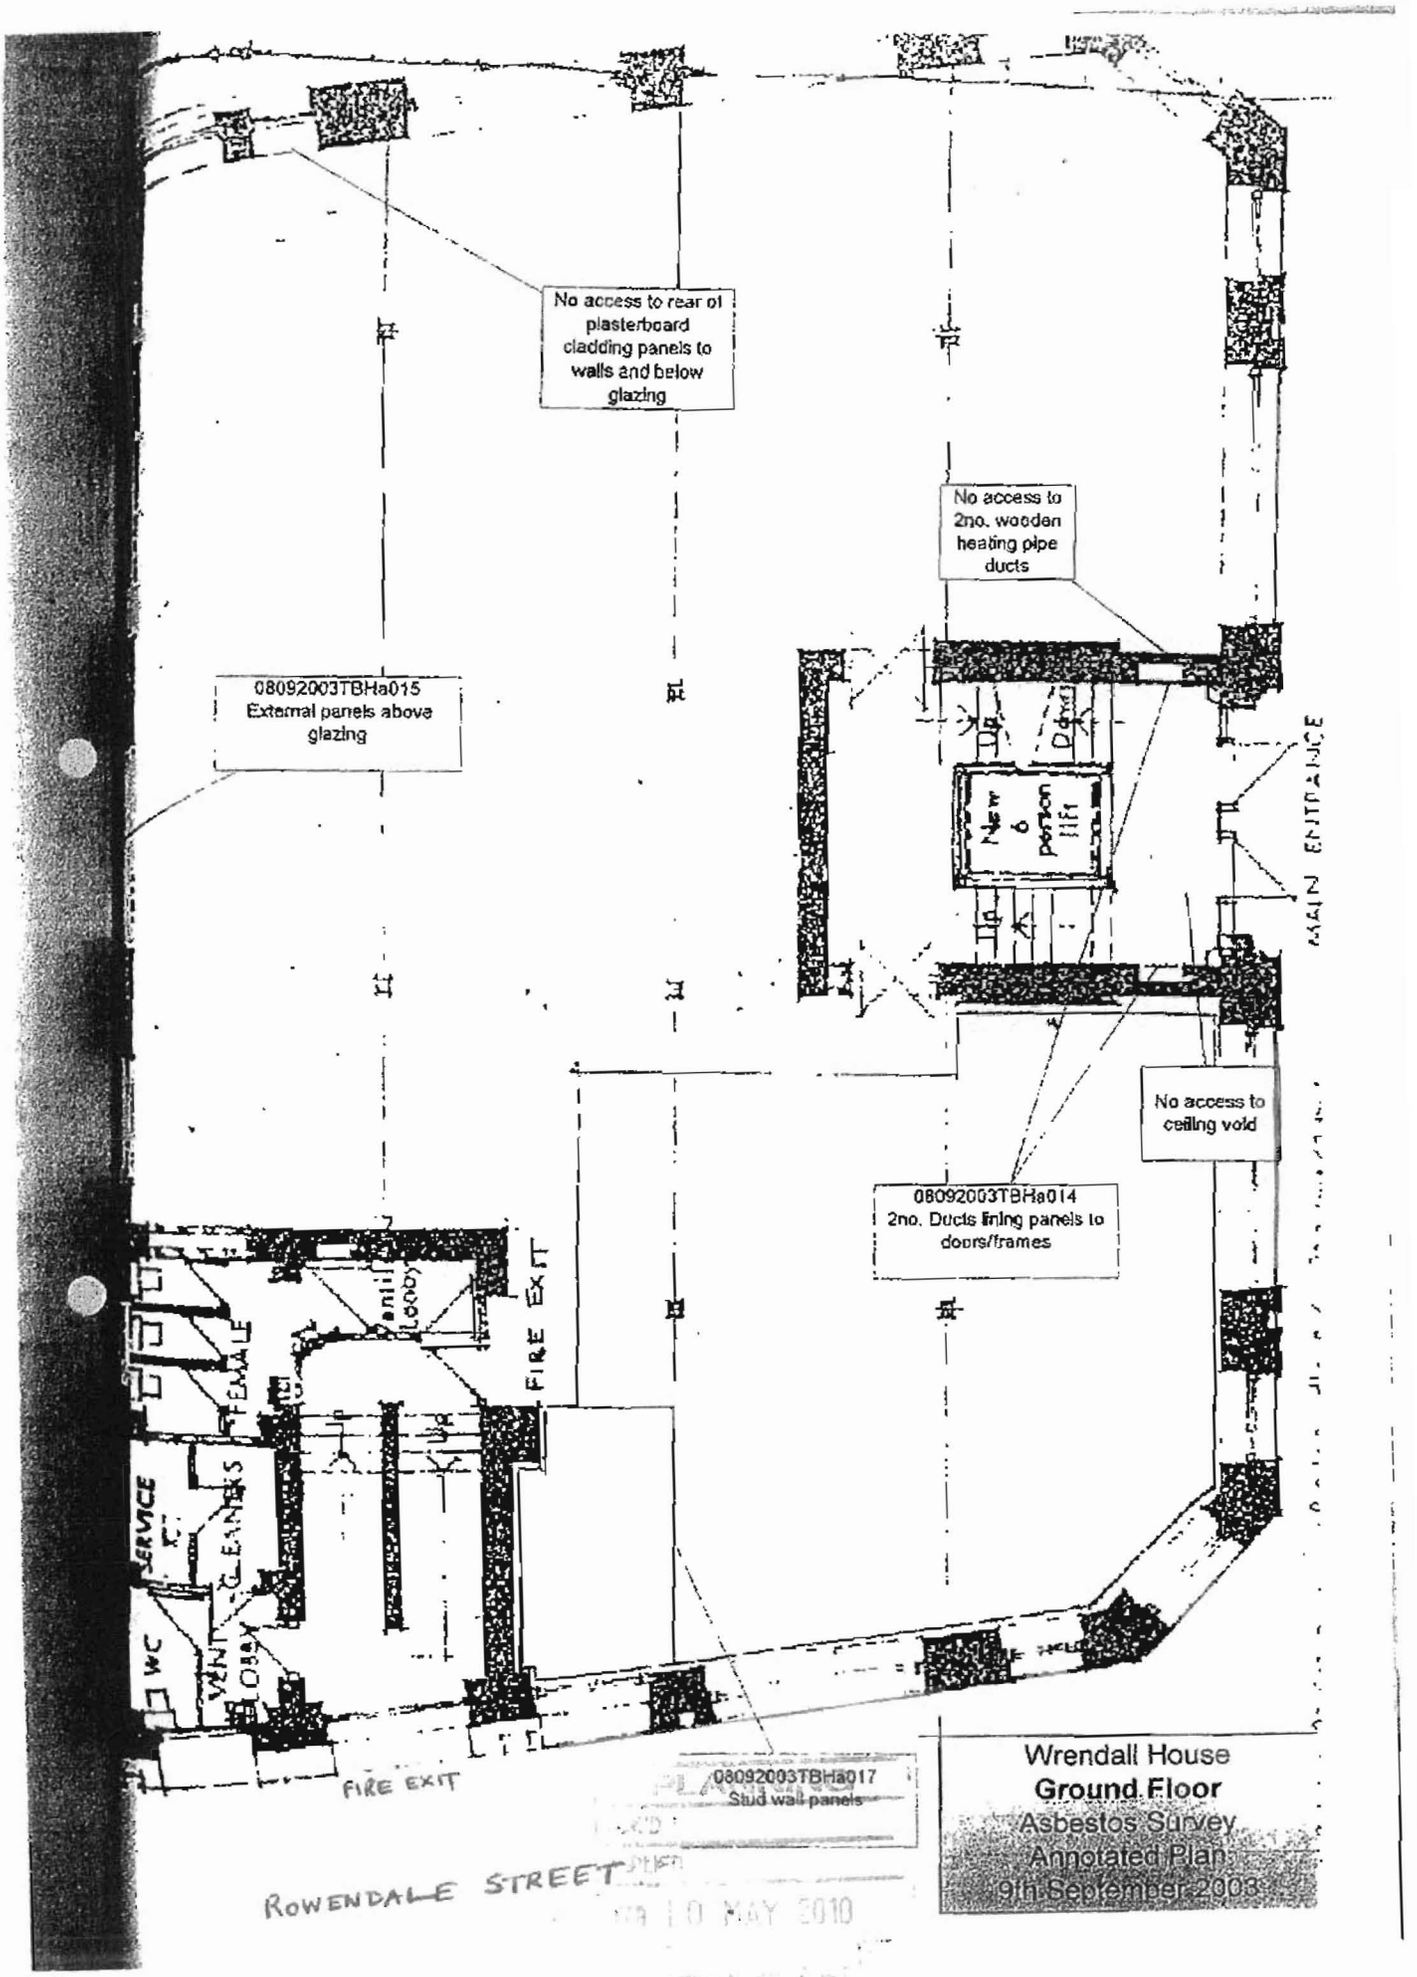
No access to rear of plasterboard cladding panels to walls and below glazing
No access to 2no. wooden heating pipe ducts
08092003TBHa015
External panels above glazing
New 6 person lift
MAIN ENTRANCE
No access to ceiling void
08092003TBHa014
2no. Ducts lining panels to doors/frames
FIRE EXIT
Lobby
FEMALE
SERVICE
CLEANERS
WC
VENT
LOBBY
FIRE EXIT
08092003TBHa017
Stud wall panels
ROWENDALE STREET
10 MAY 2010
Wrendall House
Ground Floor
Asbestos Survey
Annotated Plan
9th September 2008

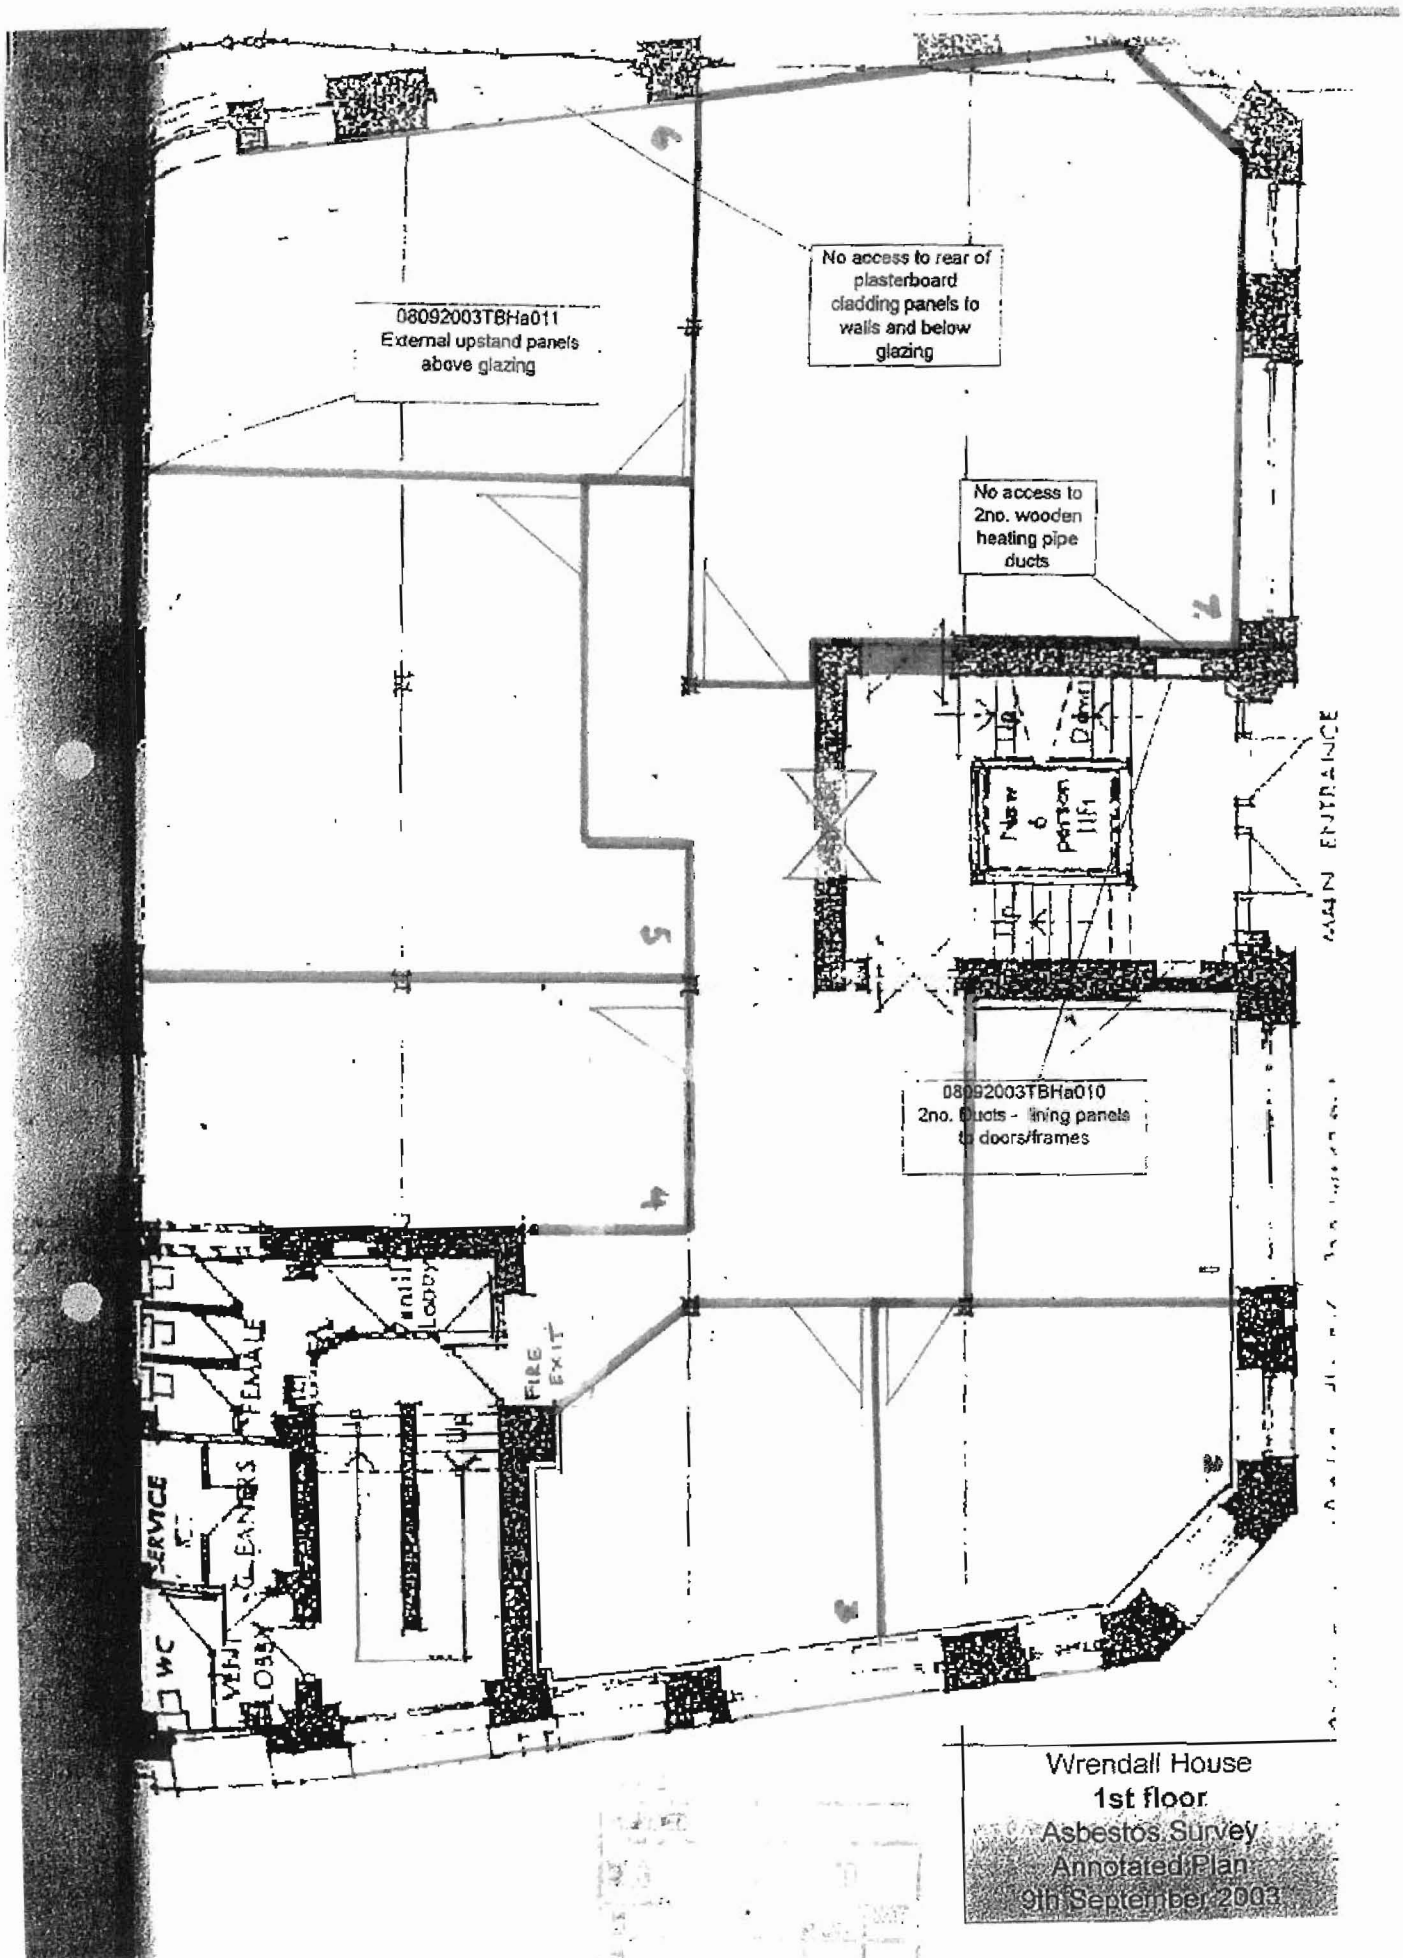
No access to rear of plasterboard cladding panels to walls and below glazing
08092003TBHa011
External upstand panels above glazing
No access to 2no. wooden heating pipe ducts
08092003TBHa010
2no. ducts - lining panels to doors/frames
MAIN ENTRANCE
Lobby
FIRE EXIT
FEMALE
CLEANERS
SERVICE
WC
LOBBY
Wrendall House
1st floor
Asbestos Survey
Annotated Plan
9th September 2003

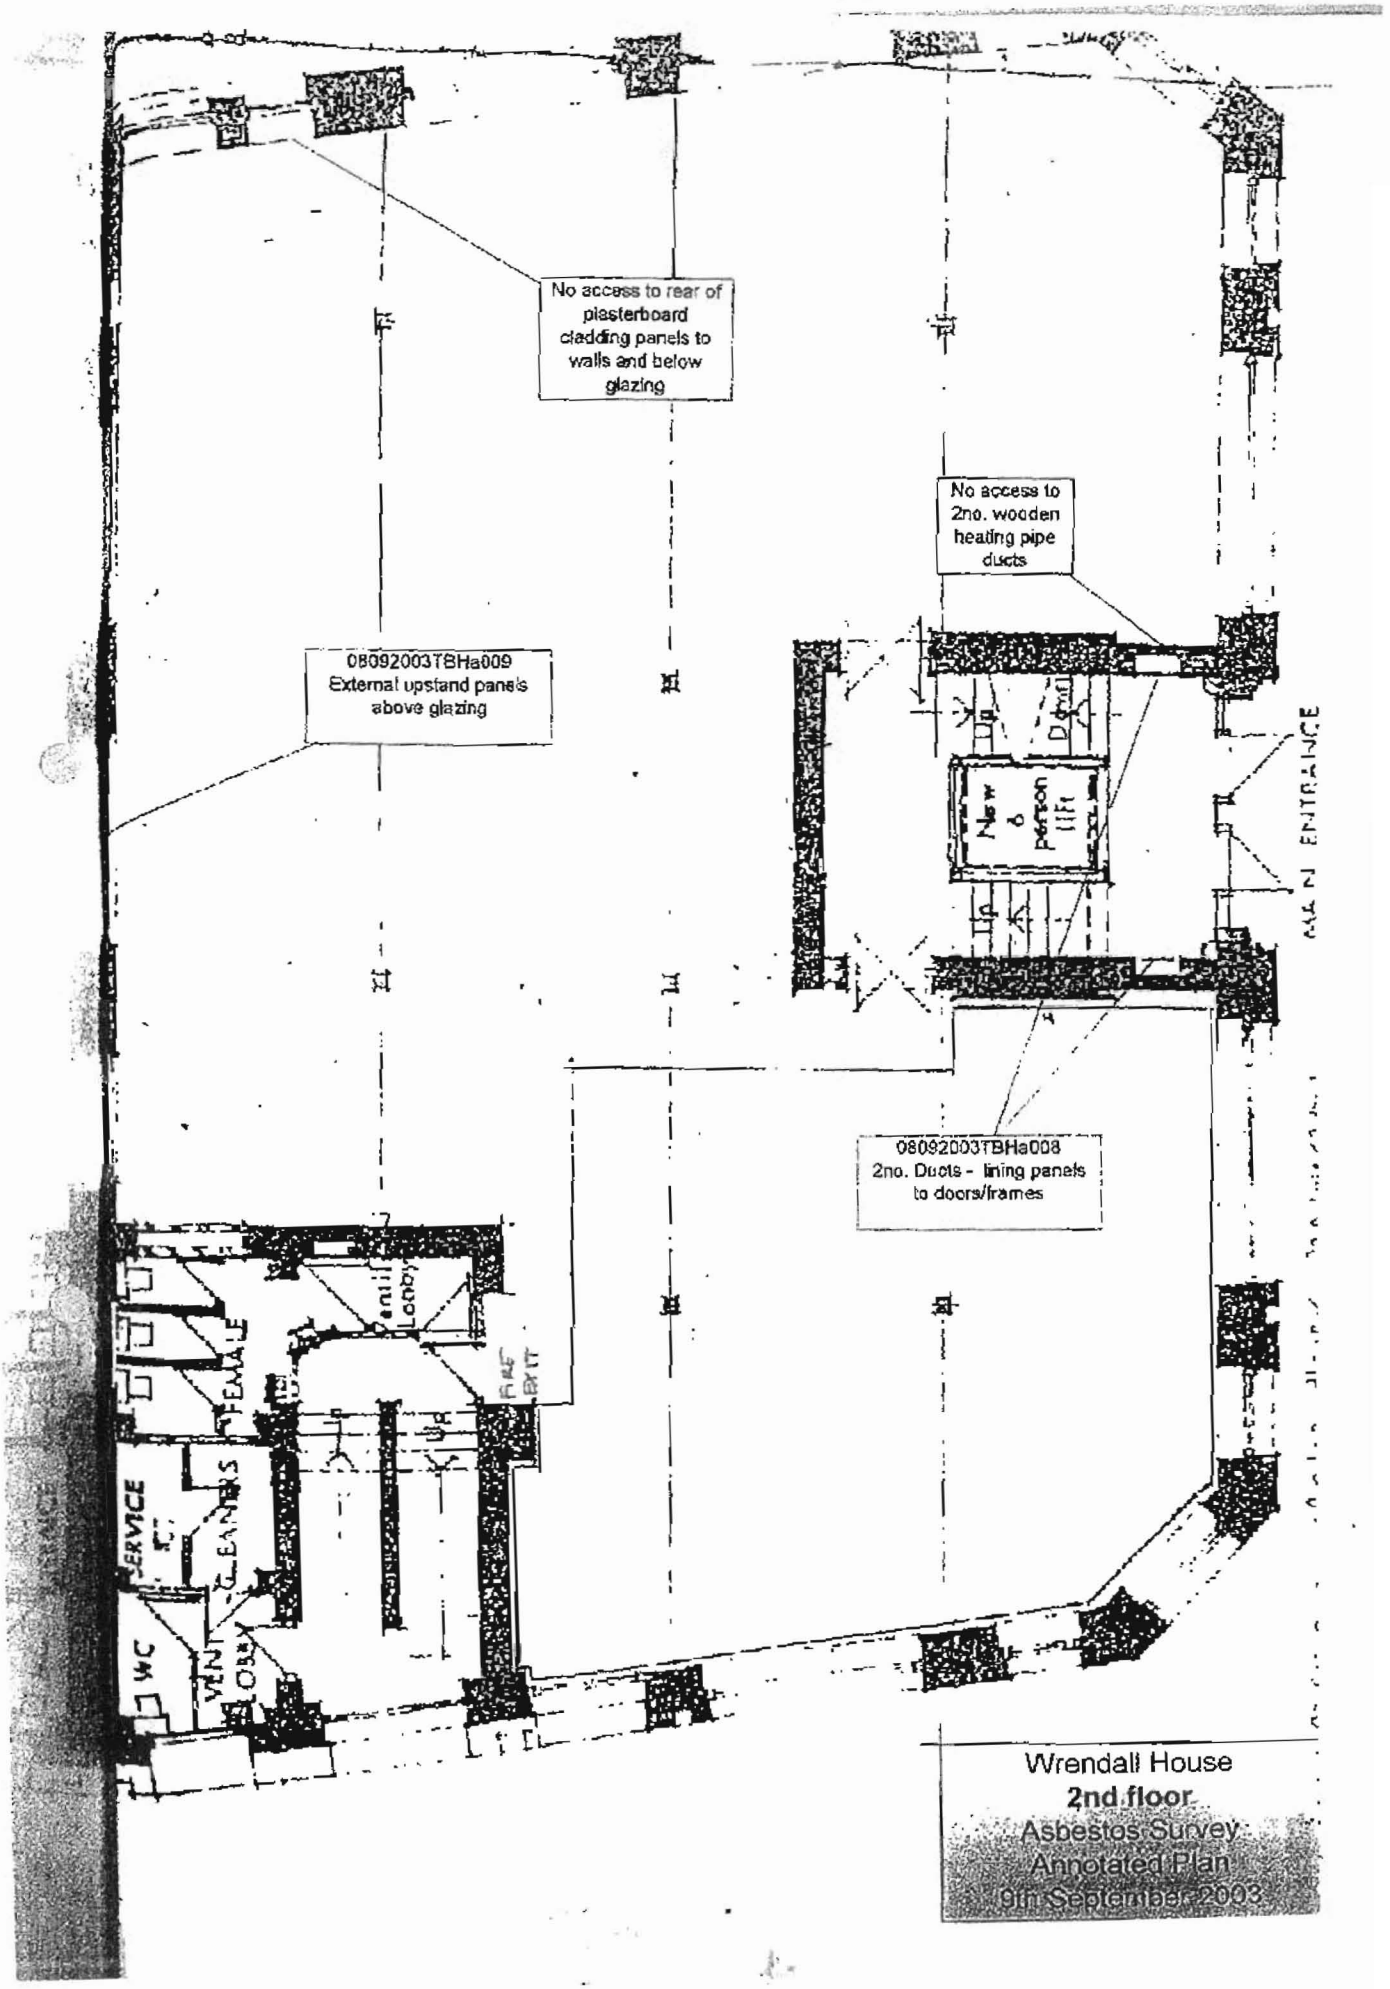
No access to rear of plasterboard cladding panels to walls and below glazing
No access to 2no. wooden heating pipe ducts
08092003TBHa009
External upstand panels above glazing
New 8 person lift
Up
Down
MAIN ENTRANCE
08092003TBHa008
2no. Ducts - lining panels to doors/frames
Vent Lobby
FIRE EXIT
FEMALE
SERVICE
CLEANERS
WC
VENT LOBBY
Wrendall House
2nd floor
Asbestos Survey
Annotated Plan
9th September 2003

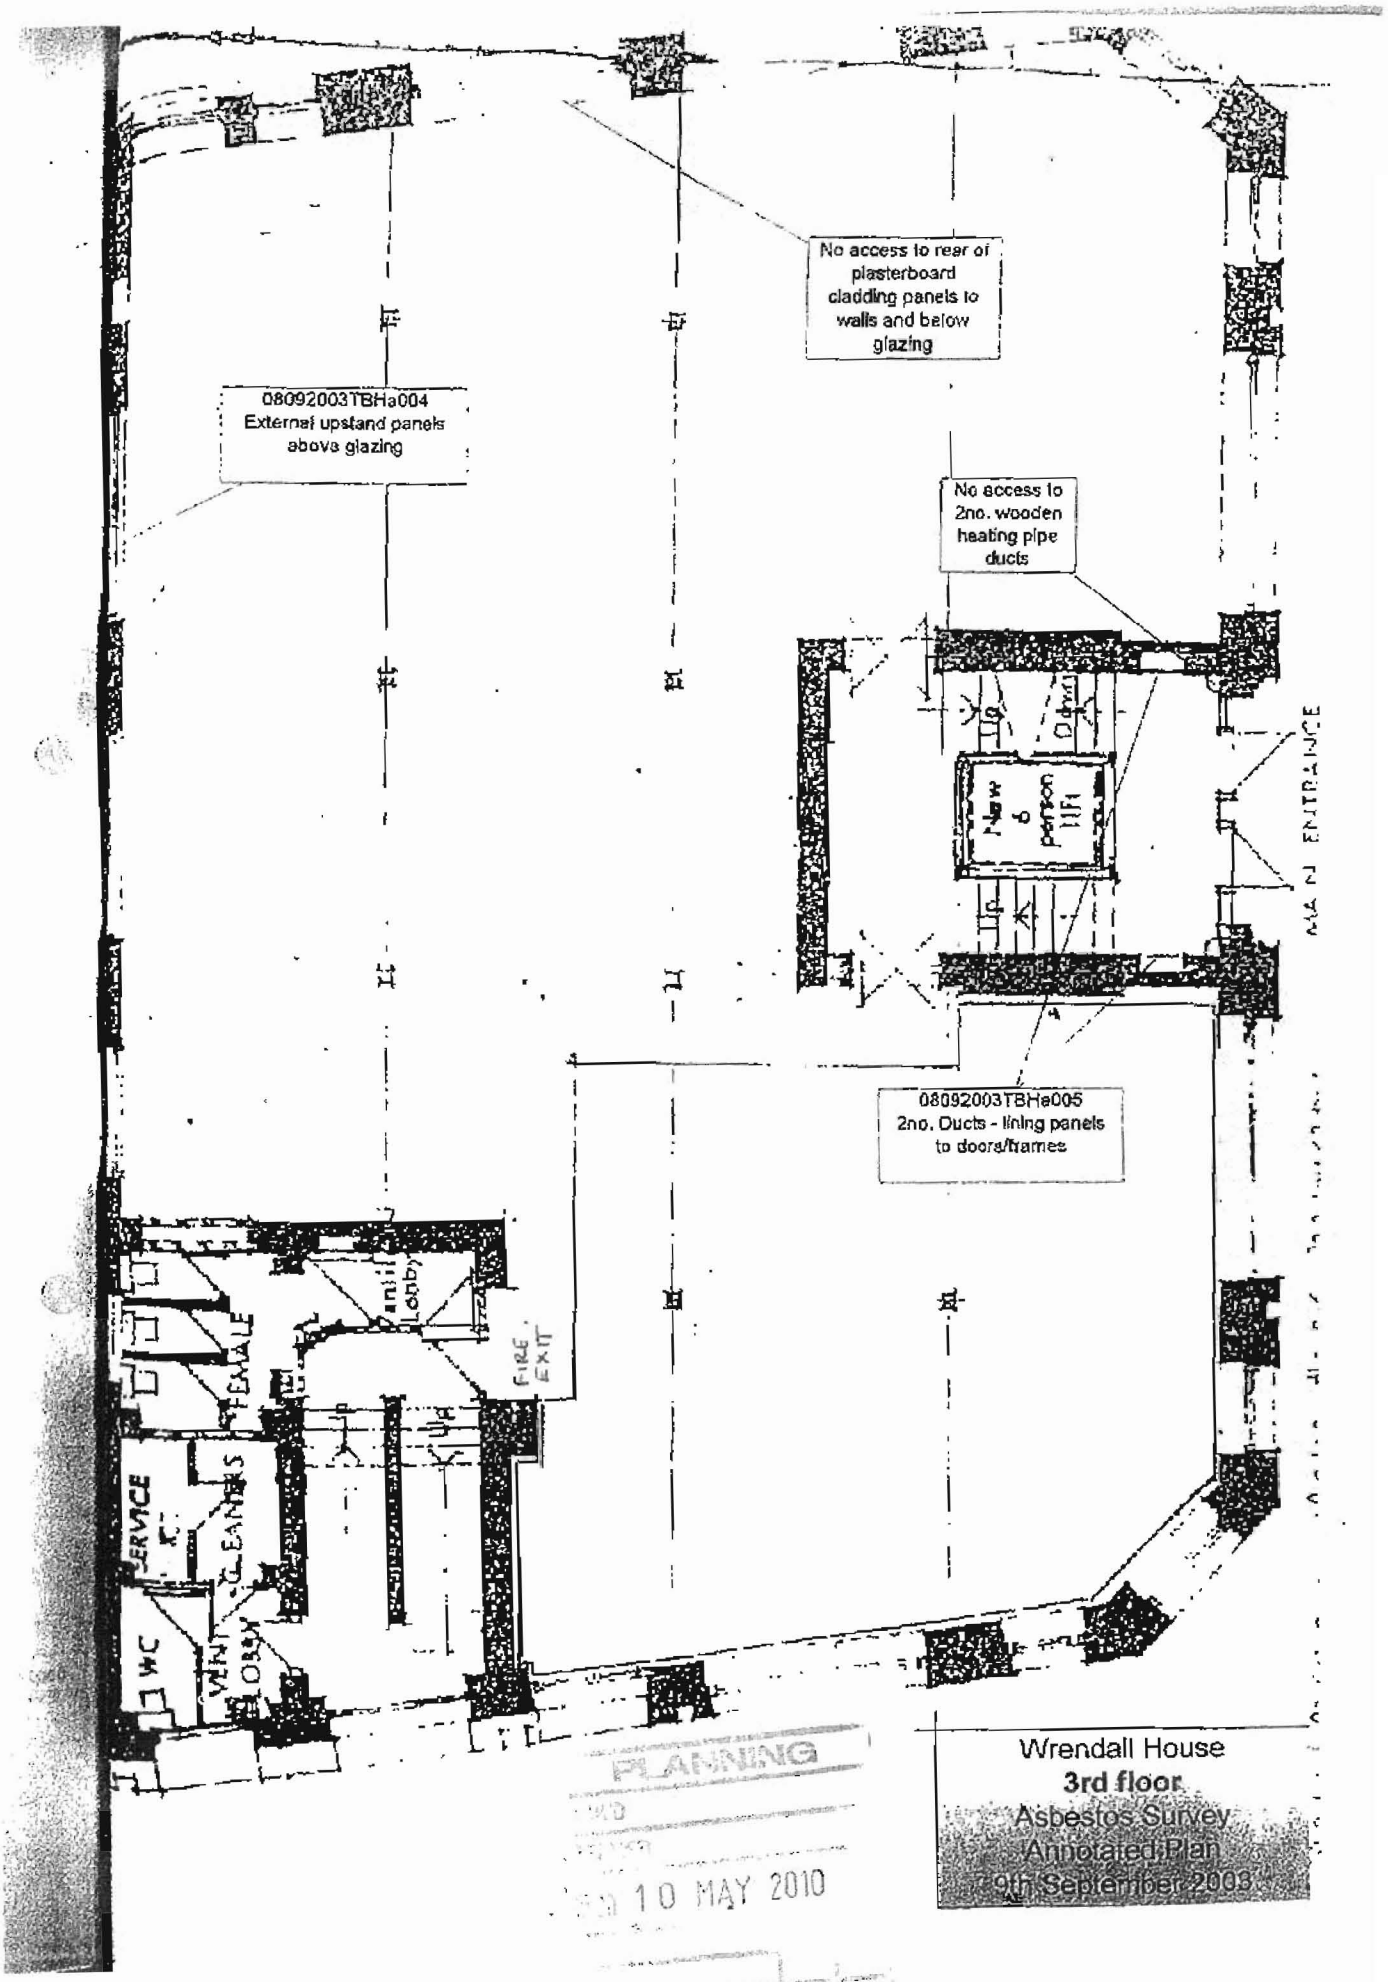

PLANNING

10 MAY 2010

Wrendall House

3rd floor

Asbestos Survey

Annotated Plan

9th September 2003

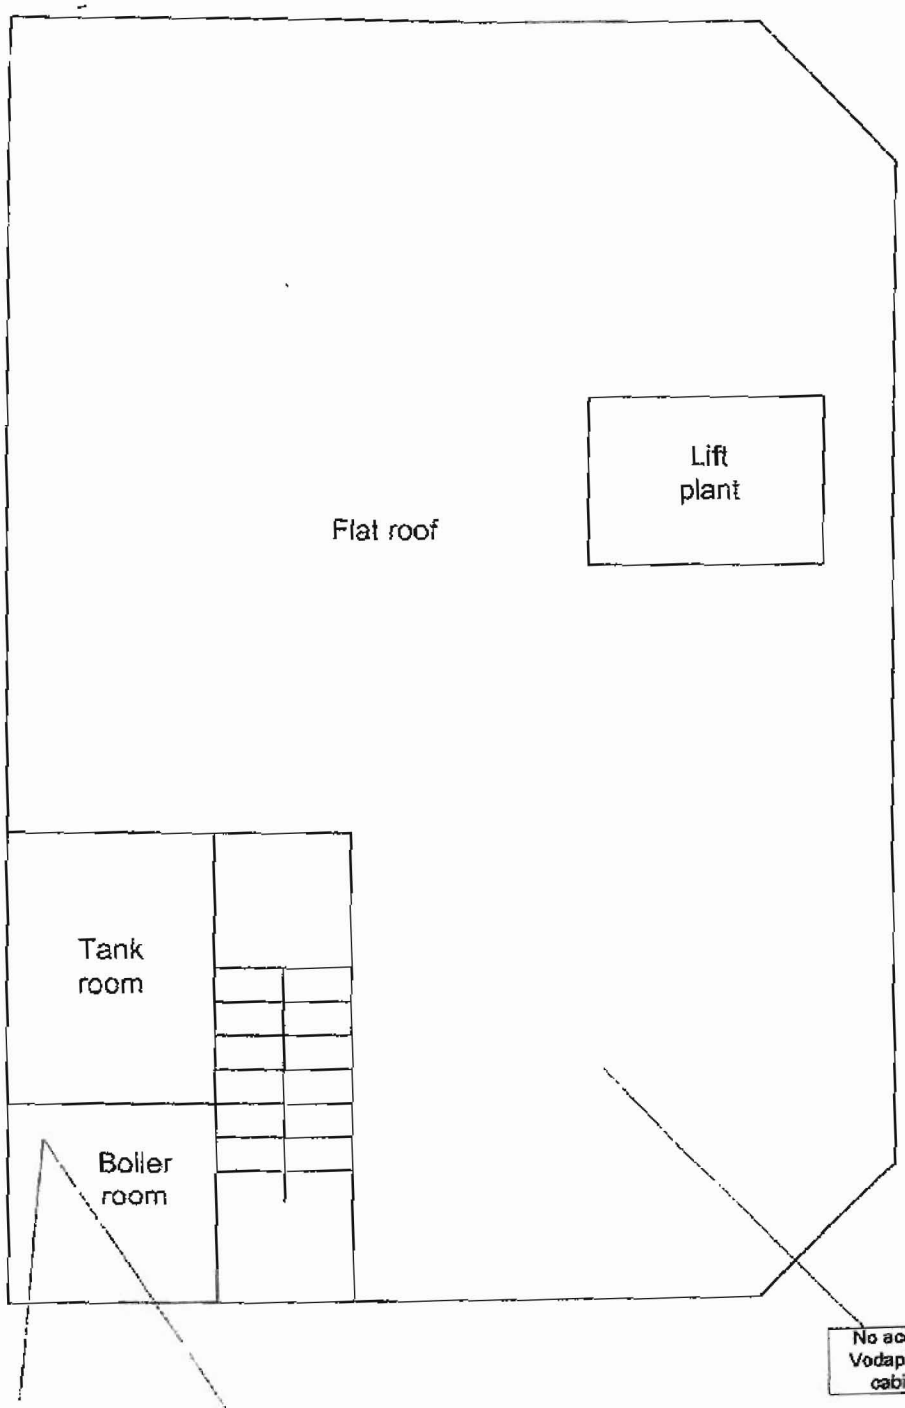

Wrendall House
Roof level
Asbestos Survey
Annotated Plan
9th September 2003