NOTES:

KEY

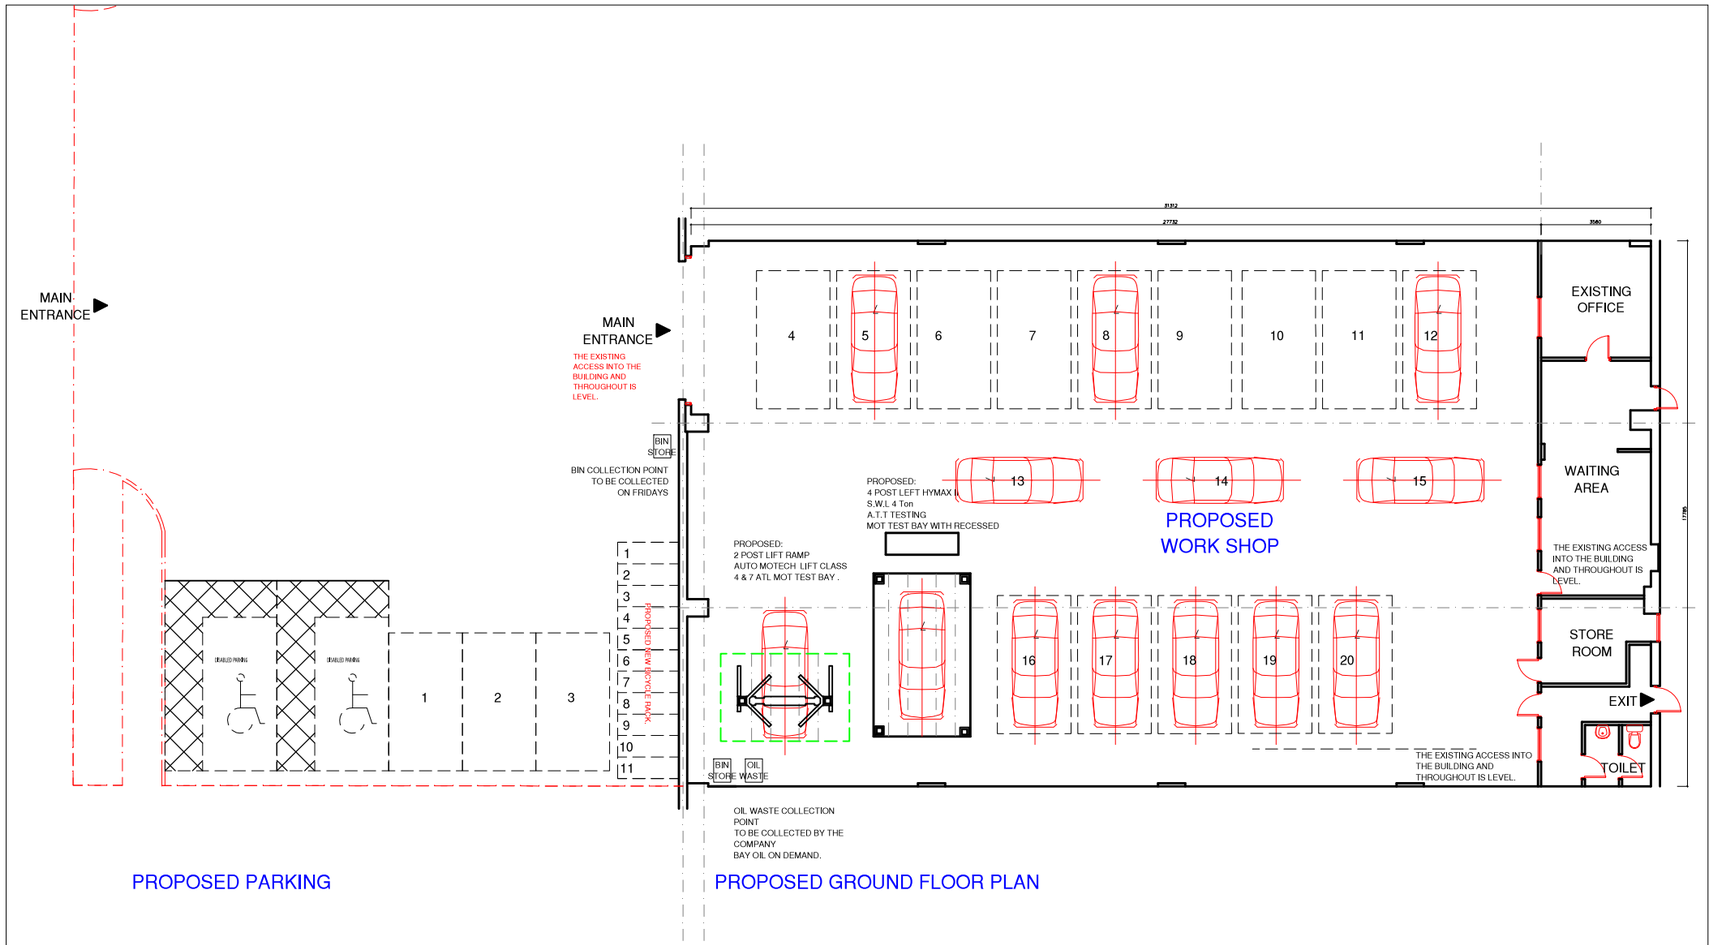

Rev : ..

Date: SEP 2014

PROJECT: Unit 3 Olympia Trading Center.
M.O.T
MANCHESTER

TITLE: PROPOSED PARKING

Scale: 1:200

Date: SEP 2014

Dwg. No: 03

REV	DATE	DESCRIPTION
..	...	....

Arch Designs.

Tel: 07910600970

Project: Unit 3 Olympia Trading Center.