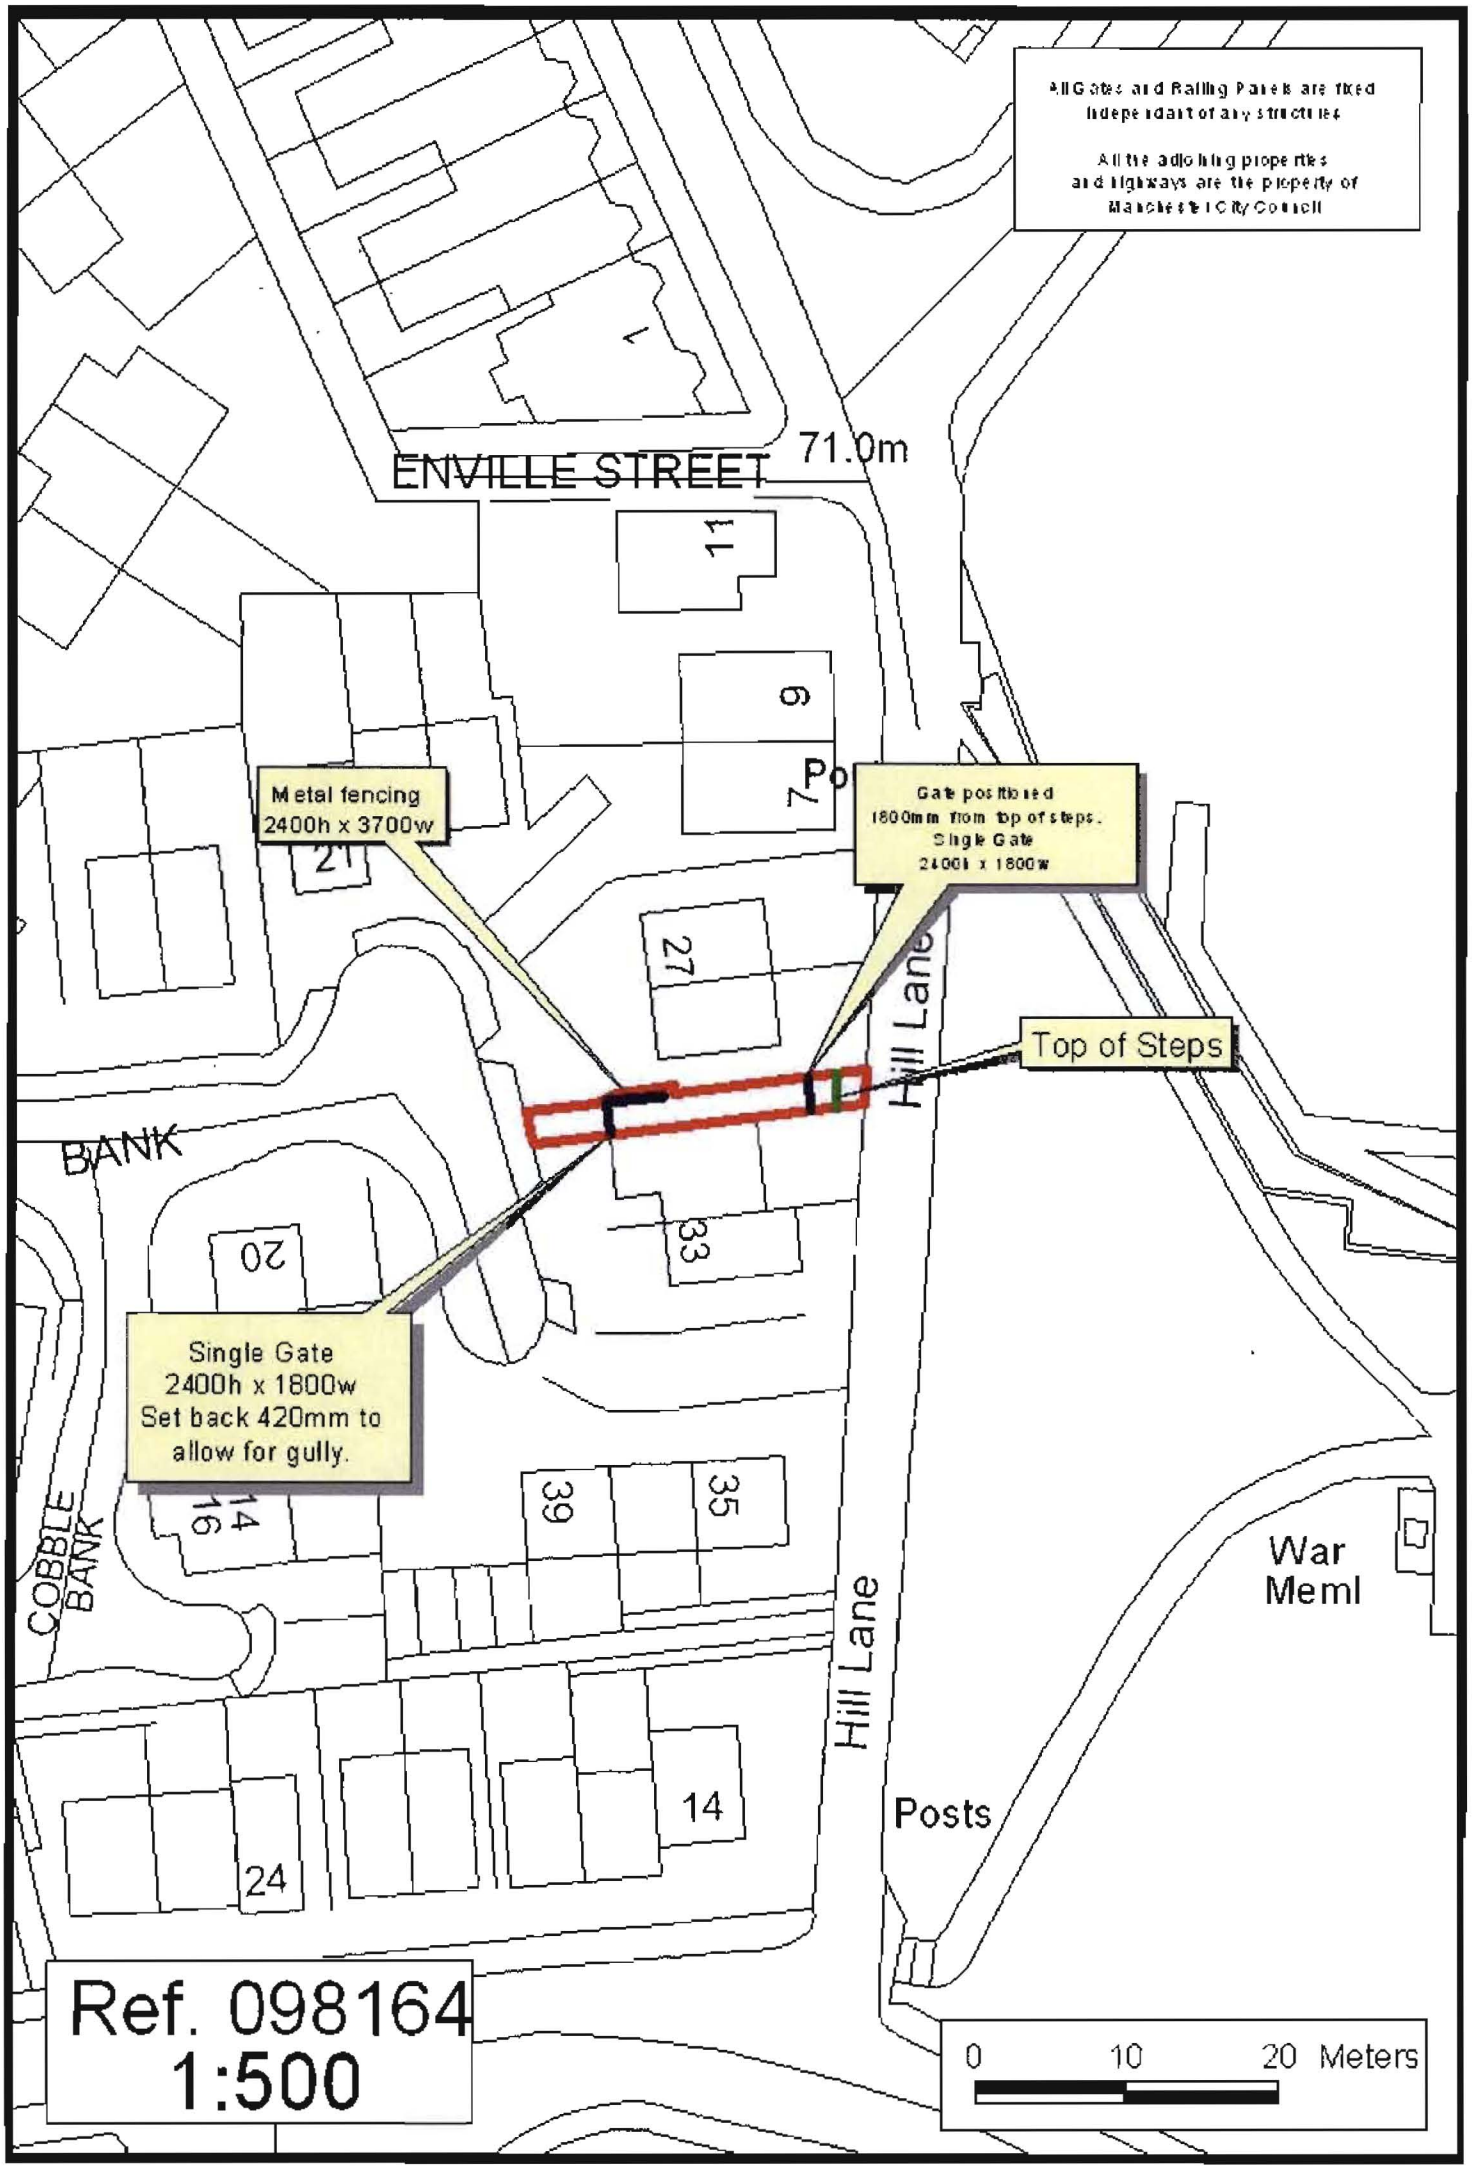
All Gates and Railing Panels are fixed independant of any structures
All the adjoining properties and highways are the property of Manchester City Council
ENVILLE STREET
71.0m
11
6
Po
7
Metal fencing
2400h x 3700w
21
Gate positioned
1800mm from top of steps.
Single Gate
2400h x 1800w
27
Hill Lane
Top of Steps
BANK
33
20
Single Gate
2400h x 1800w
Set back 420mm to
allow for gully.
39
35
14
16
COBBLE BANK
Hill Lane
War
Meml
14
Posts
24
Ref. 098164
1:500
0
10
20 Meters

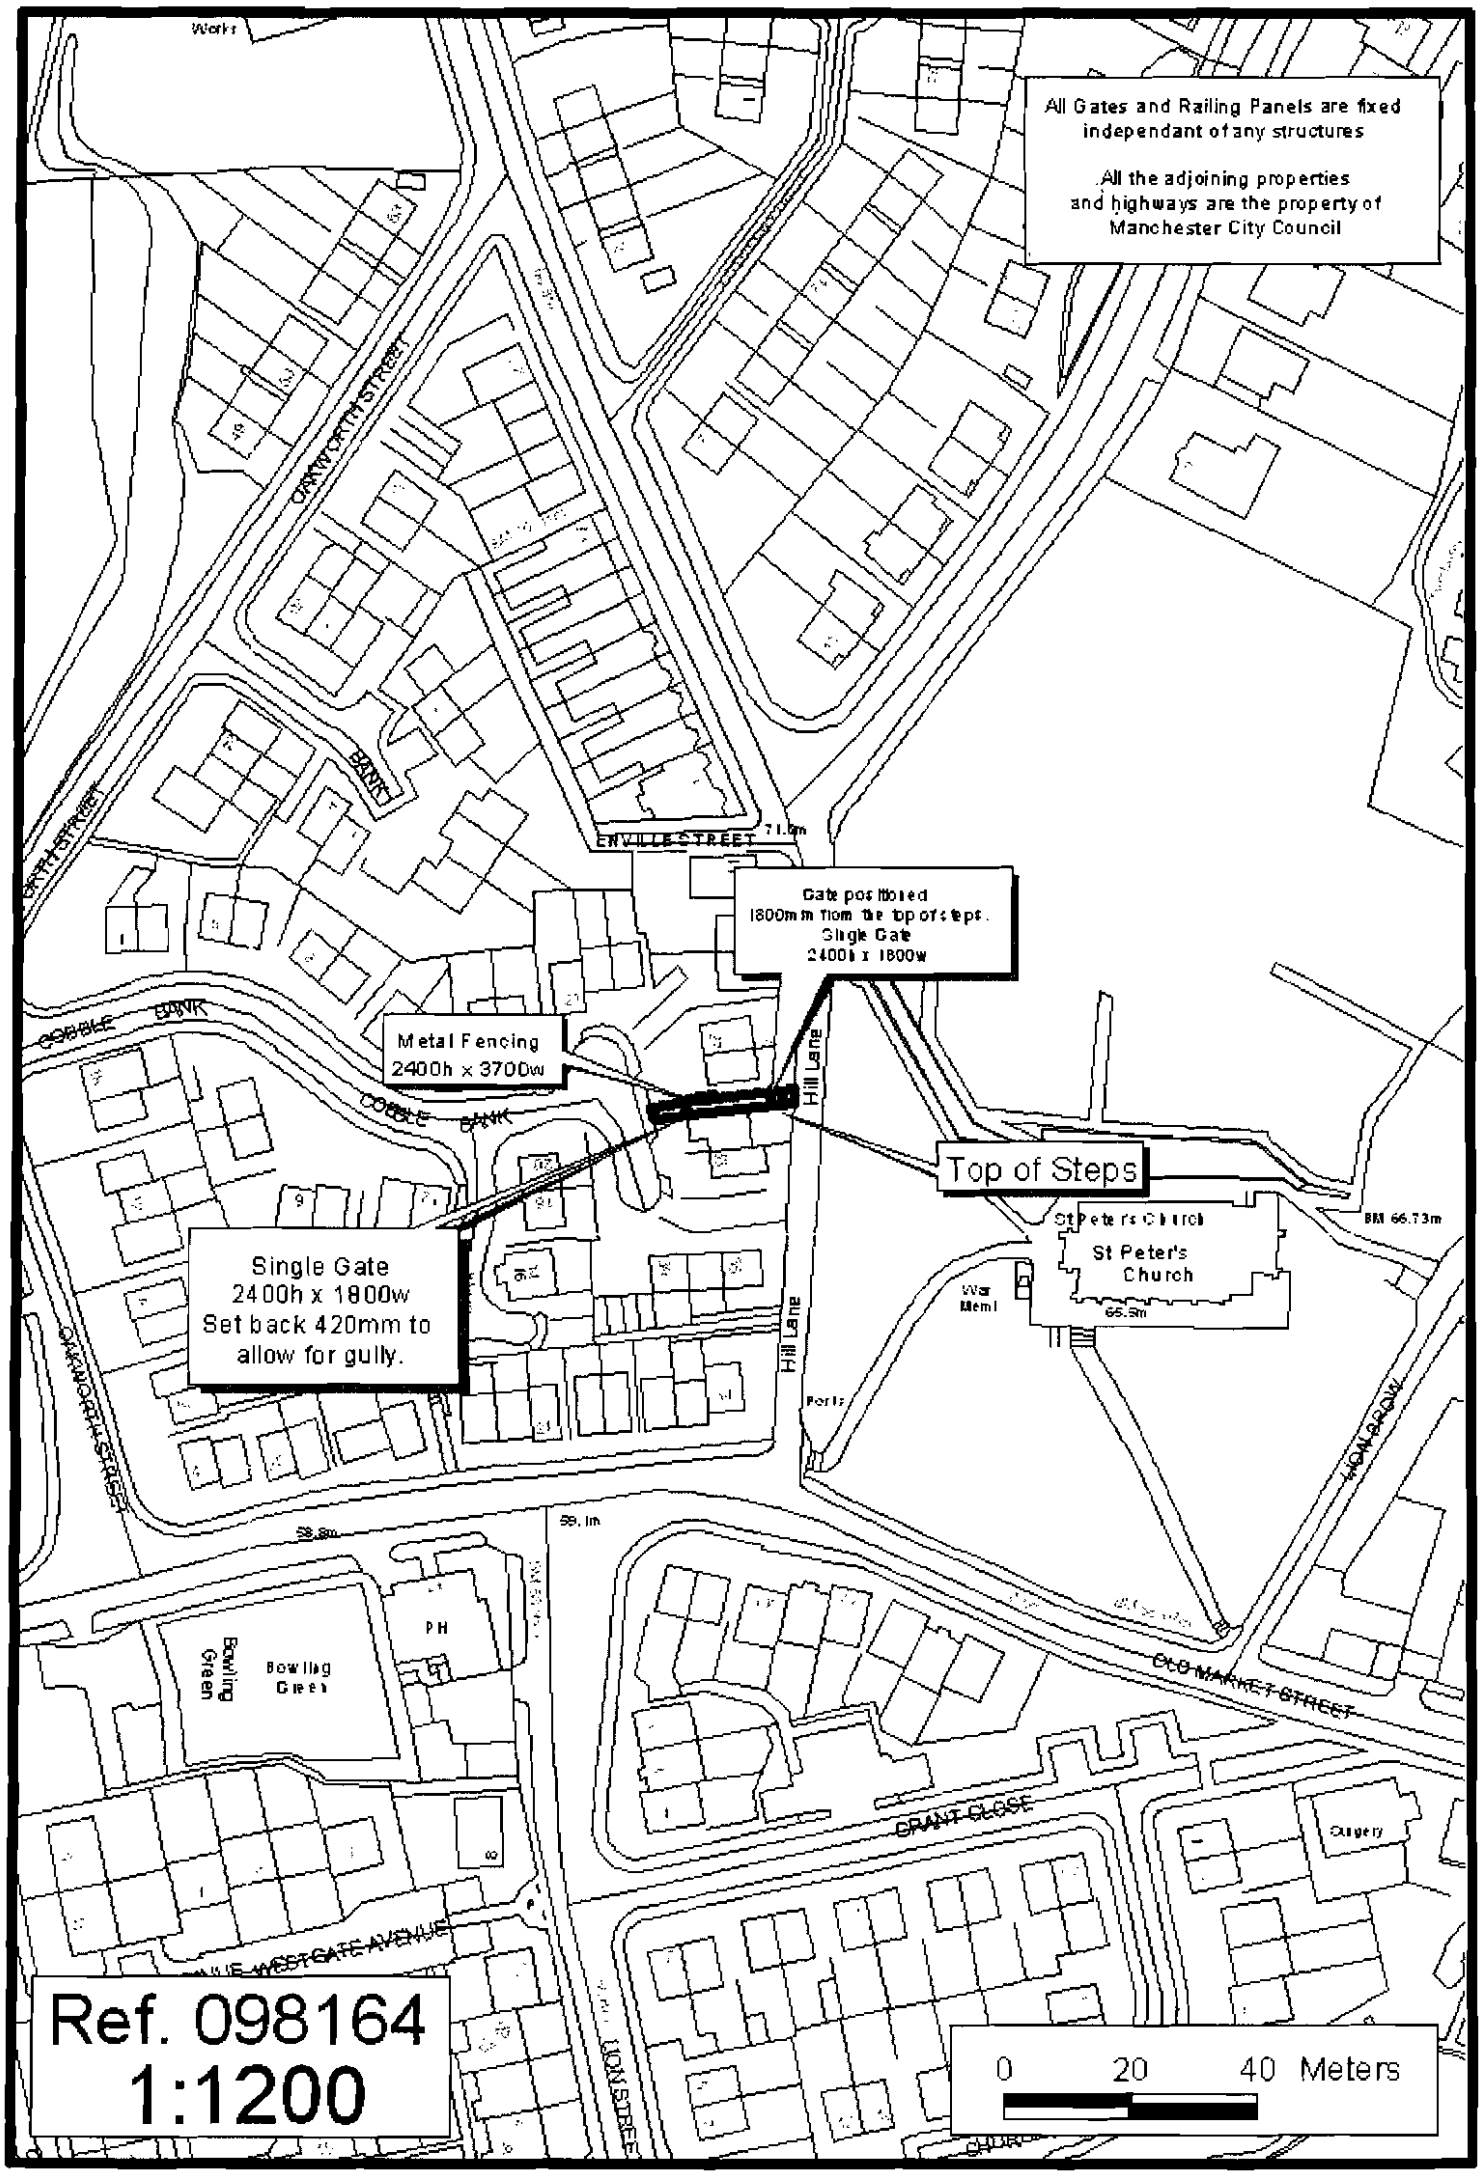
All Gates and Railing Panels are fixed independant of any structures
.All the adjoining properties and highways are the property of Manchester City Council
Gate positioned 1800mm from the top of steps. Single Gate 2400h x 1800w
Metal Fencing 2400h x 3700w
Top of Steps
Single Gate 2400h x 1800w Set back 420mm to allow for gully.
OAKWORTH STREET
ENVILLE STREET
COBBLE BANK
Hill Lane
St Peter's Church
War Meml
Bowling Green
PH
OLD MARKET STREET
GRANT CLOSE
WEST GATE AVENUE
Ref. 098164
1:1200
0 20 40 Meters