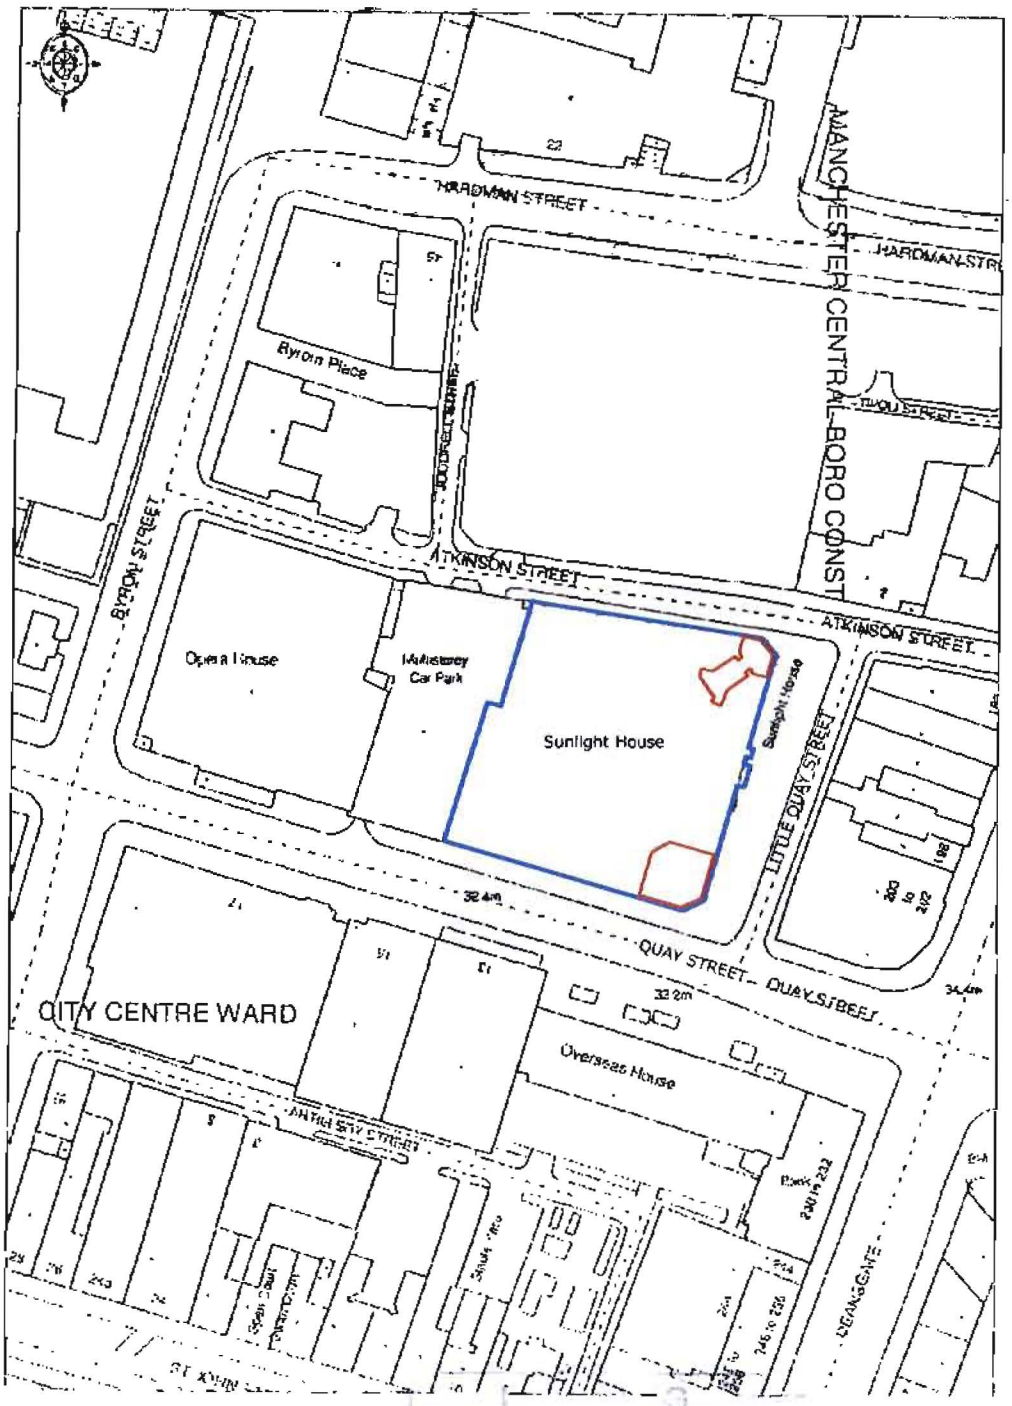

ACK'D
REPLIED
RECD - 1 FEB 2008

REV	DESCRIPTION	INITIALS/DATE
---	---	--/--/07 ---

JOB NAME
WARNER EST
SUNLIGHT HOUSE
QUAY STREET
MANCHESTER

STATUS
PLANNING

DRAWING TITLE
LOCATION PLAN

DATE
JAN 08

SHEET BY
als

SCALE
1:1250@A4

JOB NO.
3419

DRAWING NUMBER
PL

REV
0001 -

dlg architects
dlgarchitects.com

©This drawing is protected by copyright and must not be copied or reproduced without the written consent of DLG Architects