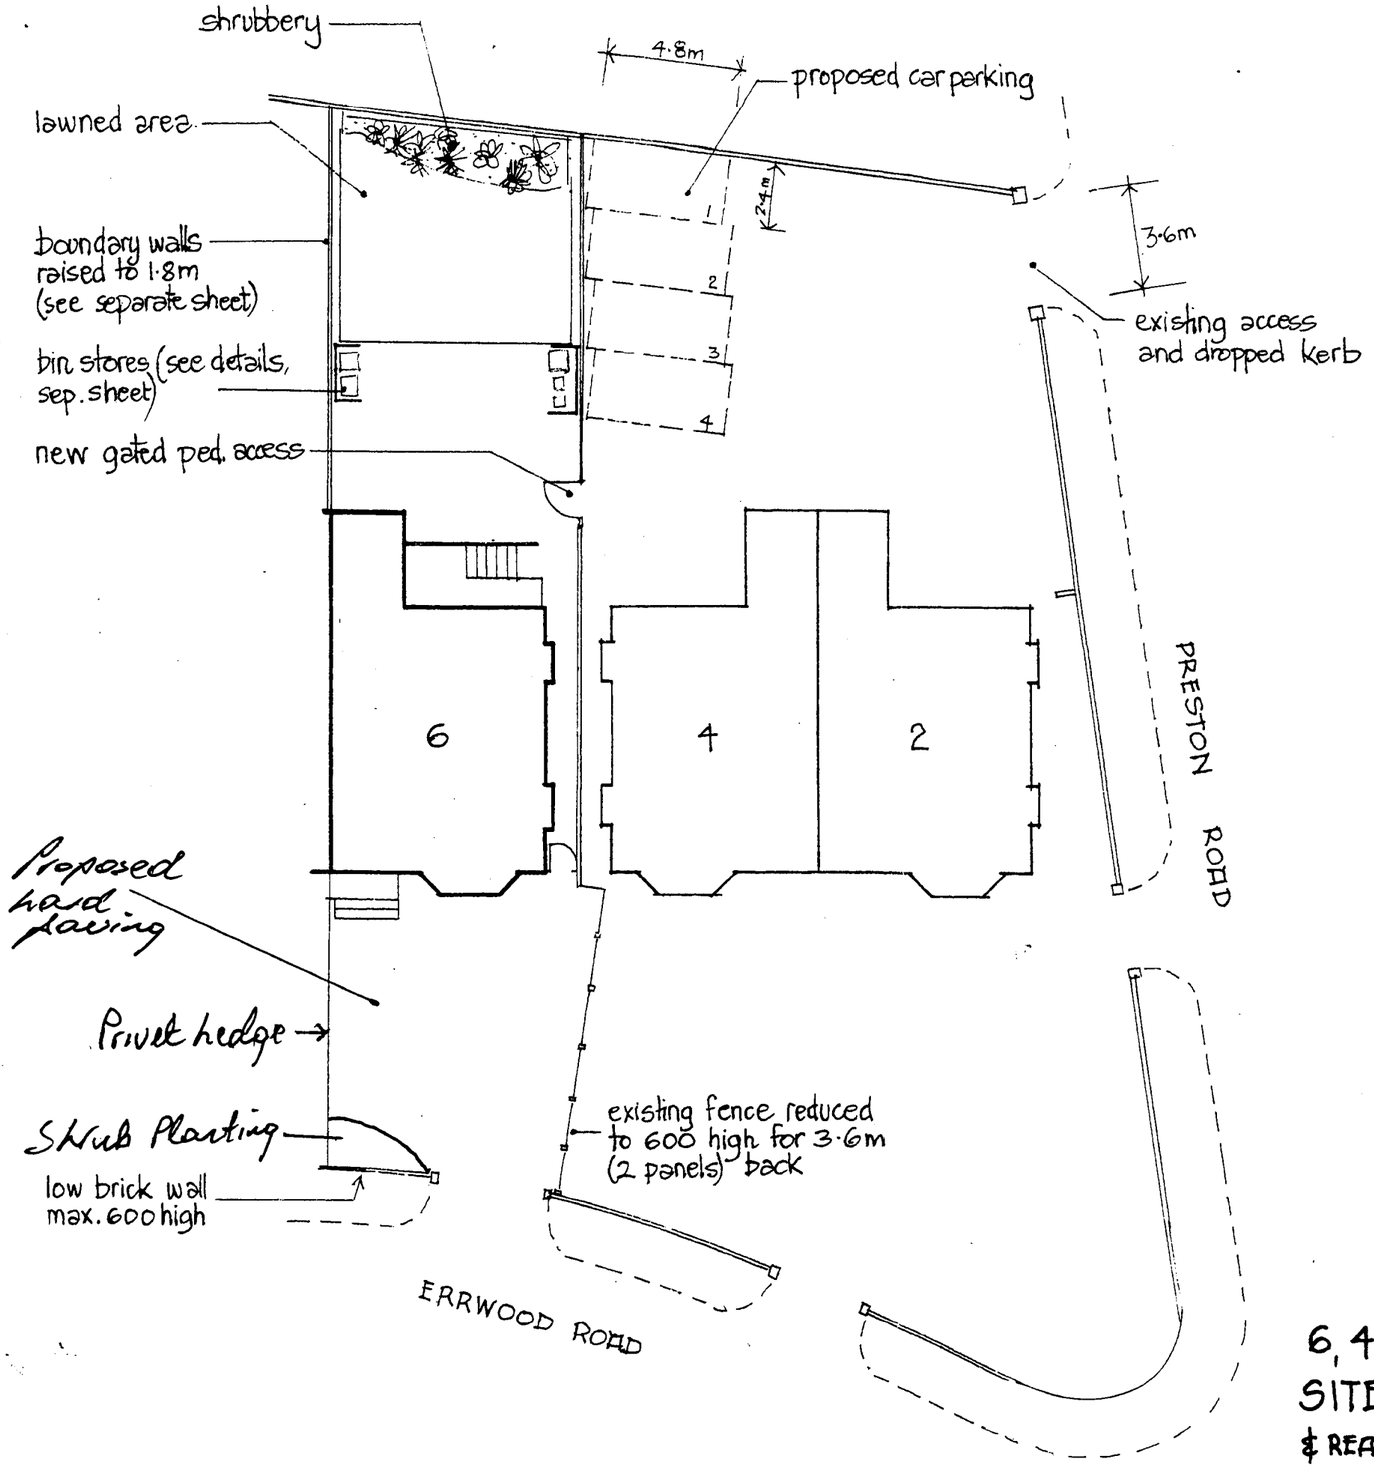

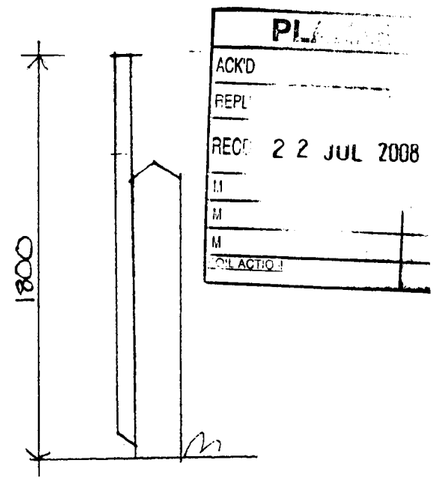

VERTICAL SECTION 1:25

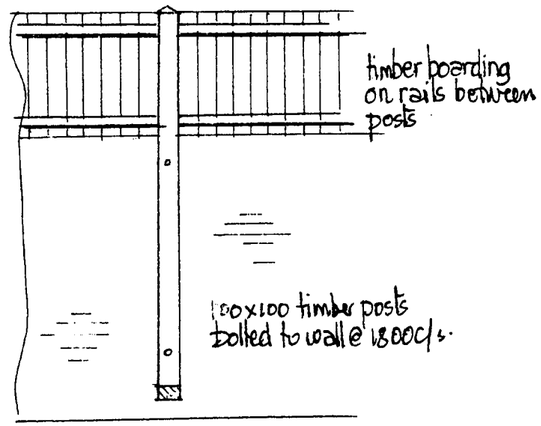

VIEW FROM REAR GARDEN OF 6 . 1:25

BOUNDARY TREATMENT TO REAR

6, 4 & 2, ERRWOOD ROAD:-
SITE PLAN 1:200
& REAR BOUNDARY TREATMENT
Drawing No. K/AL/8102/2 Rev. A.