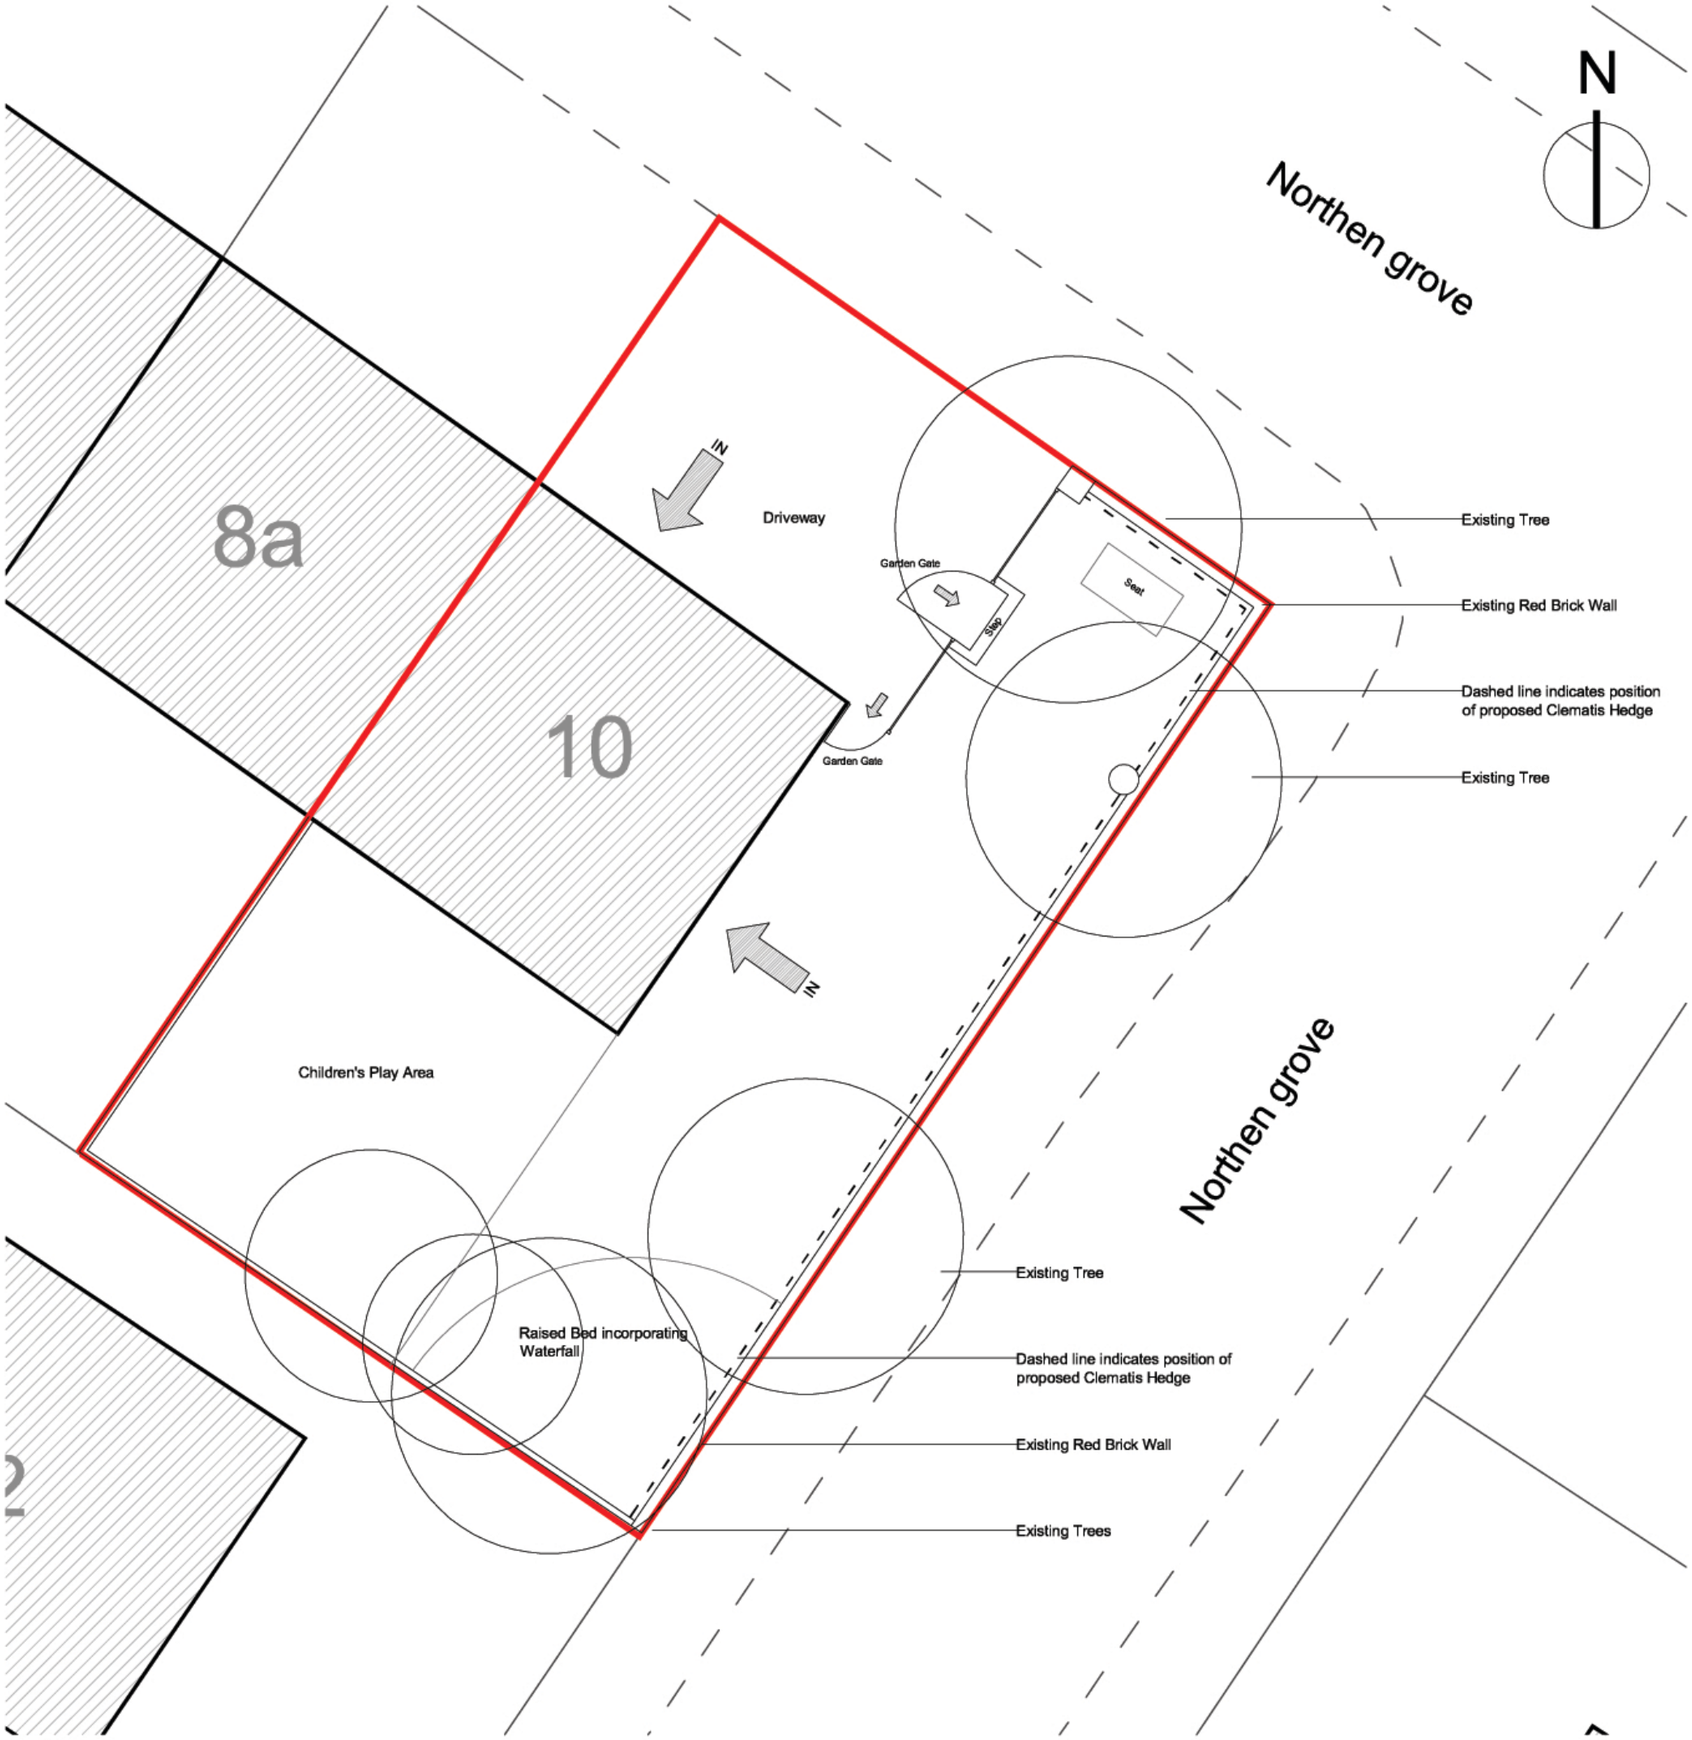


Rev Notes Date By

Revisions

Status

Planning

Project

Clematis Hedge
10 Northen Grove
West Didsbury

Drawing

Site Layout Plan

aPK design

Date	Author	Checked
May 2009	PK	

Scale	CAD File Ref
1:100	

Project No.	Drawing No.	Rev.
9001	100/02	-