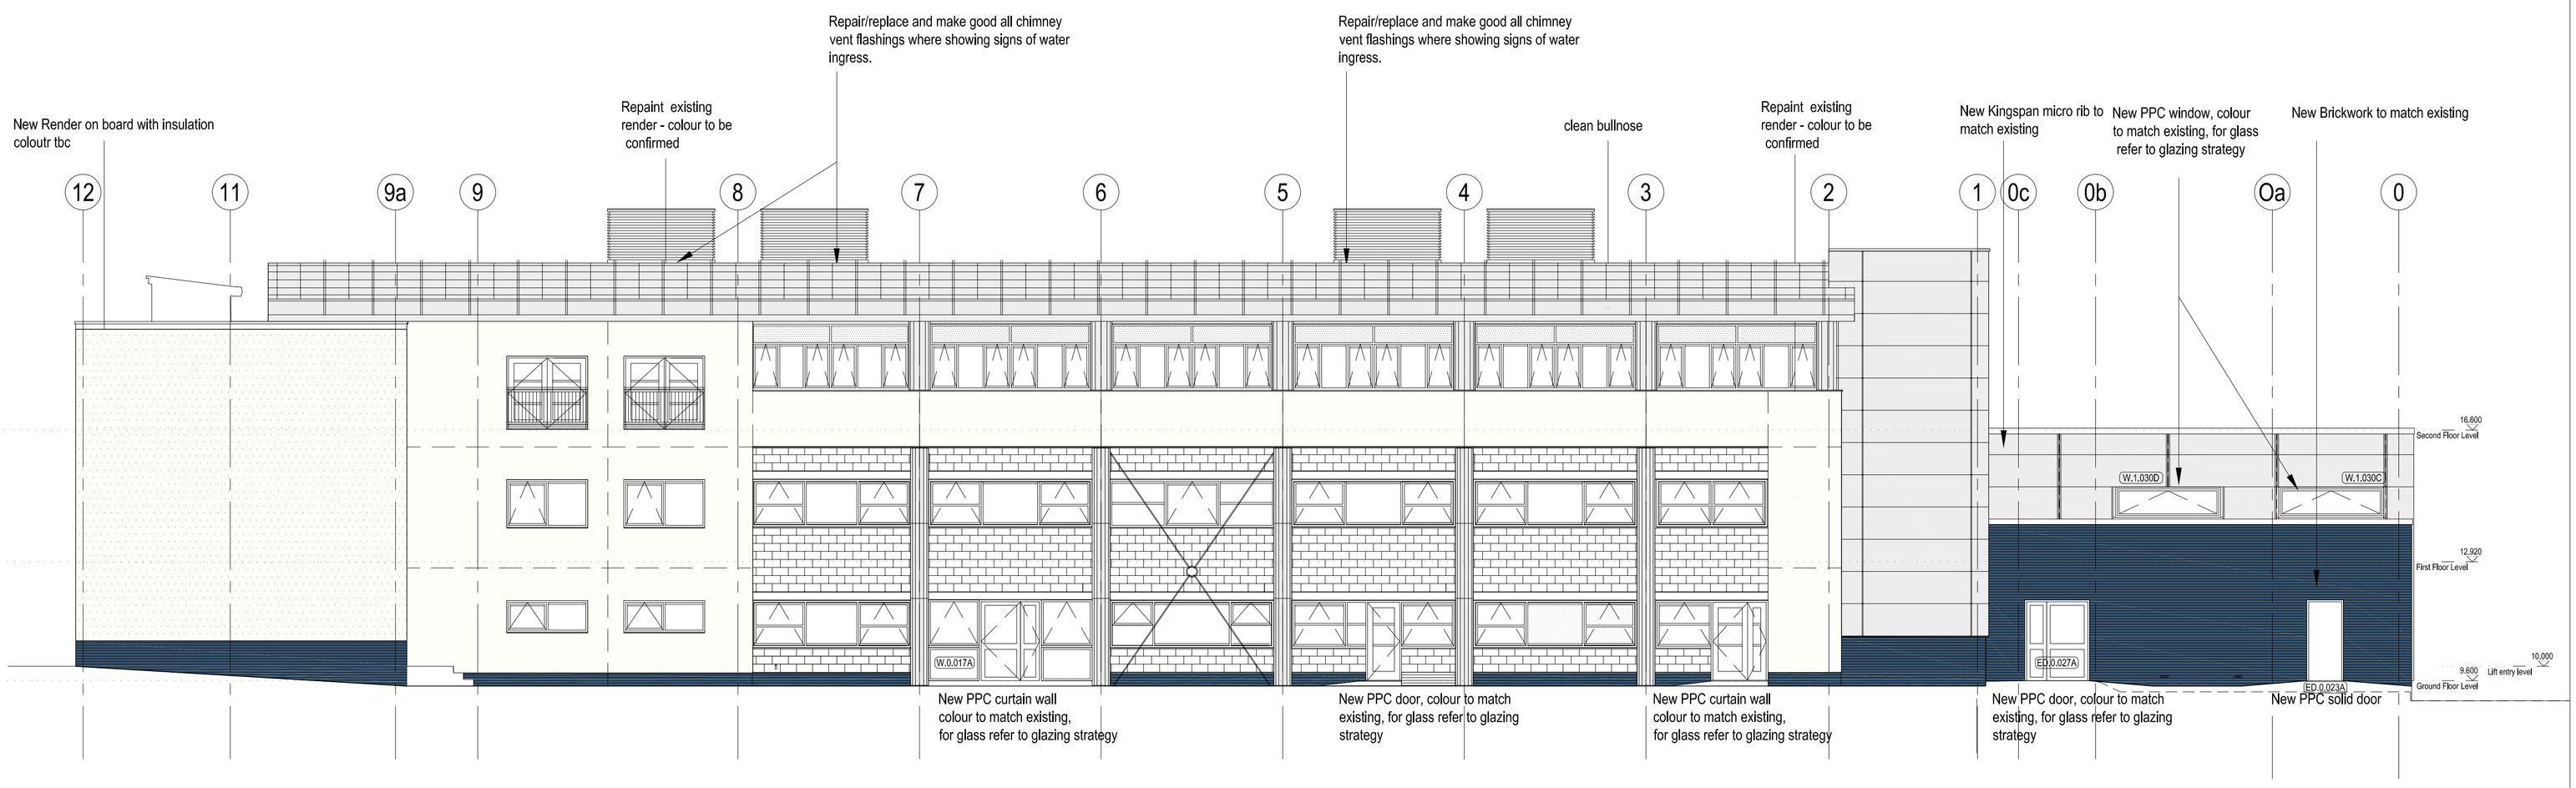

Proposed North Elevation

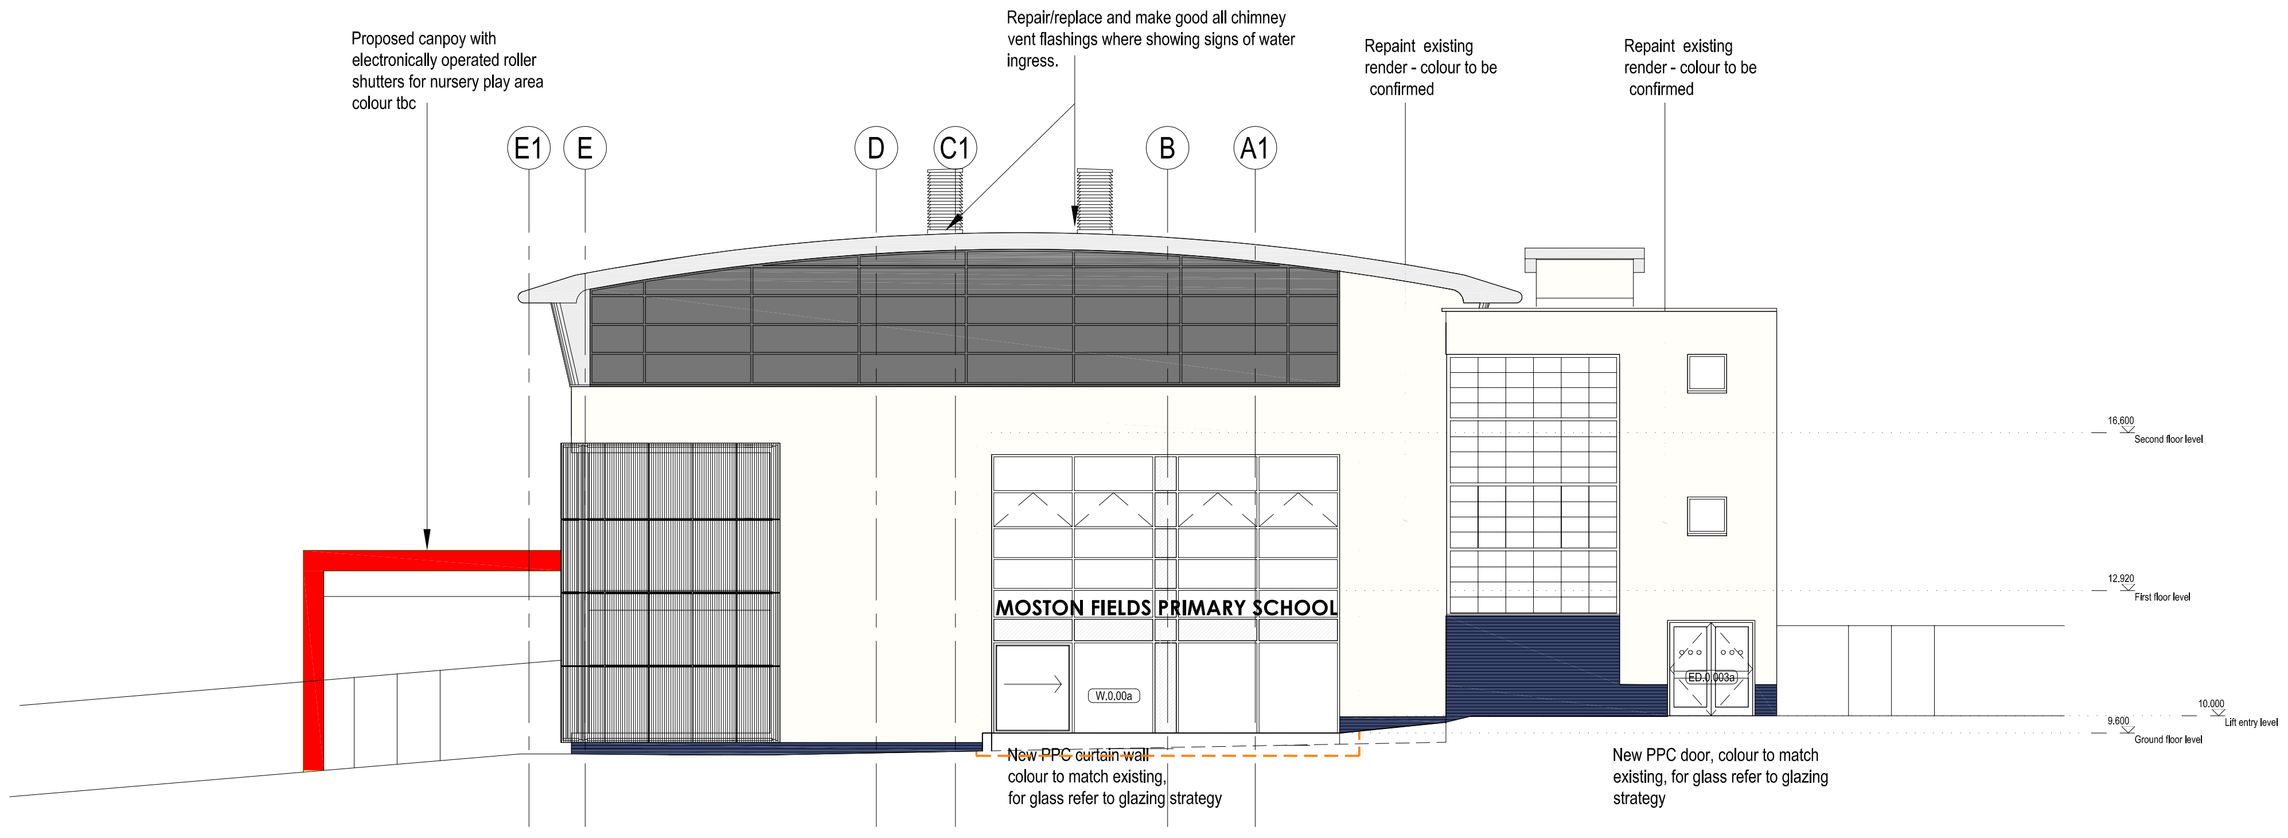

Proposed East Elevation

Notes

Copyright: All rights reserved.
This drawing must not be reproduced without permission.
This drawing must not be scaled. Dimensions are in millimetres unless specified.

North Point.

Key Plan.

Rev	Date	Revision Note	By	Check

EllisWilliams Architects
Wellfield, Chester Road
Preston Brook WA7 3BA
T: +44 1928 752 200
F: +44 1928 795 953

Job title: Moston Fields Primary School						
Drawing title: Proposed Elevations Sheet 1						
Status: PLANNING		File Name		X-Ref File		
Drawn by: PI	date: 30-05-13	checked by	date	Scale at A1: 1:100	Scale at A3: 1:200	
Job No.: 1848	CPI cat.: AS(0-)		Dwg No.: A09		Revision	
Contractors Drawing No.						