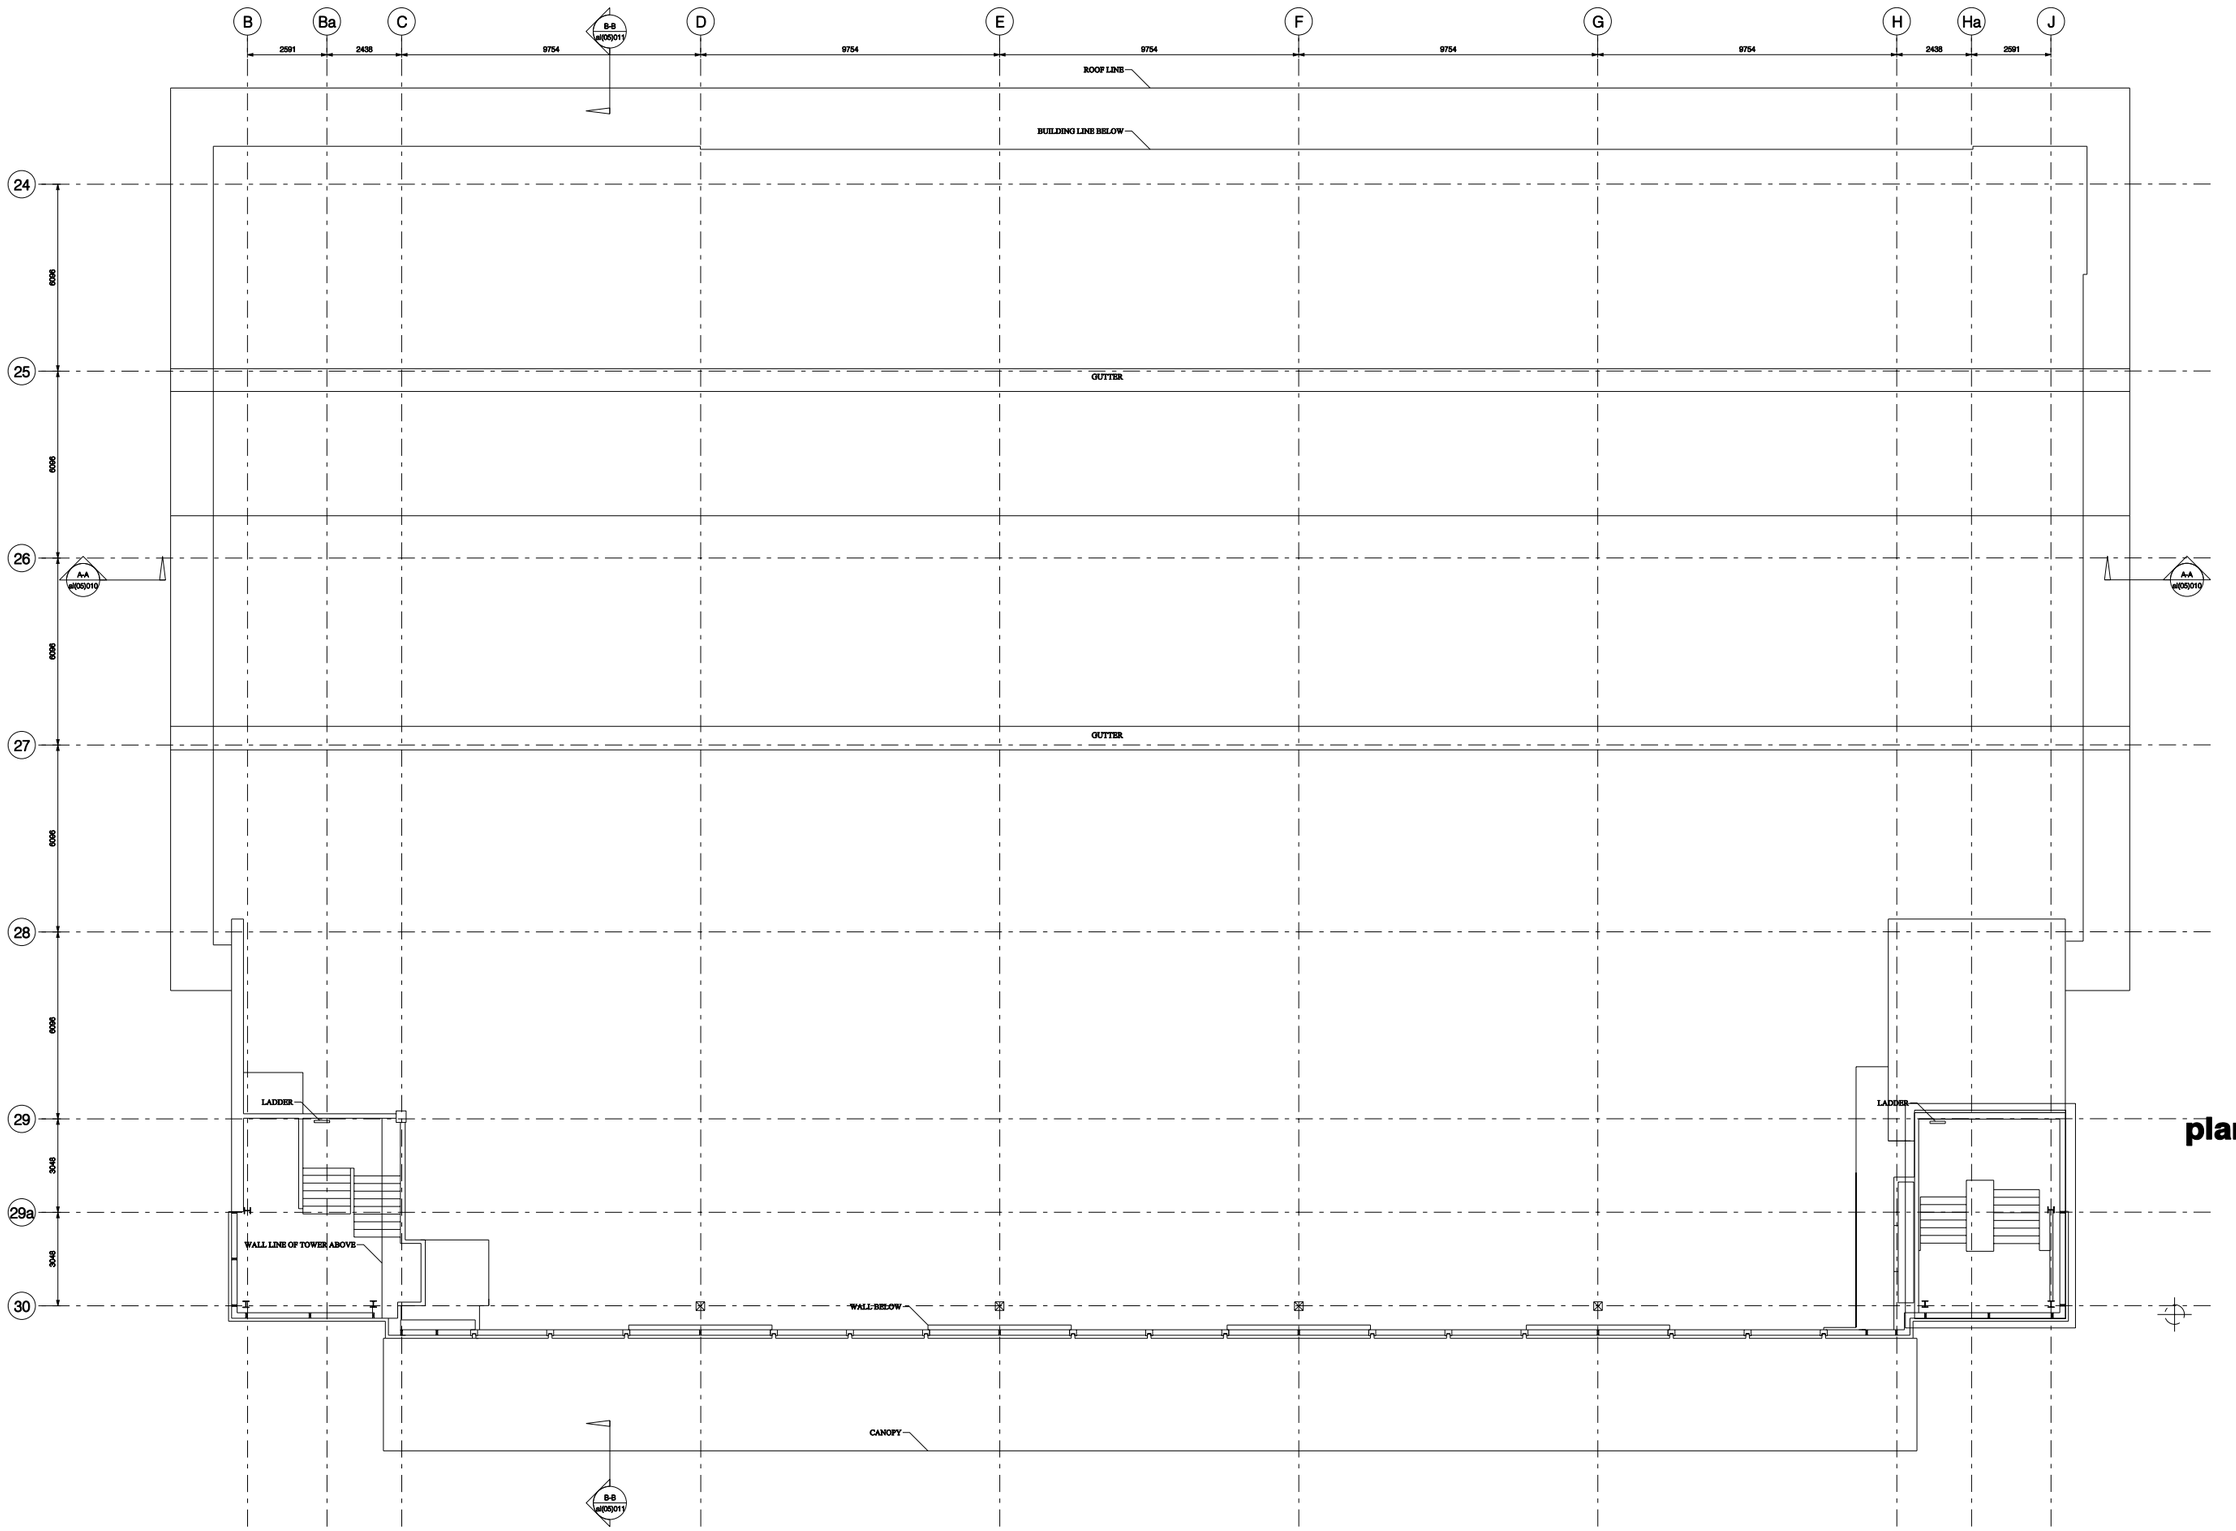

project
2 New York Street

job number
1093

title
existing roof plan

drawing number
al(05)009

revision

scale
1:200 @ a3

date
sept 2008

drawn by

checked by

notes / revision

issued for
planning document

stephenson | bell
architects and planners

aeroworks
5 adair street manchester M1 2NQ
t 0161 273 7204 **f** 0161 272 8553
e e-mail@stephenson-bell.com
w www@stephenson-bell.com

This design and drawing is the copyright of stephenson bell limited and may not be reproduced in any form whatsoever without prior written consent.
issue of the drawing does not impart any real or implied copyright licence. **do not scale from this drawing**

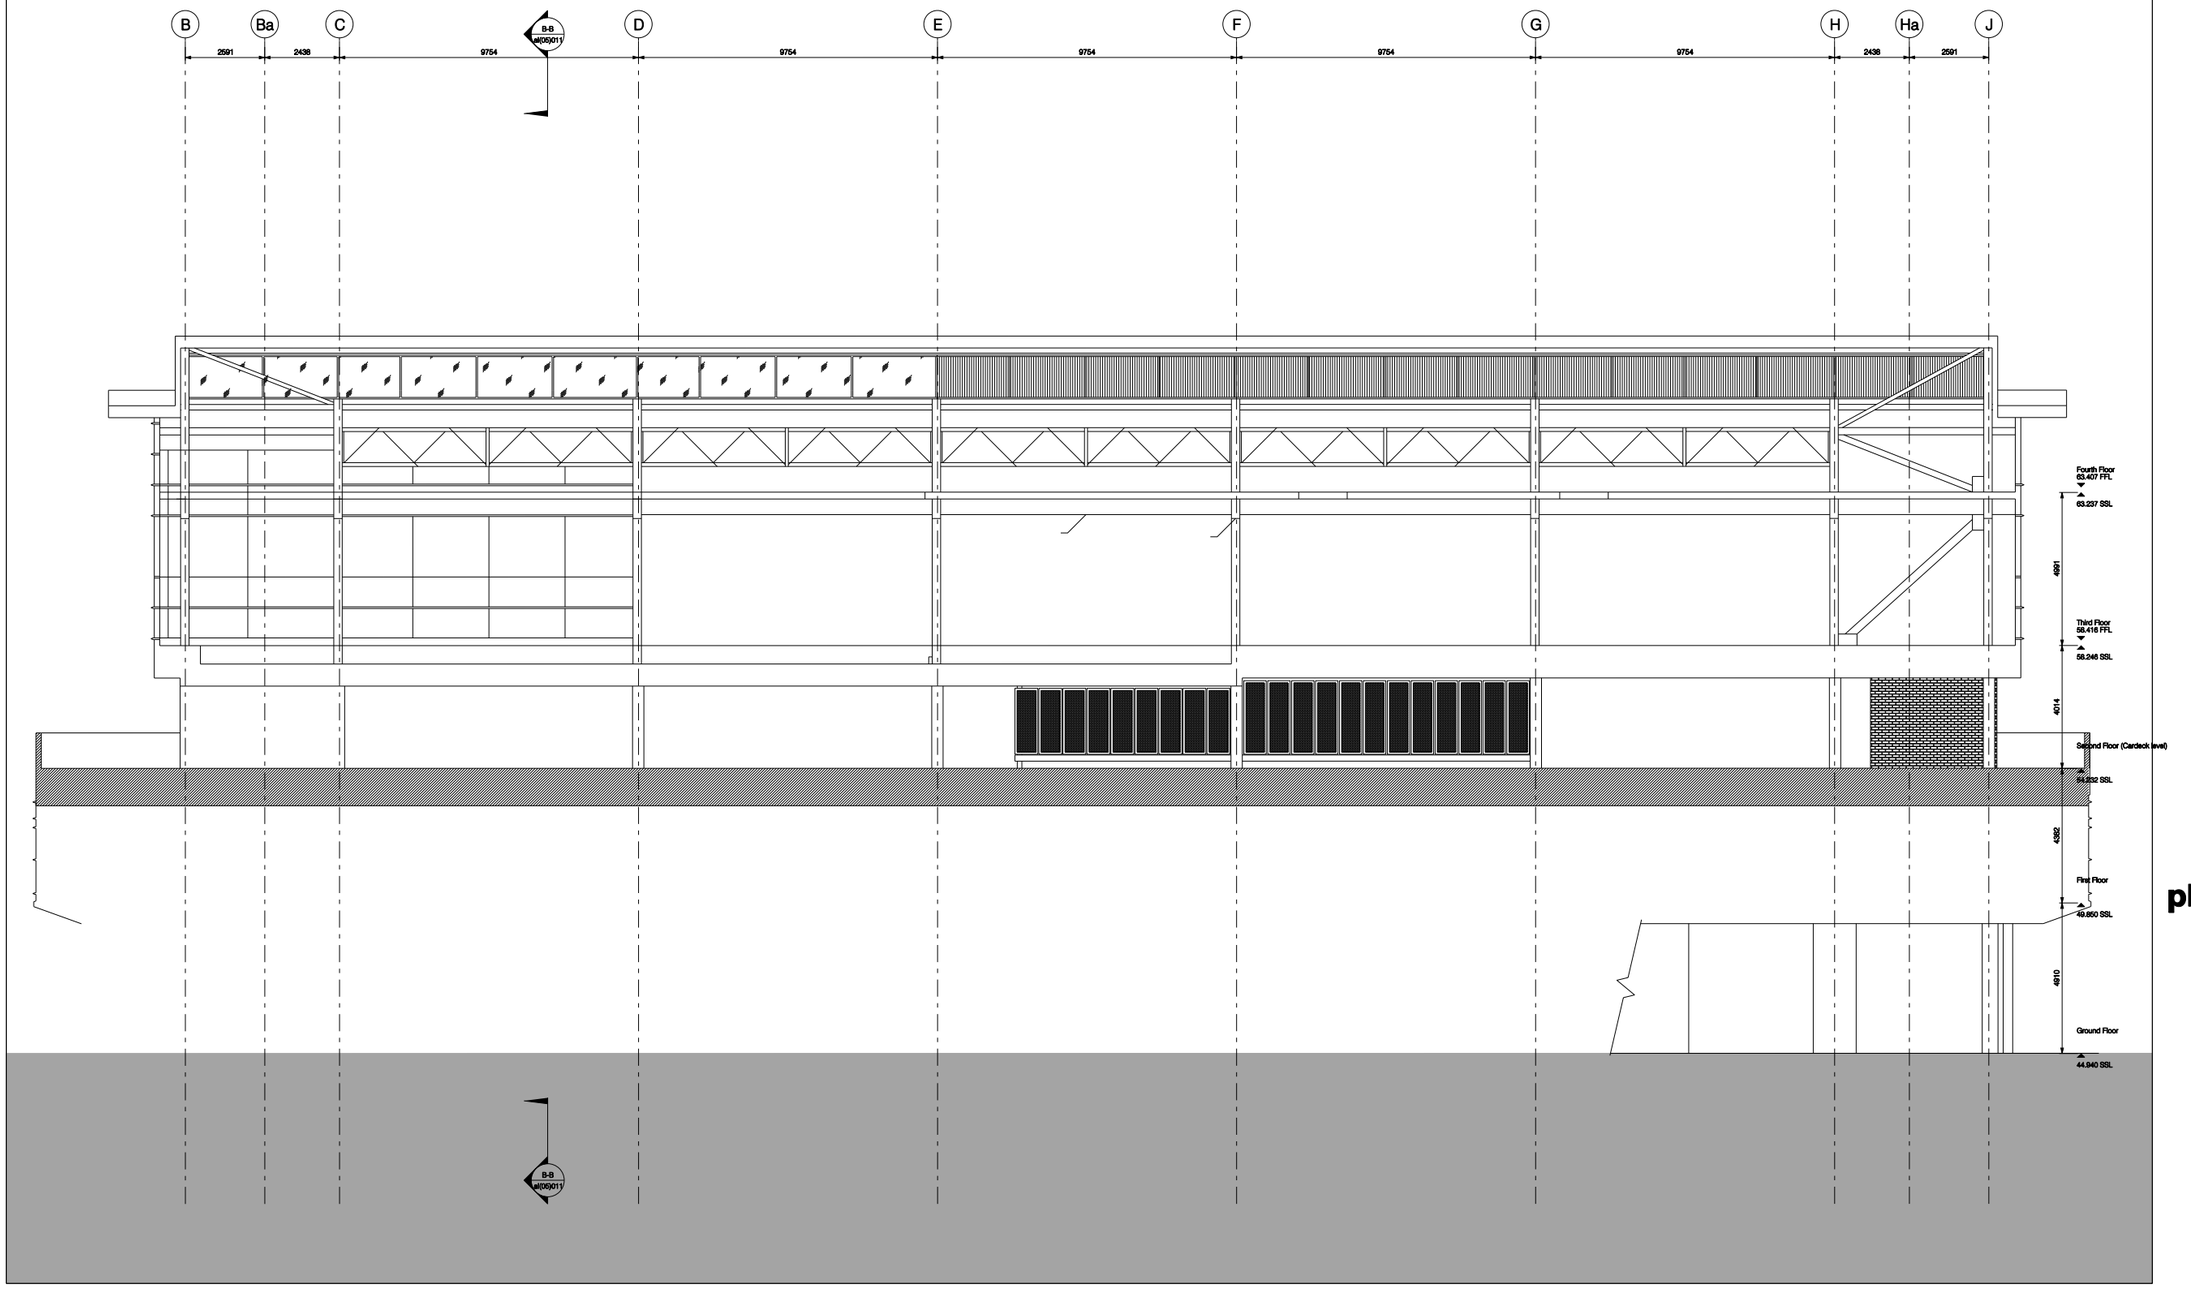

project
2 New York Street

job number
1093

title
existing section AA

drawing number
al(05)010

revision

scale
1:200 @ a3

date
sept 2008

drawn by

checked by

notes / revision

issued for
planning document

stephenson | bell
architects and planners

aeroworks
5 adair street manchester M1 2NQ
t 0161 273 7204 **f** 0161 272 8553
e e-mail@stephenson-bell.com
w www@stephenson-bell.com

This design and drawing is the copyright of stephenson bell limited and may not be reproduced in any form whatsoever without prior written consent.
issue of the drawing does not impart any real or implied copyright licence. **do not scale from this drawing**

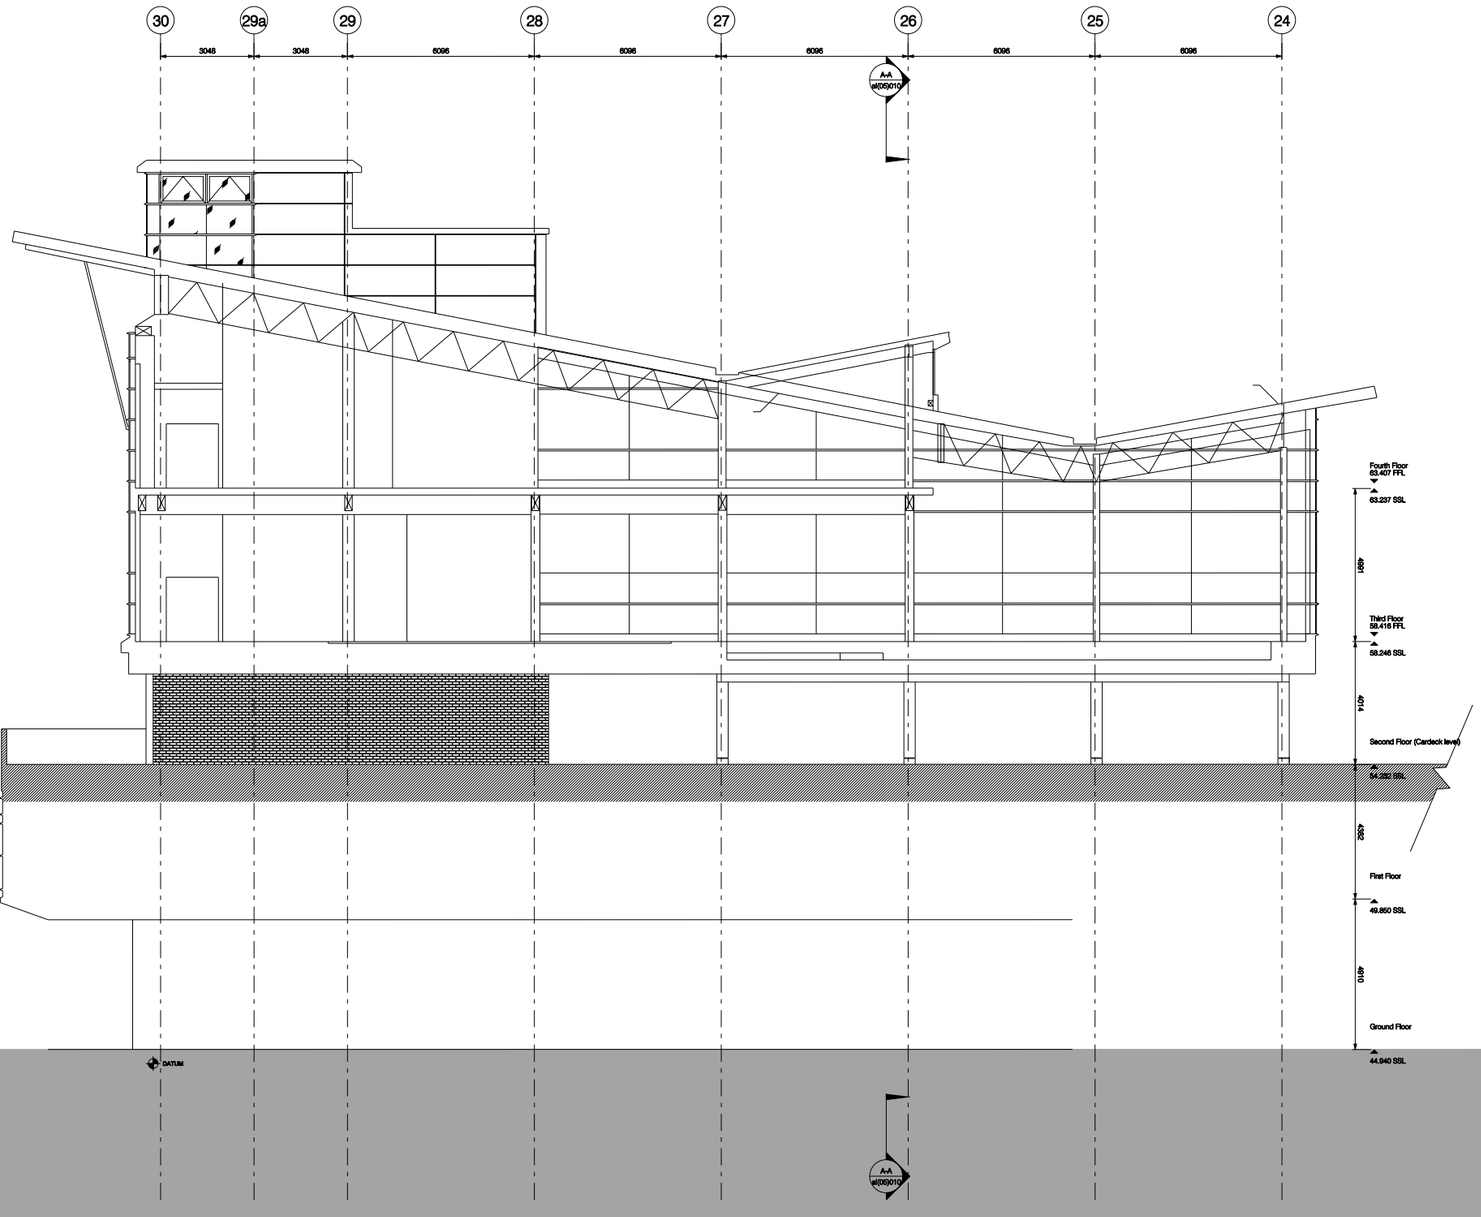

project
2 New York Street

job number
1093

title
existing section BB

drawing number
al(05)011

revision

scale
1:200 @ a3

date
sept 2008

drawn by

checked by

notes / revision

issued for
planning document

stephenson | bell
architects and planners

aeroworks
5 adair street manchester M1 2NQ
t 0161 273 7204 f 0161 272 8553
e e-mail@stephenson-bell.com
w www@stephenson-bell.com

This design and drawing is the copyright of stephenson bell limited and may not be reproduced in any form whatsoever without prior written consent.
issue of the drawing does not impart any real or implied copyright licence. **do not scale from this drawing**

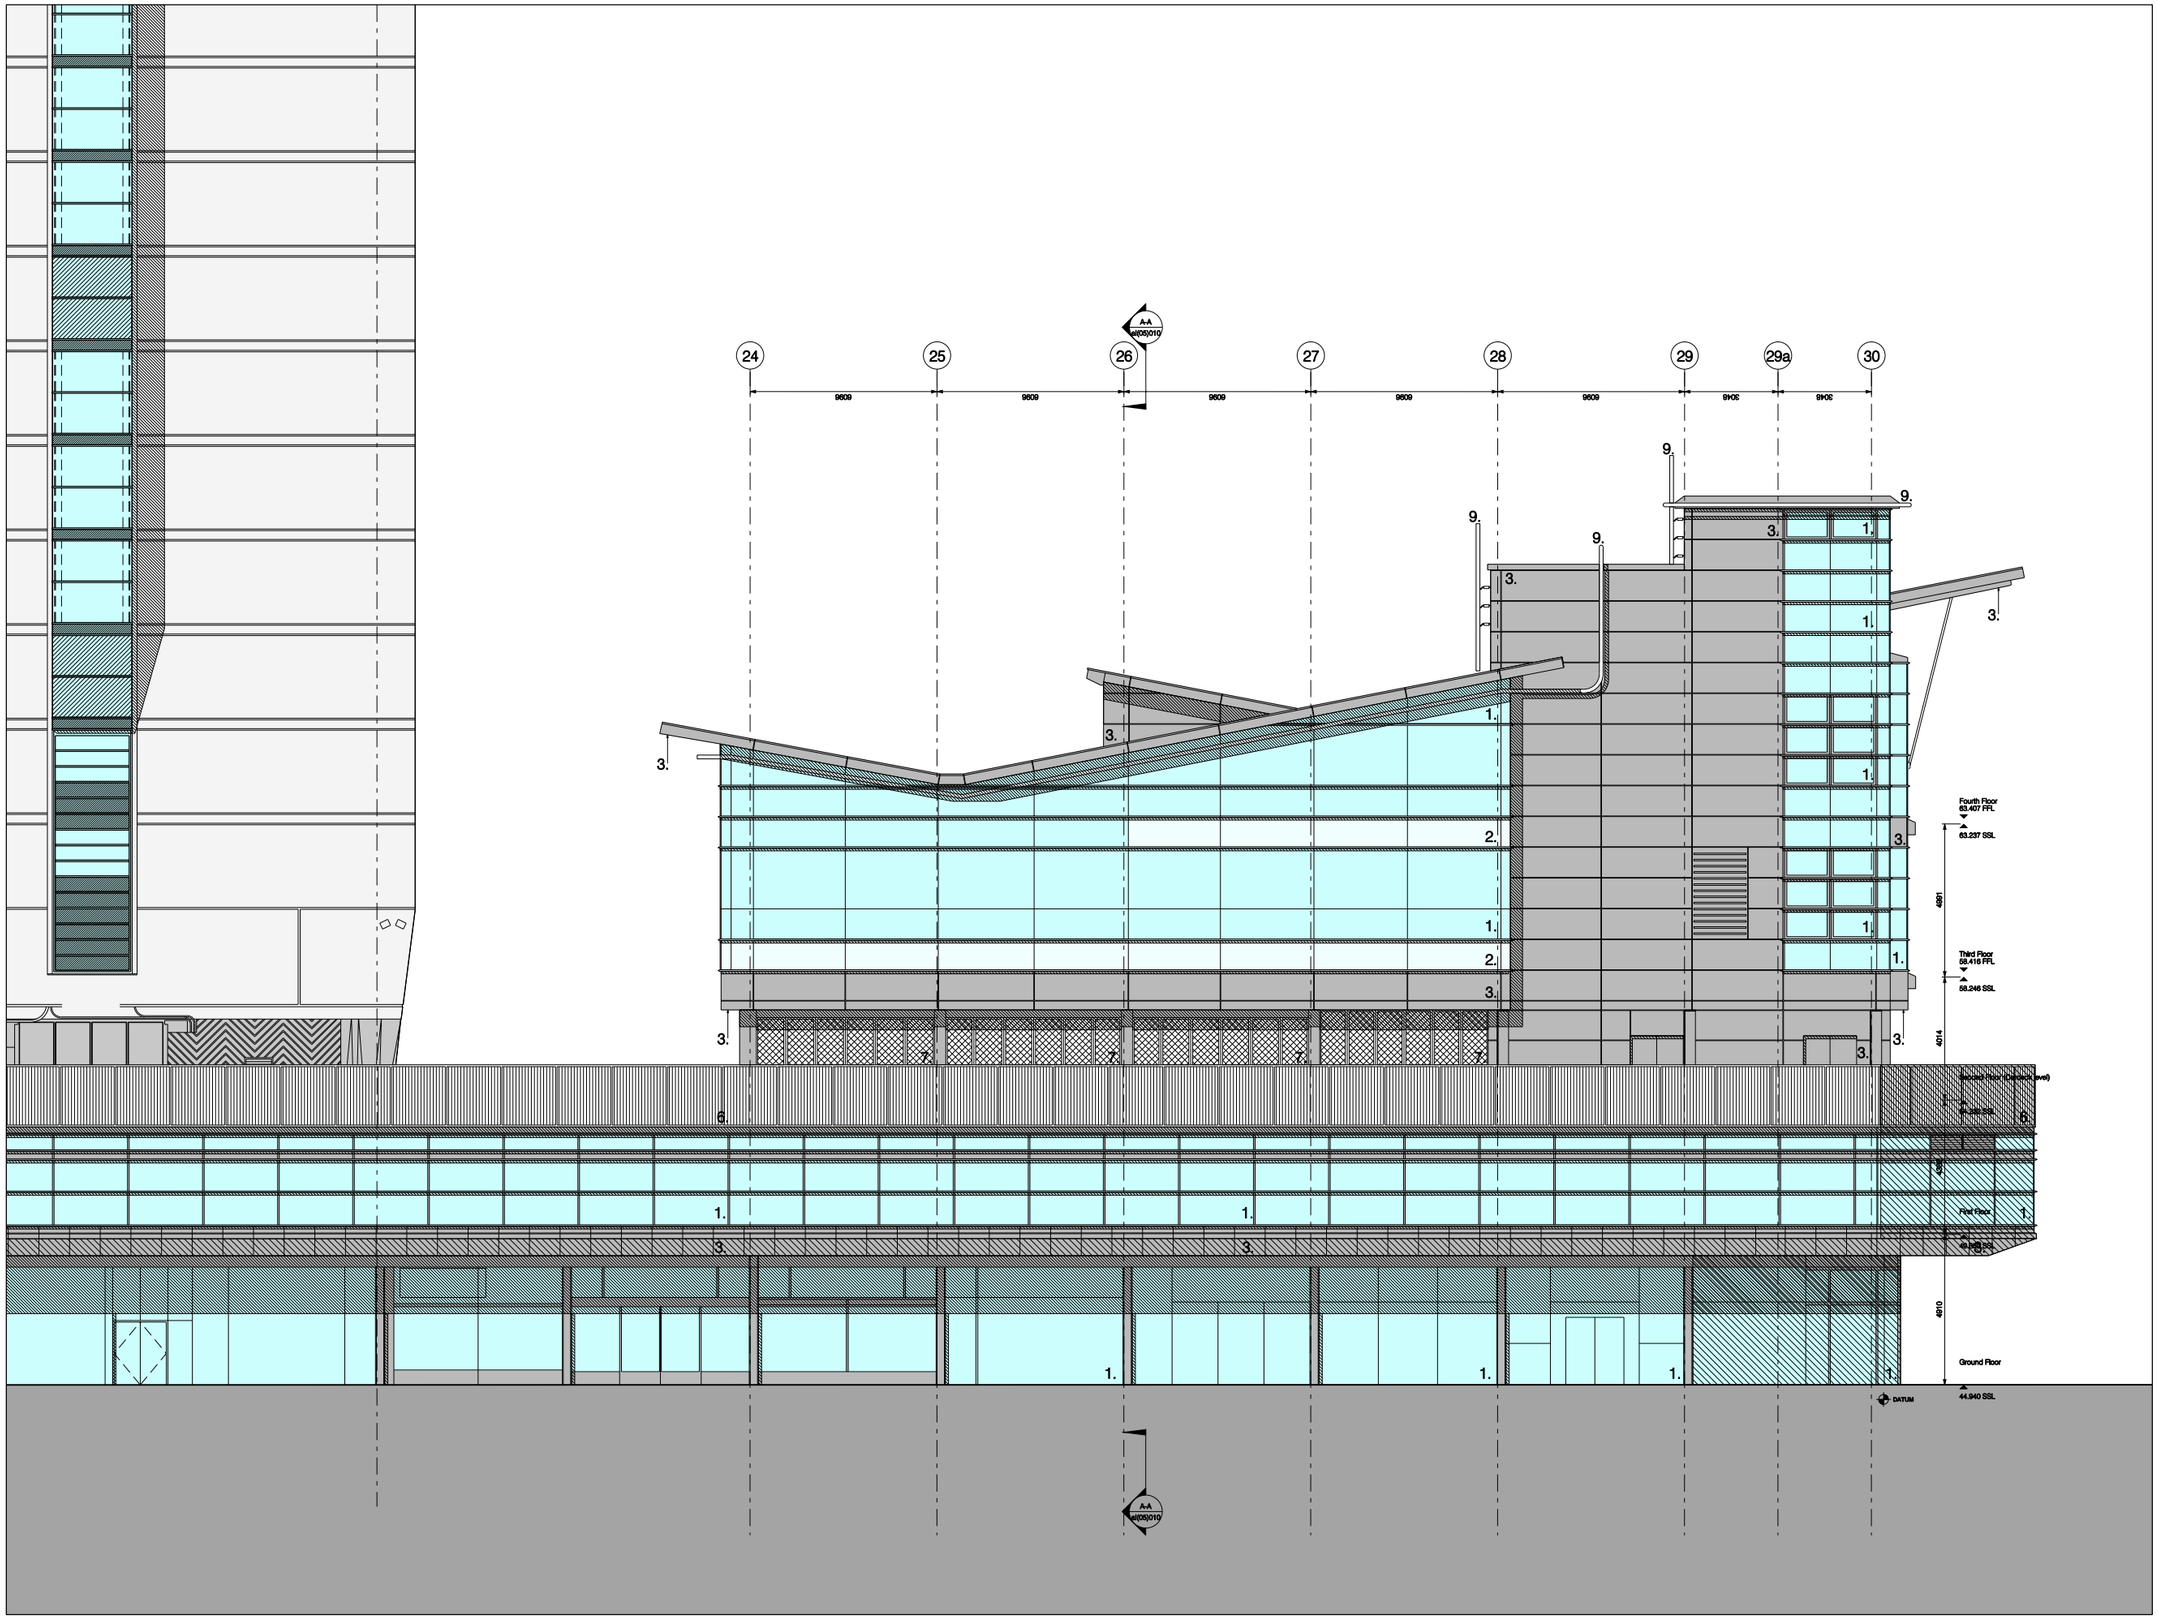

project
2 New York Street

job number
1093

title
existing north east (parker street) elevation

drawing number
al(05)012

revision

scale
1:200 @ a3

date
sept 2008

drawn by

checked by

notes / revision

1.glazing in ppc aluminum glazing sections
2.opaque glazing in ppc alu. glazing sections
3.ppc aluminum cladding panels
4.timber cladding
5.terracota cladding
6.concrete cladding panels
7.perforated metal panels
8.brick
9.cleaning rails
10.hoarding

issued for
planning document

stephenson | bell
architects and planners

aeroworks
5 adair street manchester M1 2NQ
t 0161 273 7204 **f** 0161 272 8553
e e-mail@stephenson-bell.com
w www@stephenson-bell.com

This design and drawing is the copyright of stephenson bell limited and may not be reproduced in any form whatsoever without prior written consent.
issue of the drawing does not impart any real or implied copyright licence. **do not scale from this drawing**

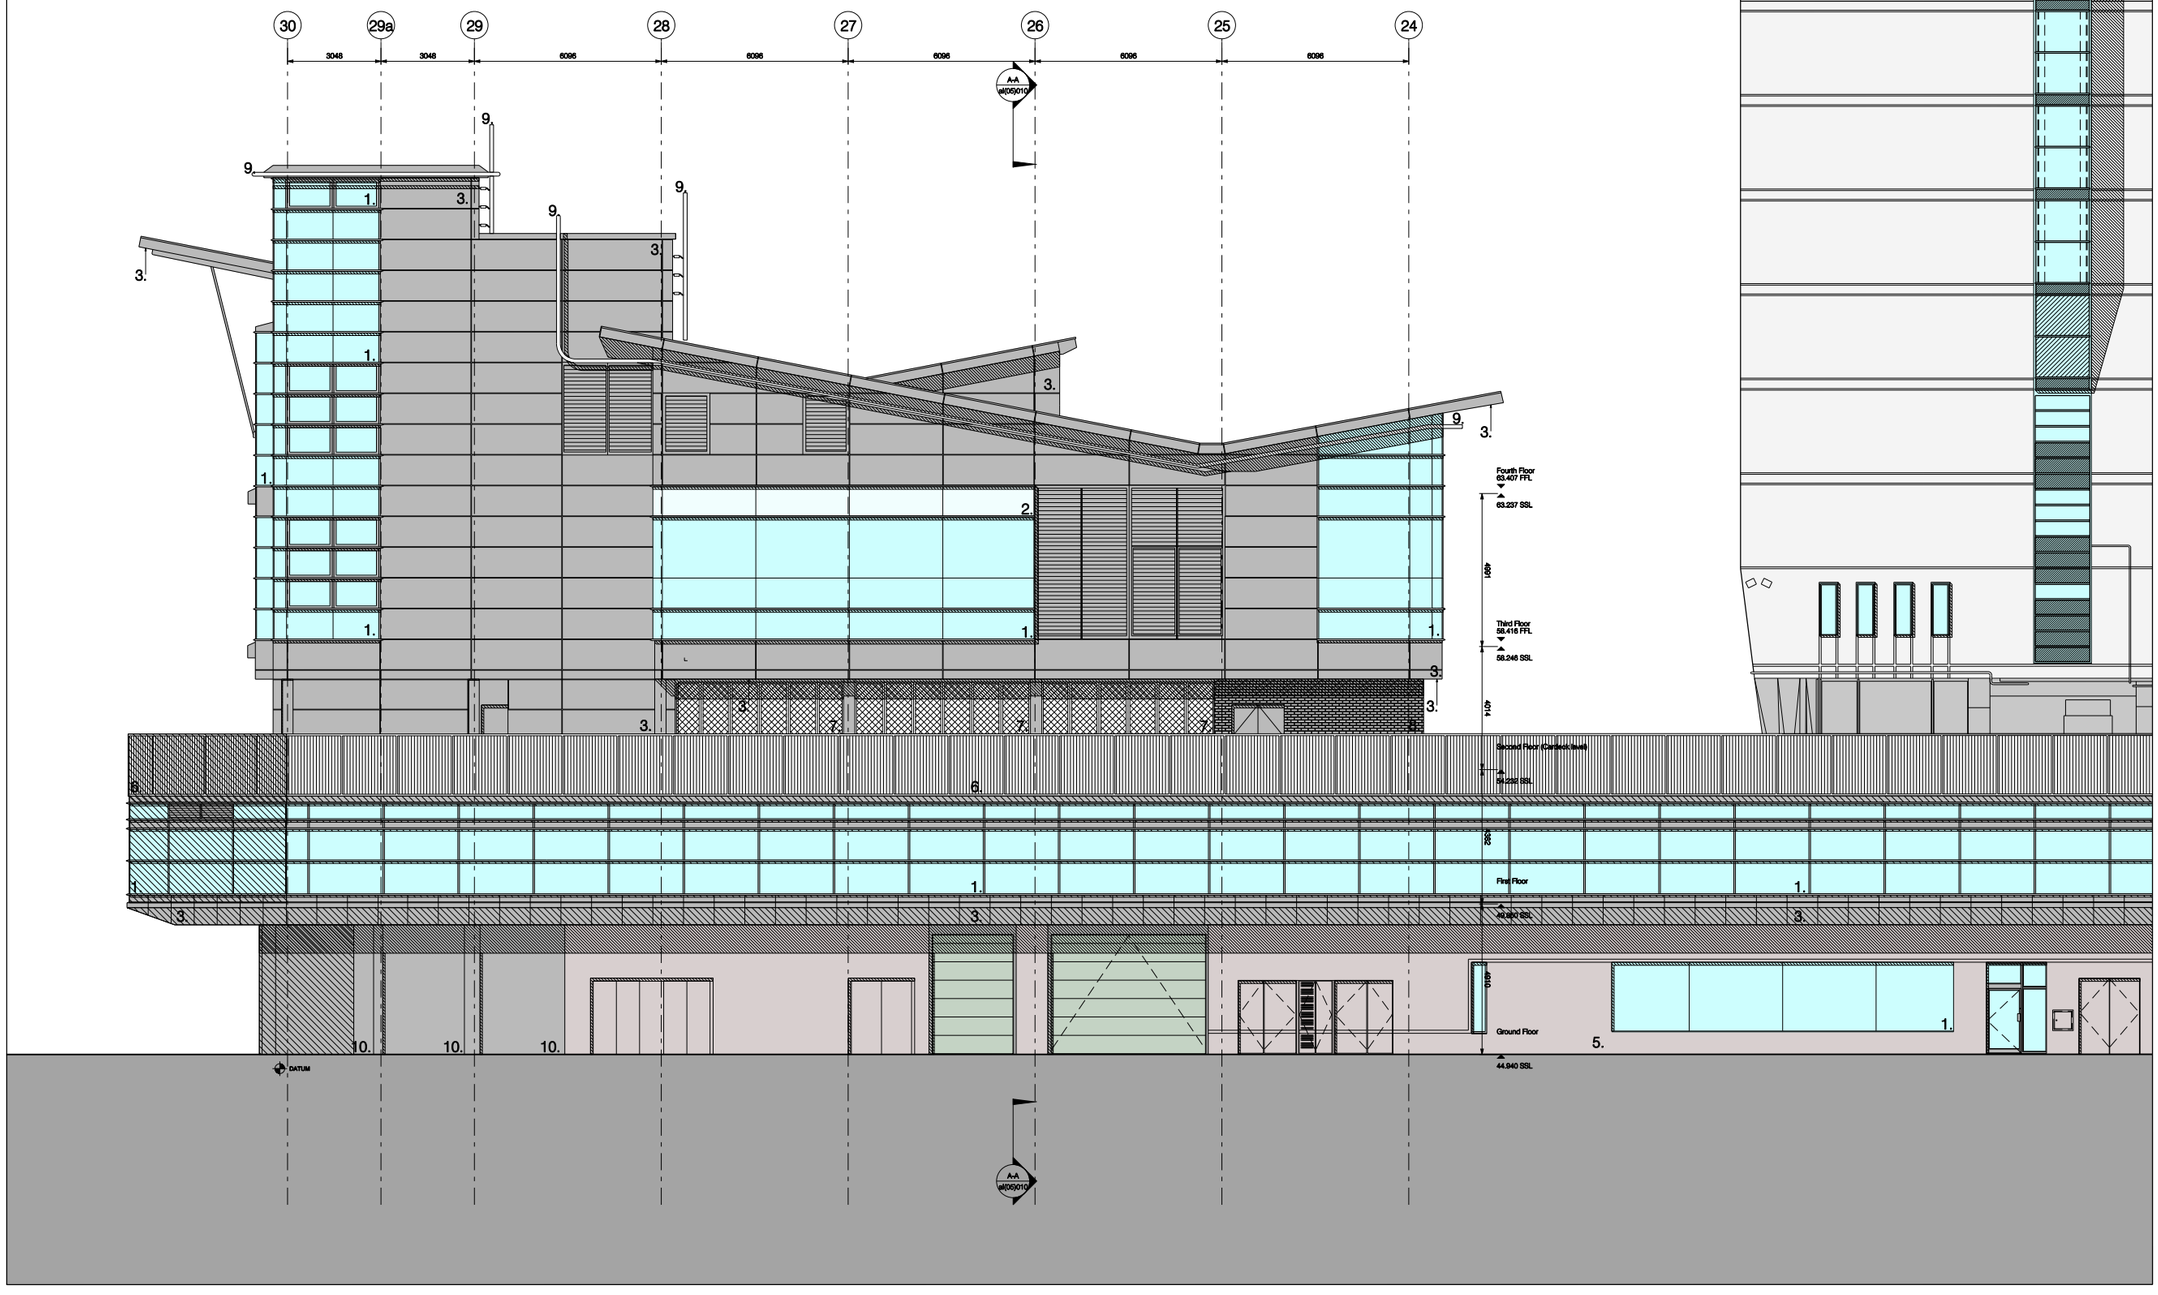

project
2 New York Street

job number
1093

title
existing south west (york street) elevation

drawing number
a(05)013

revision

scale
1:200 @ a3

date
sept 2008

drawn by

checked by

notes / revision

1.glazing in ppc aluminum glazing sections
2.opaque glazing in ppc alu. glazing sections
3.ppc aluminum cladding panels
4.timber cladding
5.terracota cladding
6.concrete cladding panels
7.perforated metal panels
8.brick
9.cleaning rails
10.hoarding

issued for
planning document

stephenson | bell
architects and planners

aeroworks
5 adair street manchester M1 2NQ
t 0161 273 7204 f 0161 272 8553
e e-mail@stephenson-bell.com
w www@stephenson-bell.com

This design and drawing is the copyright of stephenson bell limited and may not be reproduced in any form whatsoever without prior written consent.
issue of the drawing does not impart any real or implied copyright licence. **do not scale from this drawing**



project
2 New York Street

job number
1093

title
existing north west (mosley street) elevation

drawing number
al(05)014

revision

scale
1:200 @ a3

date
sept 2008

drawn by

checked by

notes / revision

1.glazing in ppc aluminum glazing sections
2.opaque glazing in ppc alu. glazing sections
3.ppc aluminum cladding panels
4.timber cladding
5.terracota cladding
6.concrete cladding panels
7.perforated metal panels
8.brick
9.cleaning rails
10.hoarding

issued for
planning document

stephenson | bell
architects and planners

aeroworks
5 adair street manchester M1 2NQ
t 0161 273 7204 **f** 0161 272 8553
e e-mail@stephenson-bell.com
w www@stephenson-bell.com

This design and drawing is the copyright of stephenson bell limited and may not be reproduced in any form whatsoever without prior written consent.
issue of the drawing does not impart any real or implied copyright licence. **do not scale from this drawing**

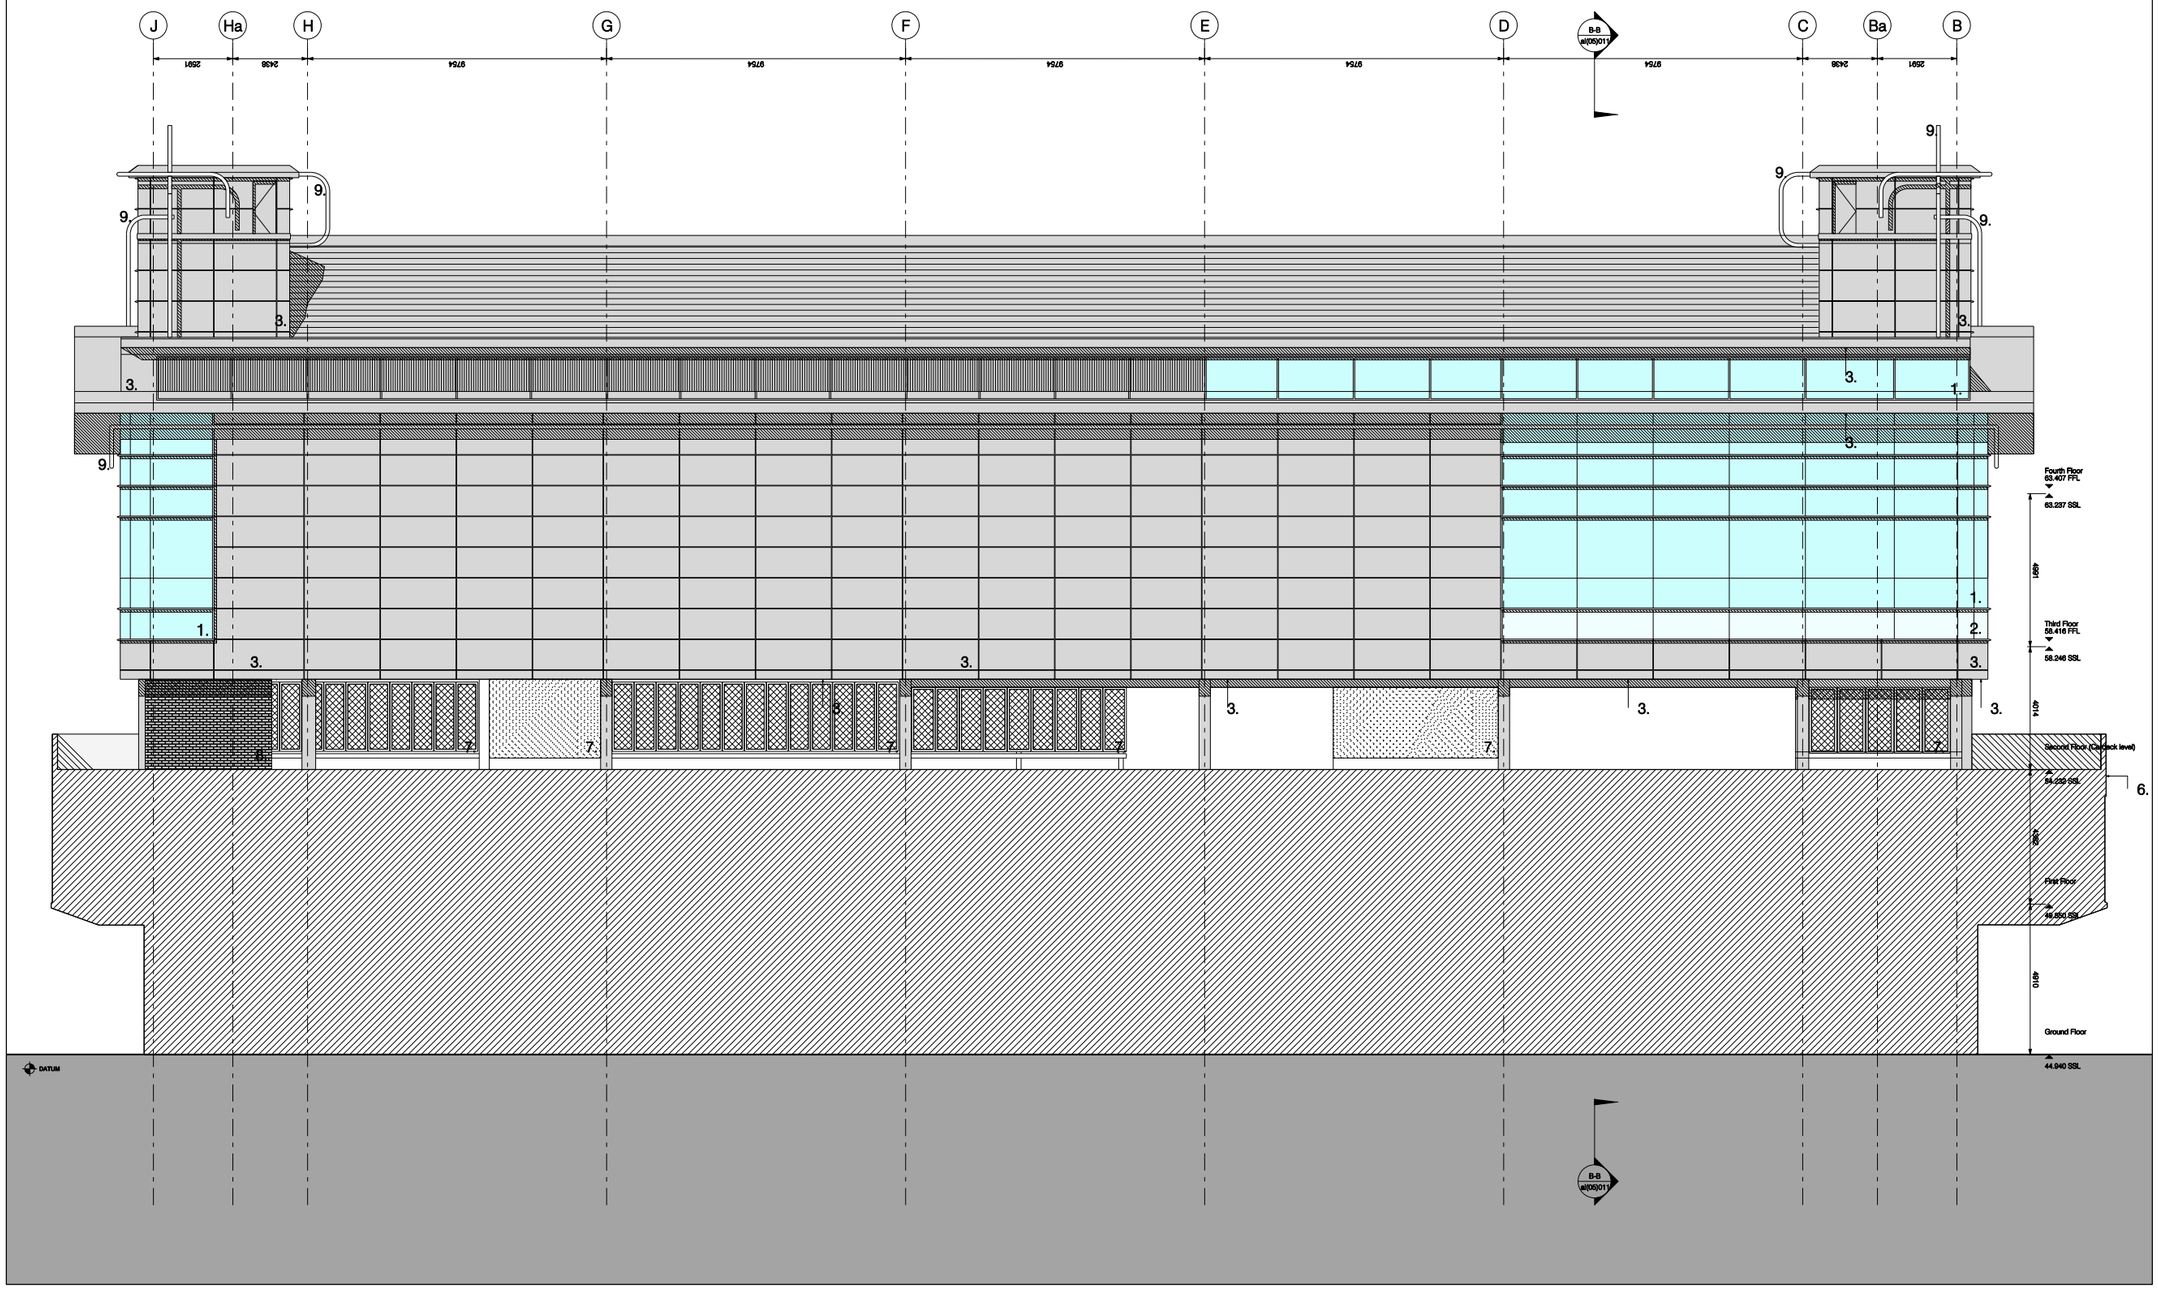

project
2 New York Street

job number
1093

title
existing south east (tower) elevation

drawing number
al(05)015

revision

scale
1:200 @ a3

date
sept 2008

drawn by

checked by

notes / revision

1.glazing in ppc aluminum glazing sections
2.opaque glazing in ppc alu. glazing sections
3.ppc aluminum cladding panels
4.timber cladding
5.terracota cladding
6.concrete cladding panels
7.perforated metal panels
8.brick
9.cleaning rails
10.hoarding

issued for
planning document

stephenson | bell
architects and planners

aeroworks
5 adair street manchester M1 2NQ
t 0161 273 7204 f 0161 272 8553
e e-mail@stephenson-bell.com
w www@stephenson-bell.com

This design and drawing is the copyright of stephenson bell limited and may not be reproduced in any form whatsoever without prior written consent.
issue of the drawing does not impart any real or implied copyright licence. **do not scale from this drawing**

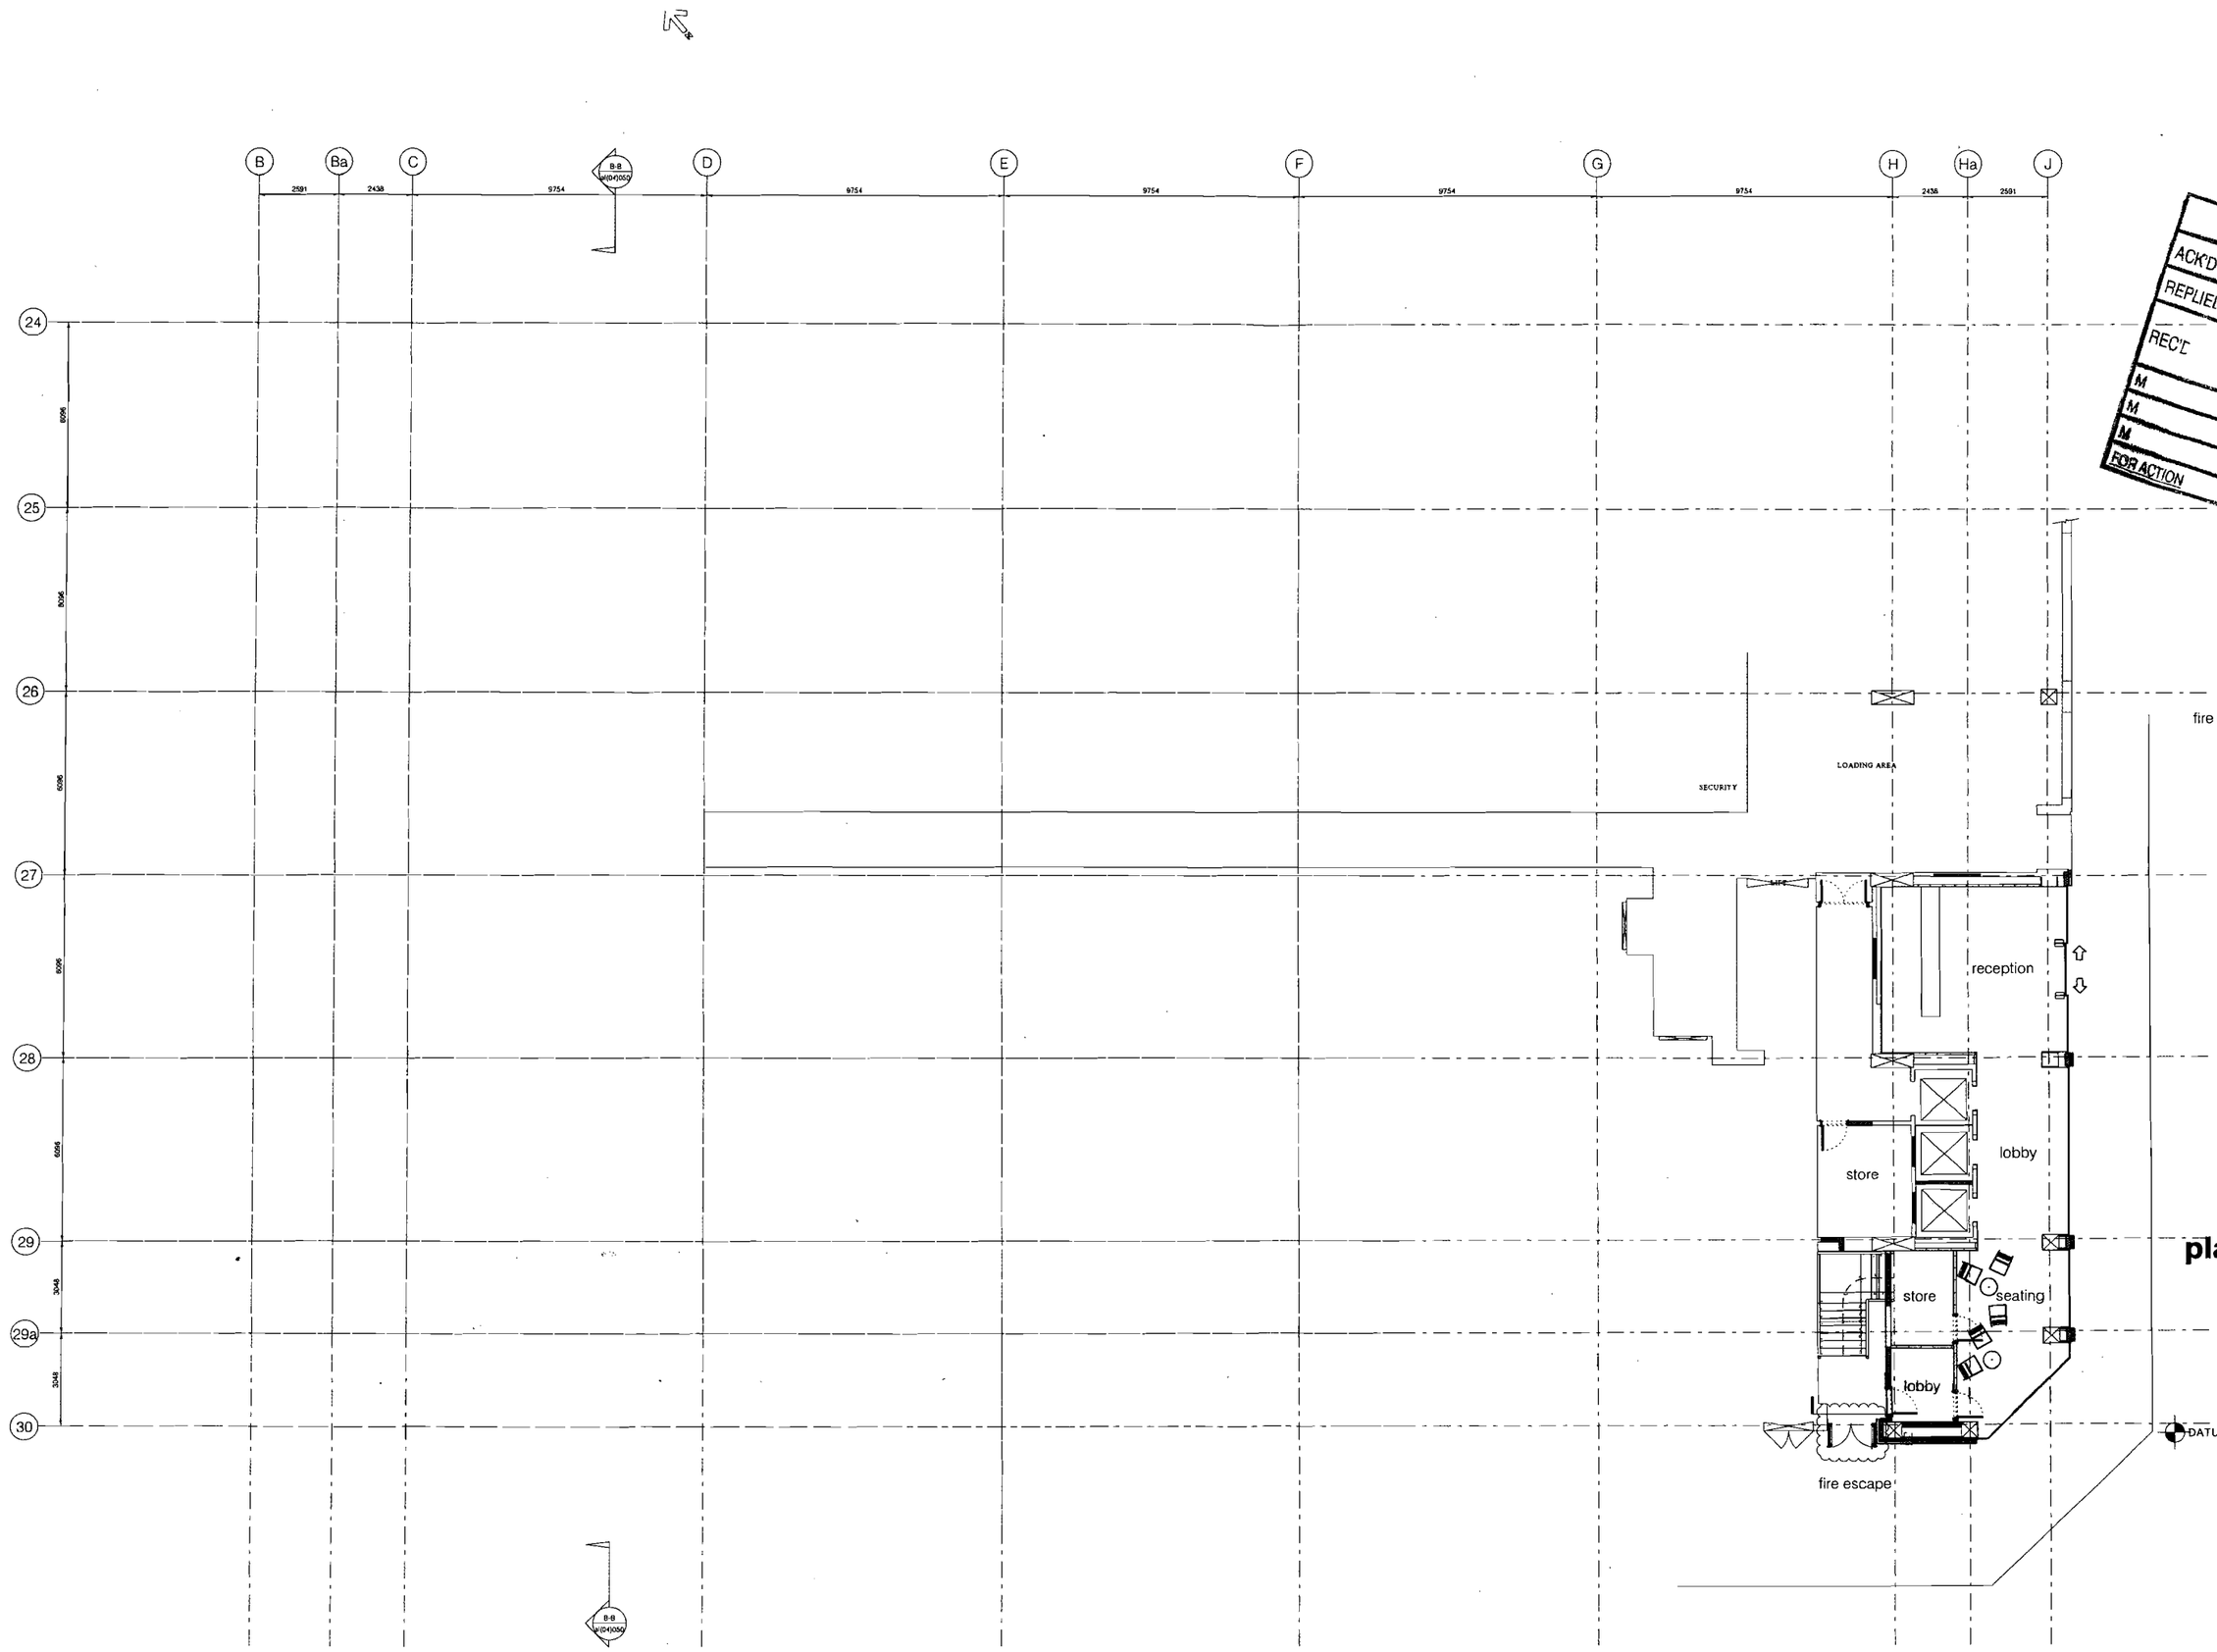

PLANNING
ACK'D
REPLIED
REC'E 17 DEC 2008
INIT. REC'D
DATE
FOR ACTION

project
2 New York Street

job number
1093

title
proposed ground floor plan

drawing number
al(05)021

revision
A

scale
1:200 @ a3

date
sept 2008

drawn by

checked by

notes / revision
rev A - 16/12/08
fire escape door set back in accordance with Highways requirements

Issued for
planning document

stephenson | bell
architects and planners

aeroworks
5 adair street manchester M1 2NQ
t 0161 273 7204 **f** 0161 272 8553
e e-mail@stephenson-bell.com
w www@stephenson-bell.com

This design and drawing is the copyright of stephenson bell limited and may not be reproduced in any form whatsoever without prior written consent.
issue of the drawing does not impart any real or implied copyright licence. **do not scale from this drawing**

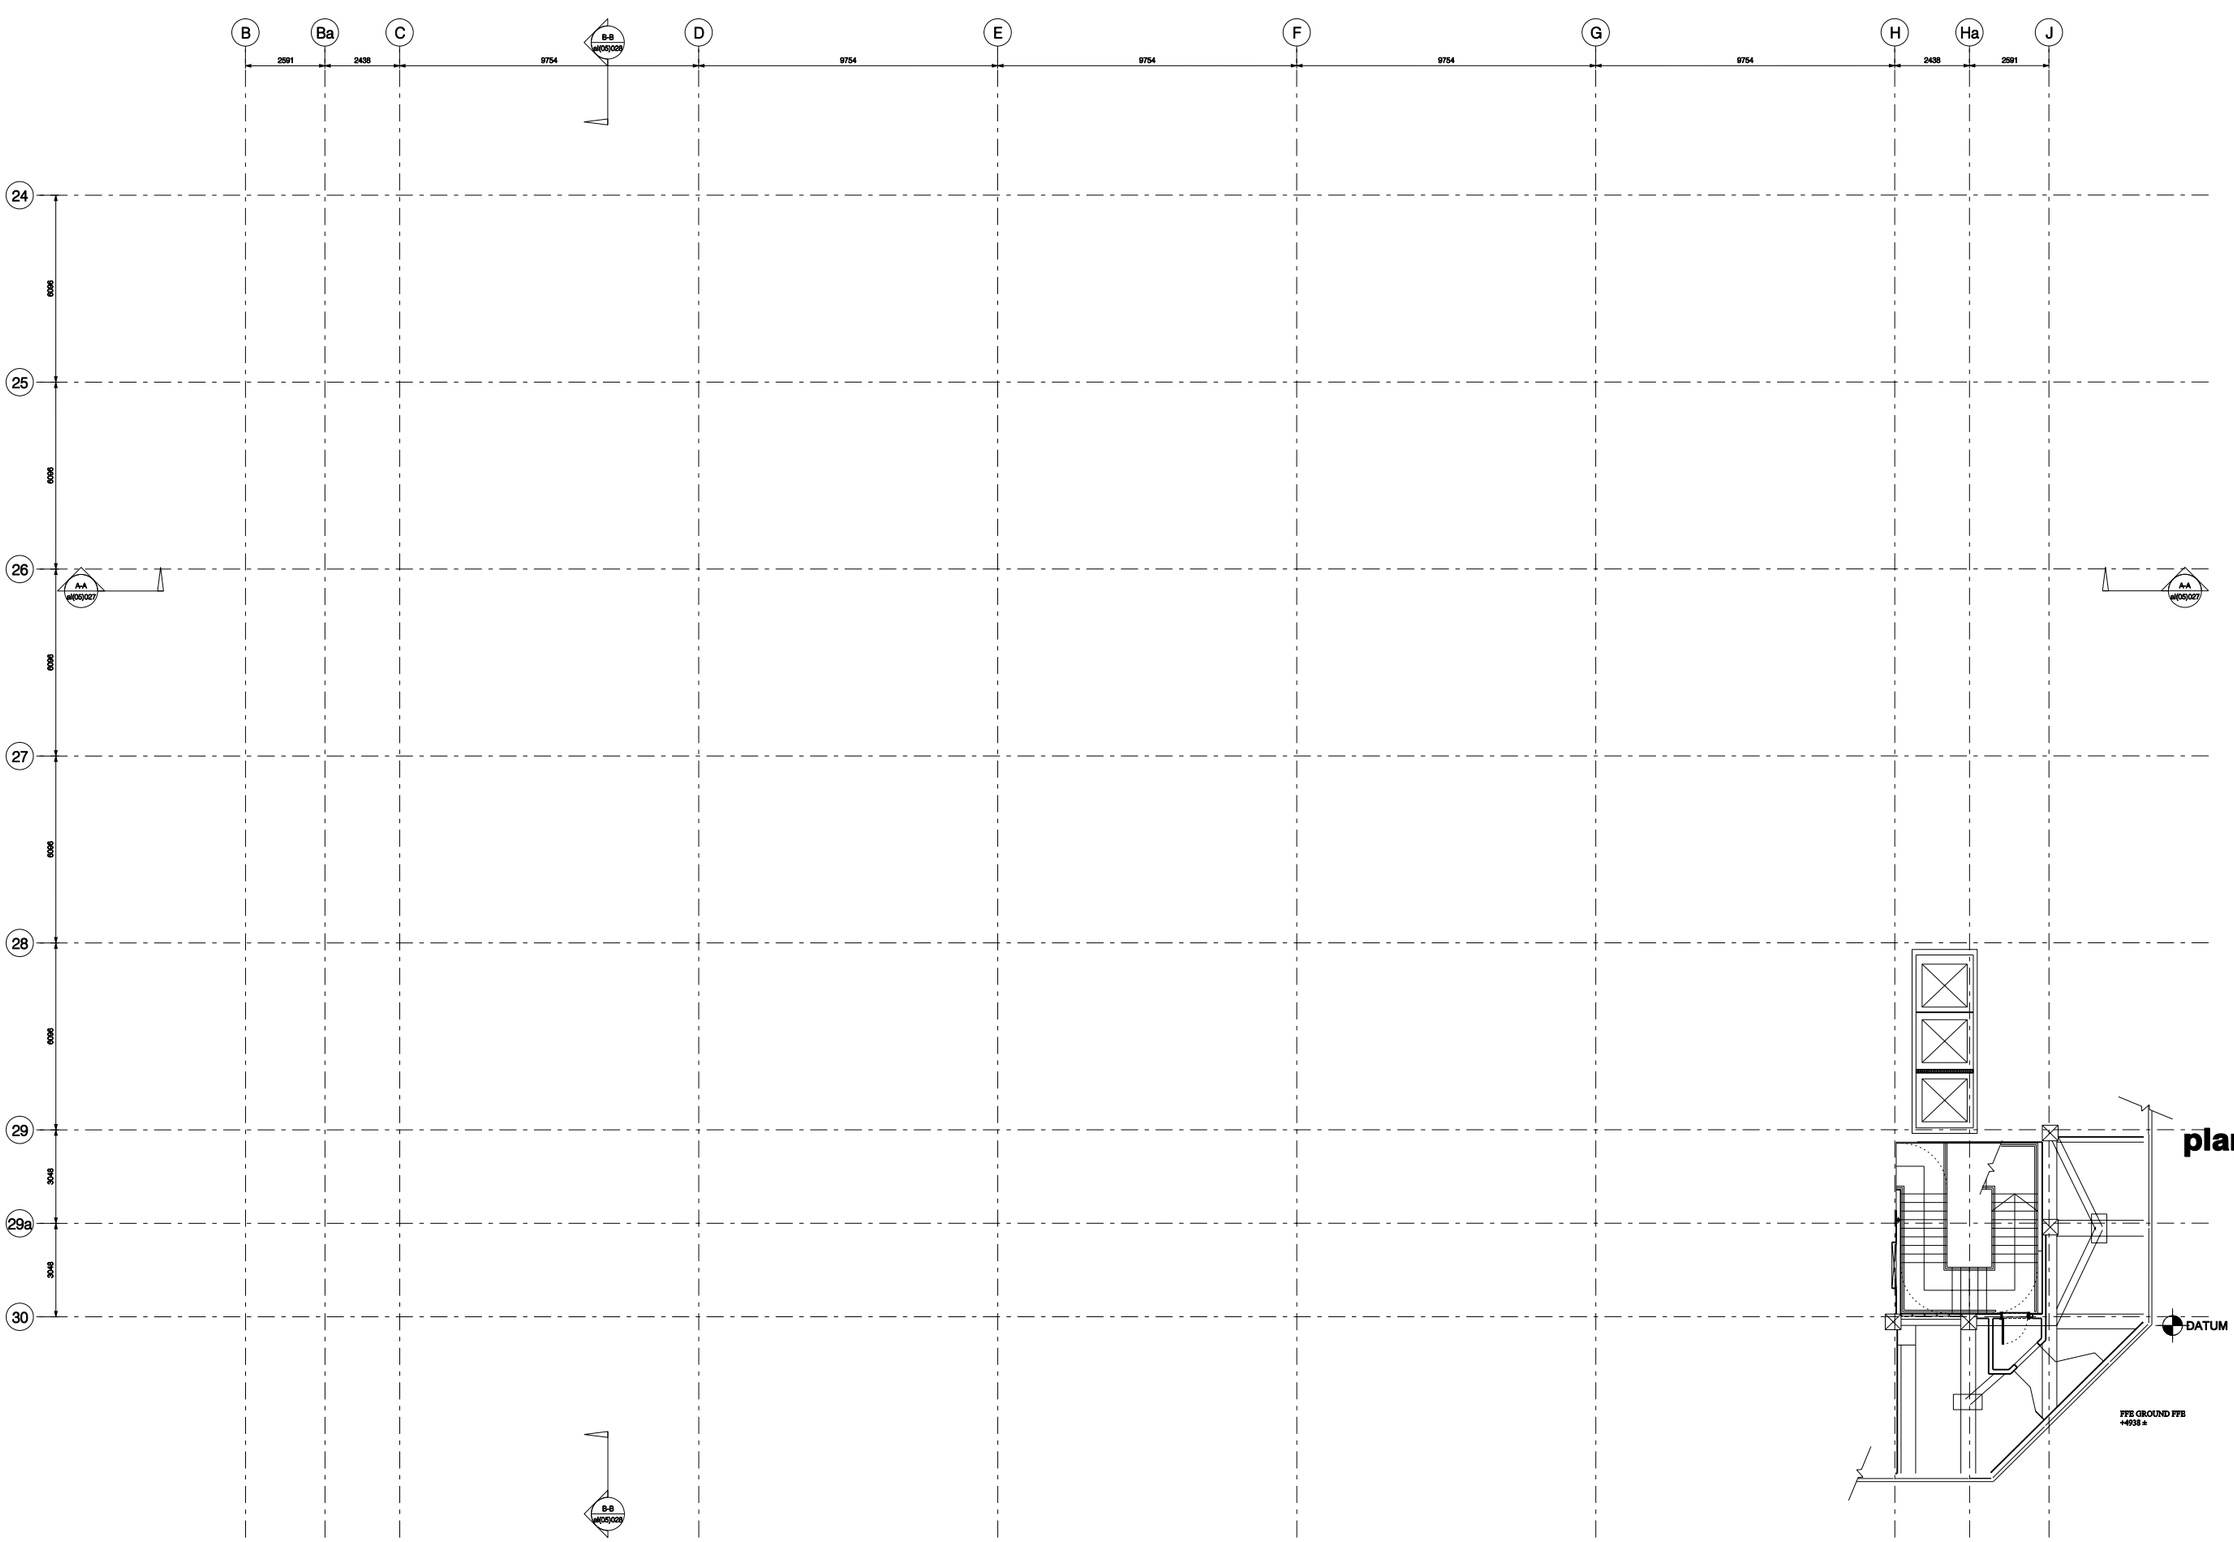

project
2 New York Street

job number
1093

title
proposed first floor plan

drawing number
al(05)022

revision

scale
1:200 @ a3

date
sept 2008

drawn by

checked by

notes / revision

issued for
planning document

stephenson | bell
architects and planners

aeroworks
5 adair street manchester M1 2NQ
t 0161 273 7204 **f** 0161 272 8553
e e-mail@stephenson-bell.com
w www@stephenson-bell.com

This design and drawing is the copyright of stephenson bell limited and may not be reproduced in any form whatsoever without prior written consent.
issue of the drawing does not impart any real or implied copyright licence. **do not scale from this drawing**

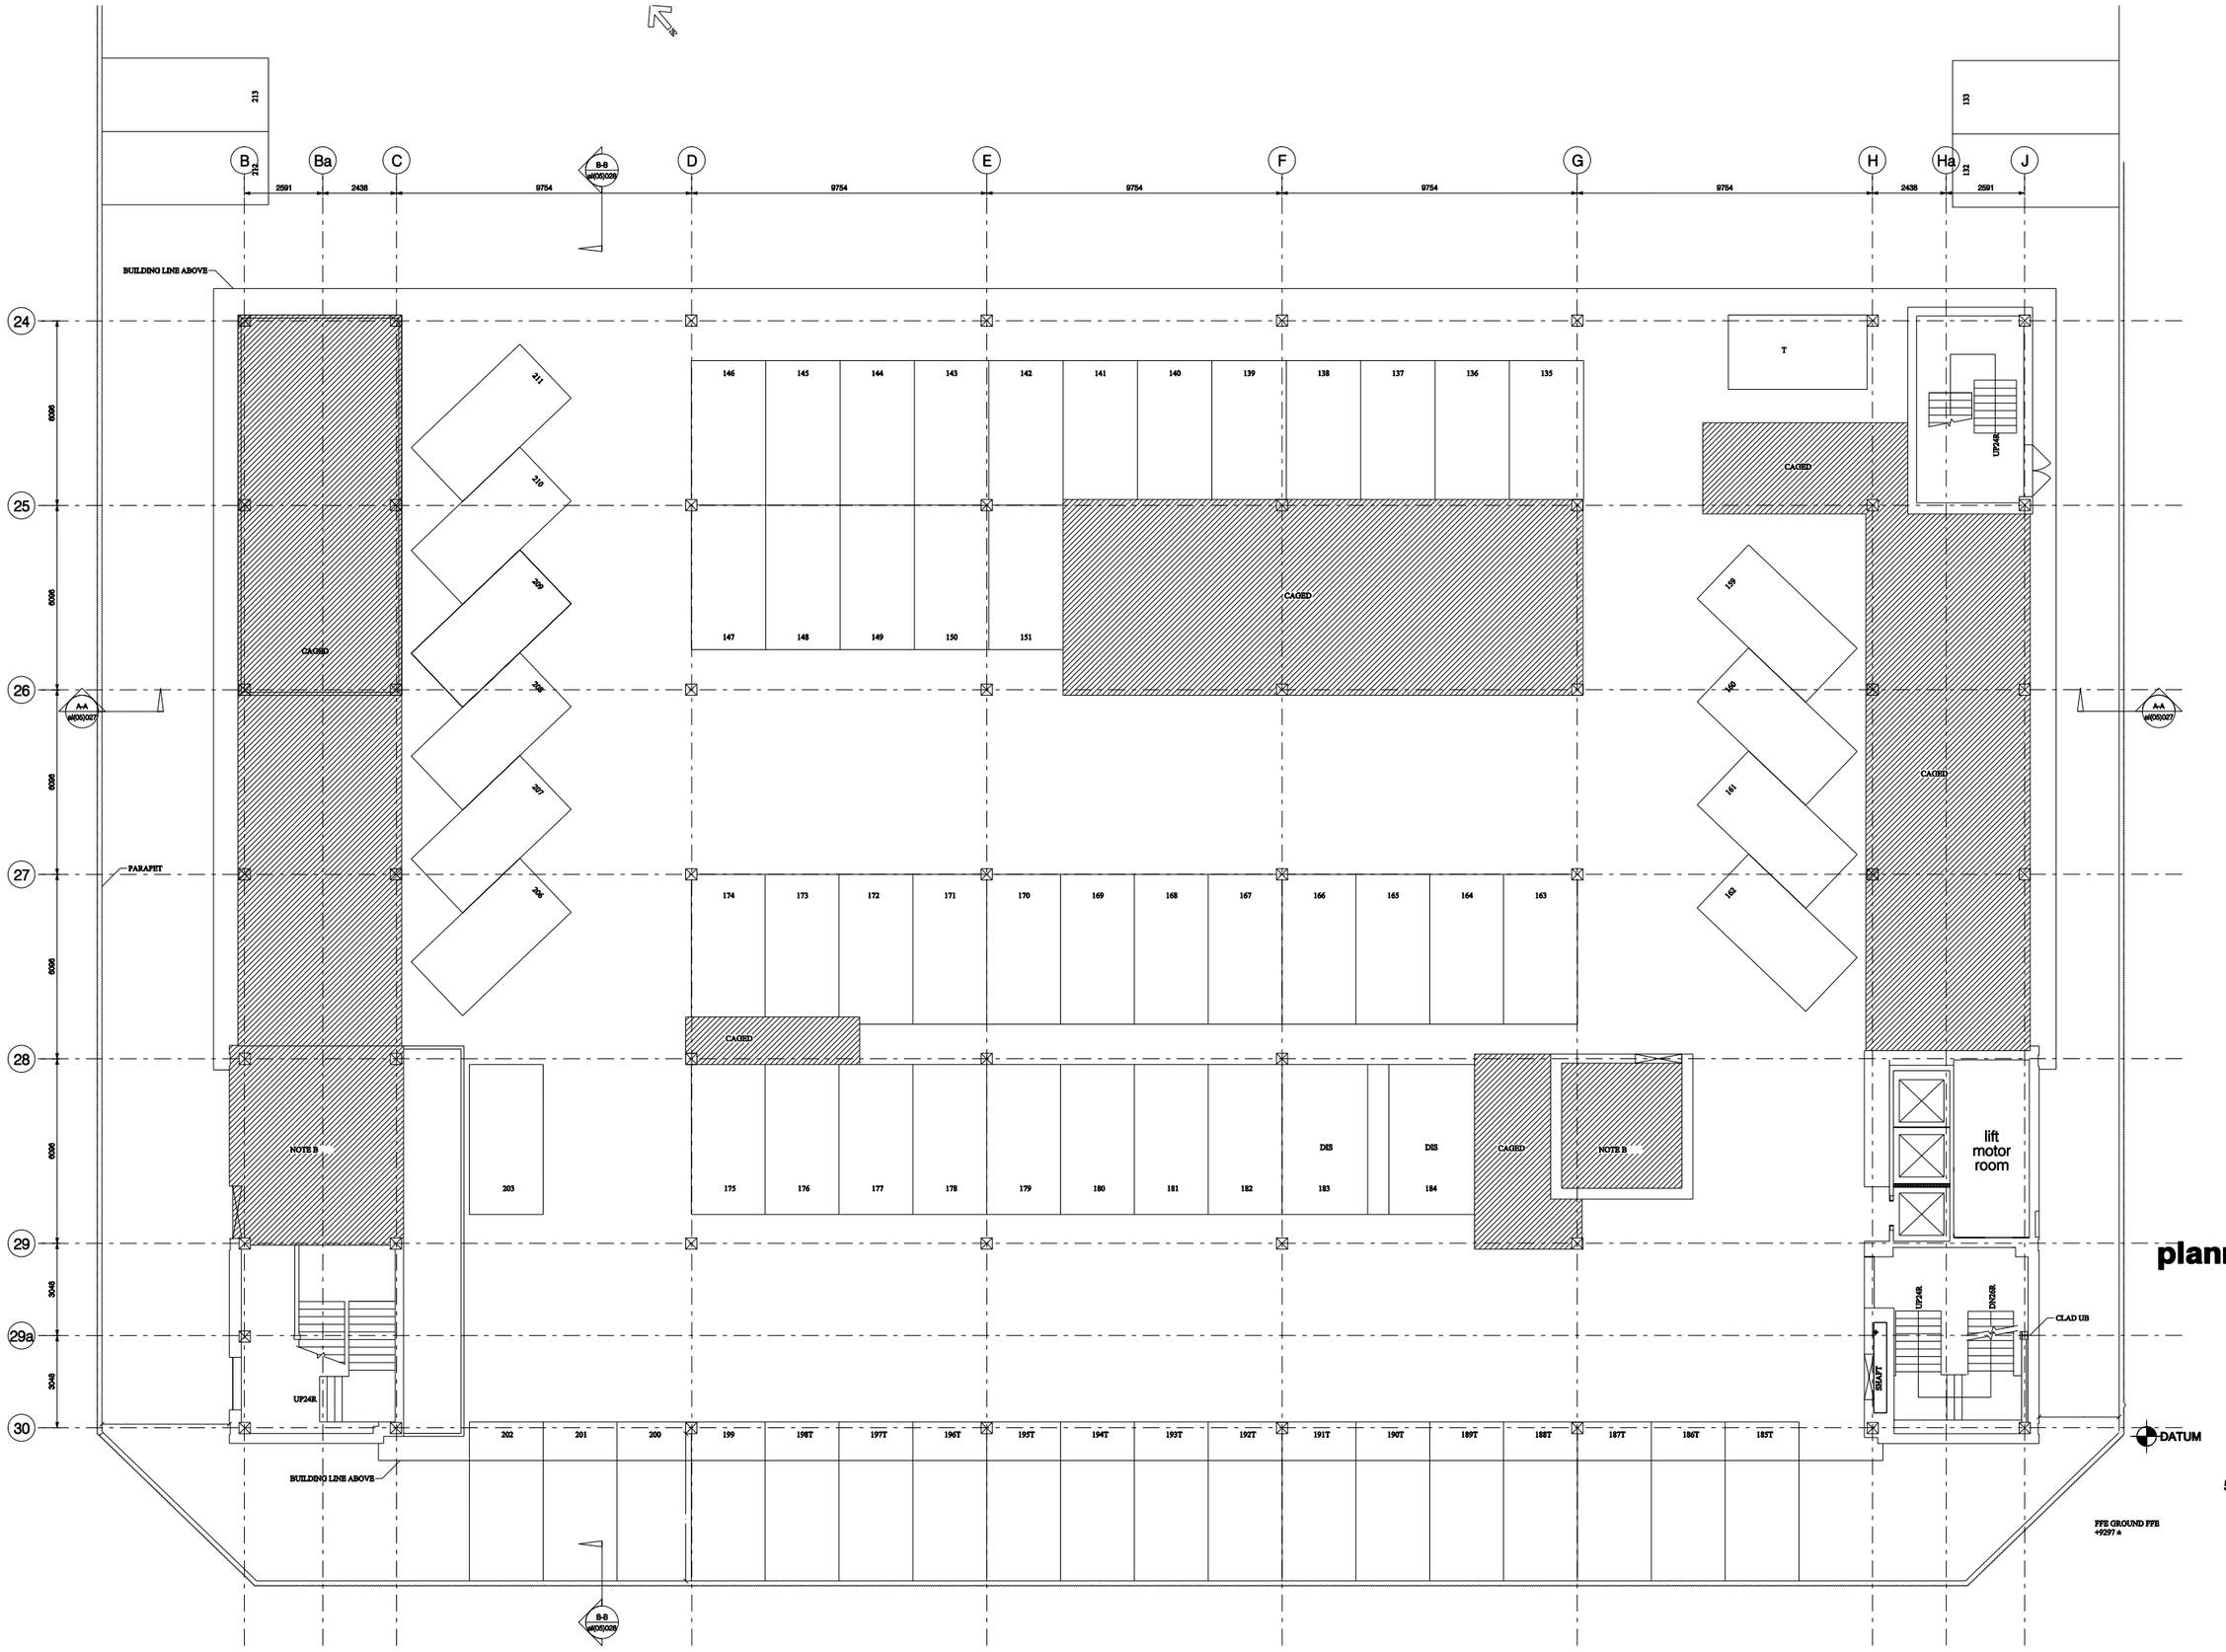

project
2 New York Street

job number
1093

title
proposed second floor plan (car deck)

drawing number
al(05)023

revision

scale
1:200 @ a3

date
sept 2008

drawn by

checked by

notes / revision

issued for
planning document

stephenson | bell
architects and planners

aeroworks
5 adair street manchester M1 2NQ
t 0161 273 7204 **f** 0161 272 8553
e e-mail@stephenson-bell.com
w www@stephenson-bell.com

This design and drawing is the copyright of stephenson bell limited and may not be reproduced in any form whatsoever without prior written consent.
issue of the drawing does not impart any real or implied copyright licence. **do not scale from this drawing**