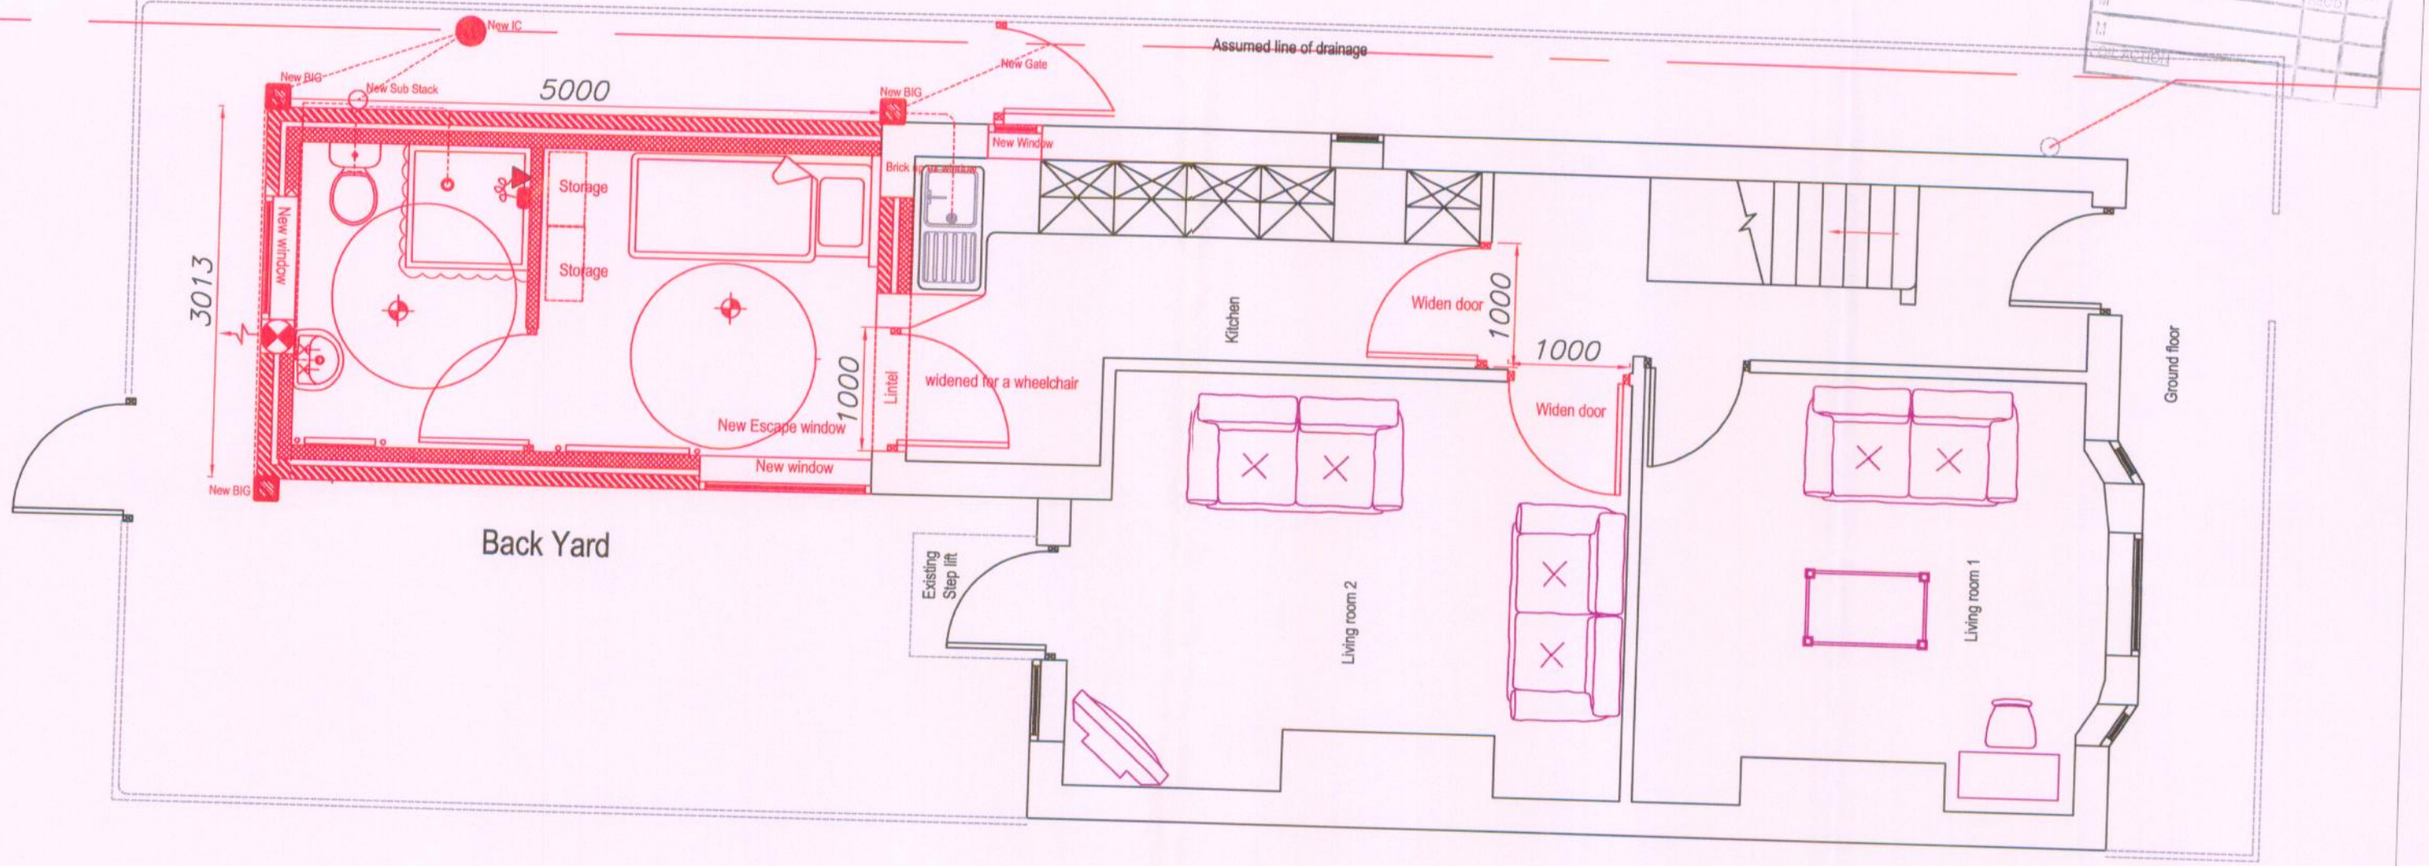

PLANNING
ACK'D
REPLIED
RECD 2 2 MAY 2008
M
M
M
FILE ACTION

Equipment and Adaptation Service **Barrack Street** **Office** **Hulme** **Manchester** **M15 4ER**	**Project:** Kashif Malik 69 Slade Grove Longsight Manchester M13 0SJ	Revisions: **REV SB - 21-02-2008**	Drawn By: **Sakib Begg**	Date: 26/11/07
			Scale: **1:50**	Paper Size: **A3**

MEAP
Manchester Equipment & Adaptations Partnership