ALL ELEVATIONS VIEWED FROM OUTSIDE.

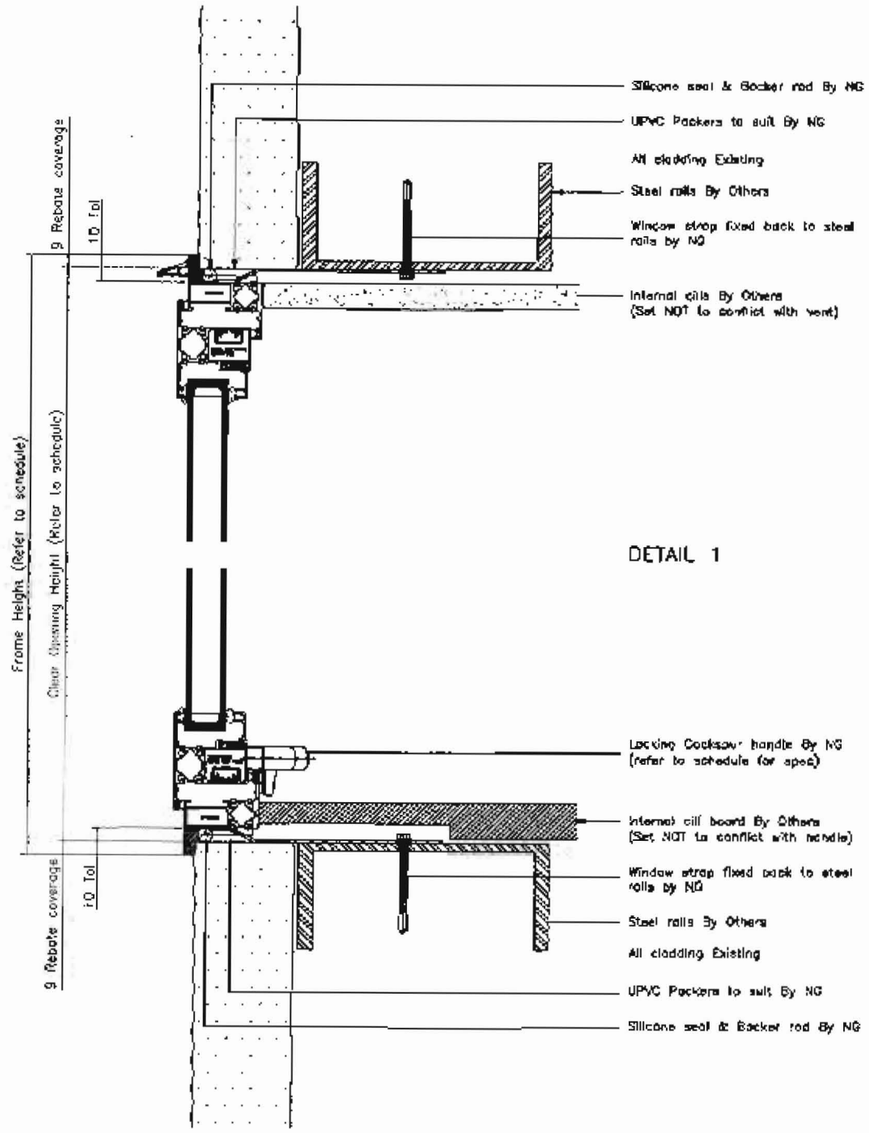

DETAIL 1

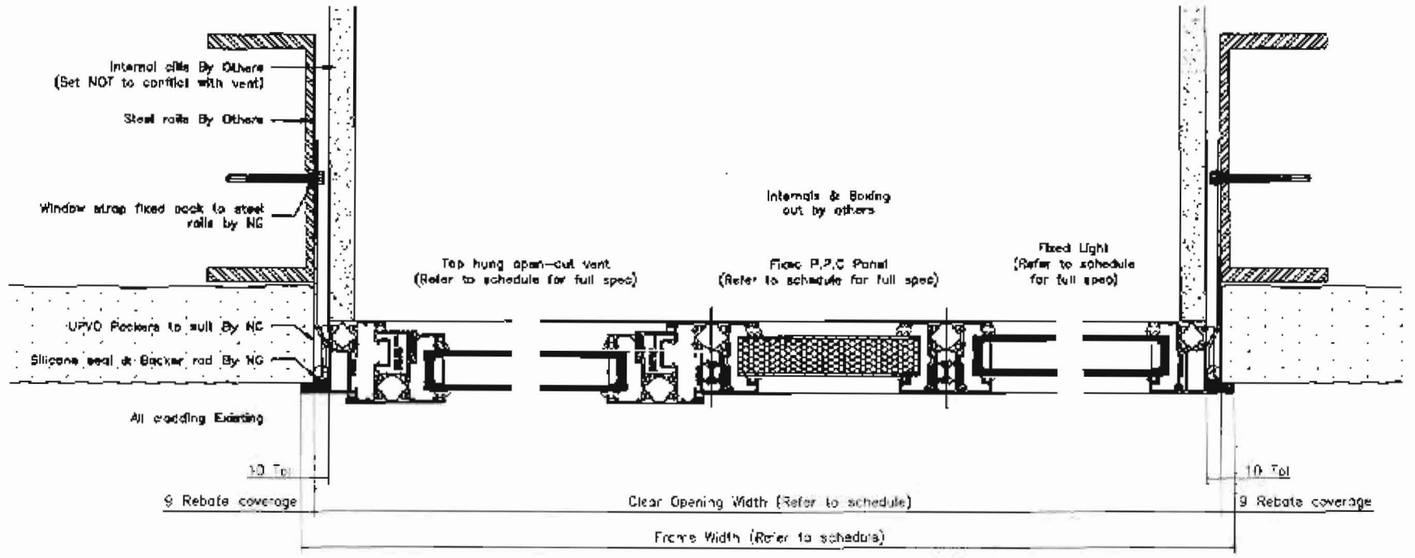

DETAIL 2

B		1. Drawings re-issued as CONSTRUCTION
A		1. Drawings re-issued for final comments/approval
		REVISION DESCRIPTION

NG | DEVELOPMENTS (Normanton) LTD

specialists in architectural aluminium systems

UNIT 24
NORMANTON BUSINESS PARK
RIPLEY DRIVE
NORMANTON
WAKEFIELD
WF6 1QT

JOB TITLE: Varley Street

CLIENT: Introbuild

DRAWING TITLE: Glazing Details

SCALE:	DRAWN BY:	DATE:
1:2 @A1	P.J	May.08

DRAWING No:	REV.
C1096-03	B

STATUS: CONSTRUCTION

This drawing is the property of NG Developments Ltd. It is a confidential document and must not be copied, used or its contents disclosed without prior written consent.

PLANNING
ACK'D
REPLIED
REC'D 31 JUL 2008

	INIT REC'D	DATE
M		
M		
M		
FOR ACTION		

DRAWING STATUS
- A. PROCEED WITH MANUFACTURE
- B. PROCEED SUBJECT TO COMMENTS
- C. REVISE AND RE-SUBMIT

SIGNED ..... DATE .....