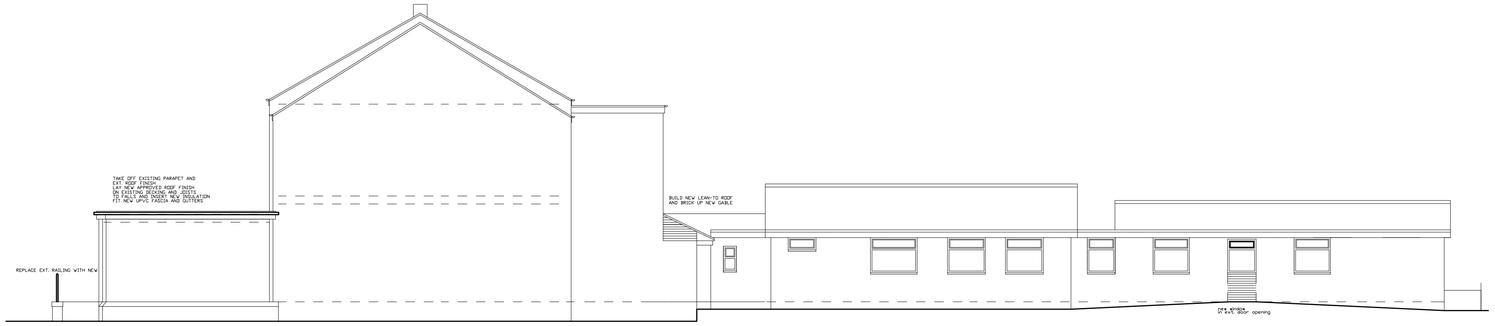

PROPOSED EAST ELEVATION



PROPOSED NORTH ELEVATION



EXISTING EAST ELEVATION



EXISTING NORTH ELEVATION

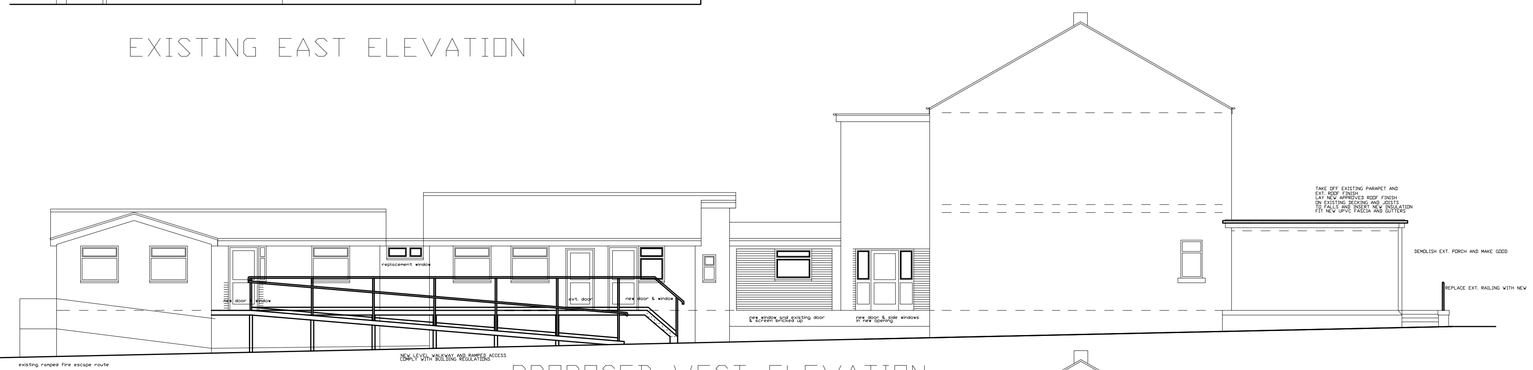

PROPOSED WEST ELEVATION



EXISTING WEST ELEVATION



EXISTING FRONT ELEVATION (SOUTH)



PROPOSED FRONT ELEVATION (SOUTH)

REV.	DATE	BY	REVISION

EXISTING AND PROPOSED ELEVATIONS FOR THE ERECTION OF EXTERNAL RAMPS, NEW EXTERNAL DOORS, ROOF AND INTERNAL ALTERATIONS
329 NORTH ROAD, CLAYTON

D.P.W Design
ARCHITECTS
183 WELLINGTON ROAD NORTH
STOCKPORT
GREATER MANCHESTER
SK4 2PB
TEL/FAX 0161 442 4044

DRAWN BY	CHECKED BY
P.W	P.W
DATE	SCALE
09/05/11	1:100
DRAWING No.	
9253	03