

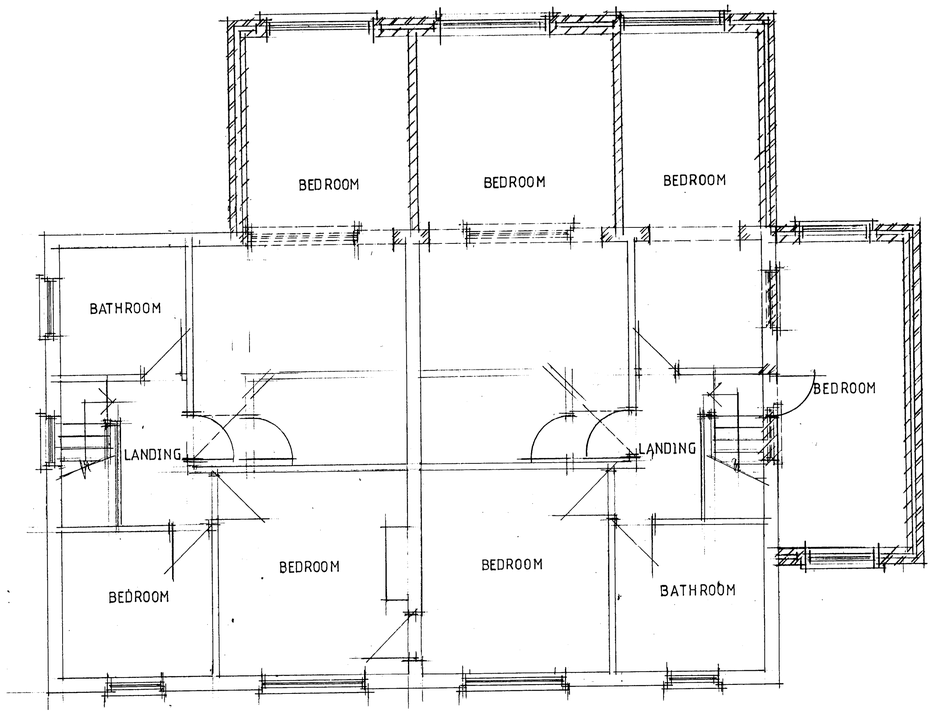



FIRST FLOOR PLAN

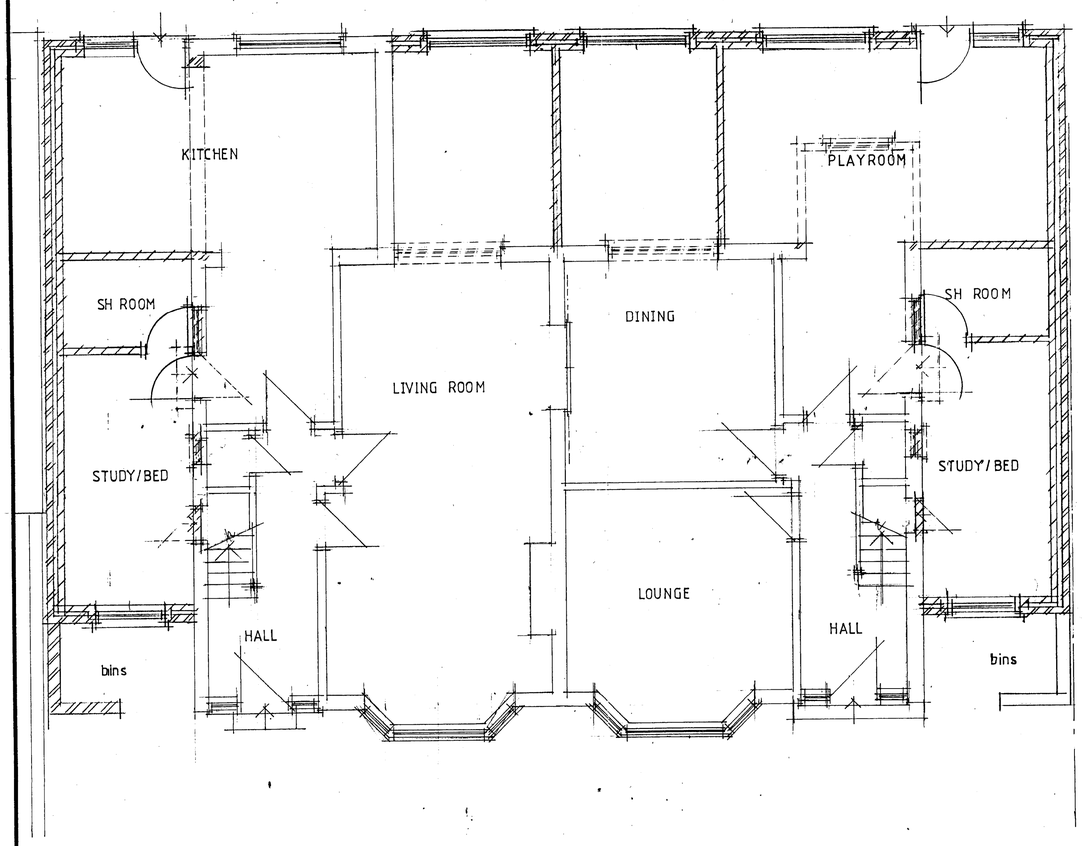


GROUND FLOOR PLAN

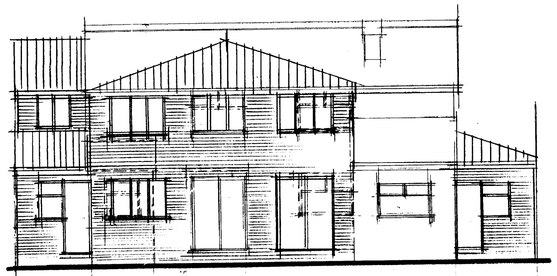


REAR ELEVATION

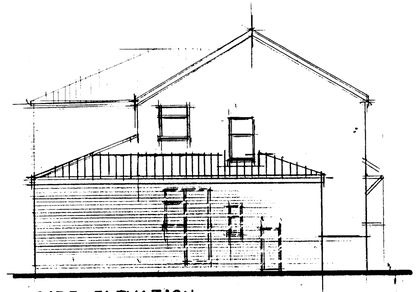

SIDE ELEVATION

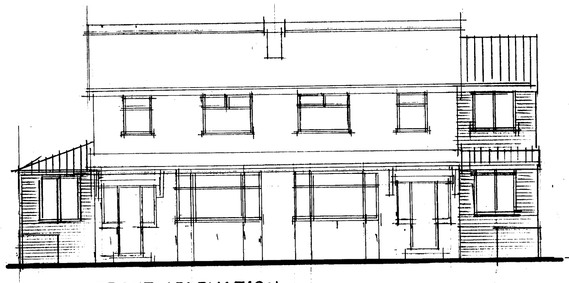

FRONT ELEVATION

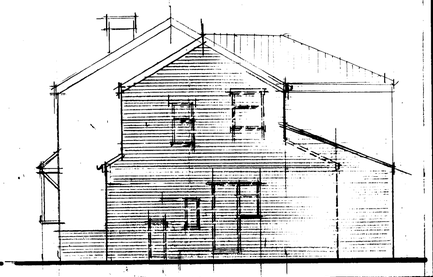

SIDE ELEVATION

PLANNING
ACK'D
REPLIED
RECD 26 MAR 2008
M
M
M
VALIDATION

This drawing is sole copyright and should not be copied or reproduced without prior consent.
Do not scale off this drawing.
All dimensions are to be checked on site.

NOTES:

REVISION

CLIENT
MR A H ZAFAR
10-12 SARK ROAD
CHORLTON M21 9NT

JOB TITLE
PROPOSED TWO STOREY SIDE & REAR EXTENSIONS

DRG. TITLE
GENERAL ARRANGEMENT DRAWING

HOLBOROW ORMESHER + Limited
architectural & interior design
Station House
Adams Hill
Knutsford
Cheshire WA16 6DN
telephone : 01565 652275
facsimile : 01565 750501

ISSUE	ORIGINAL	1	2	3	4	5	6	7
REVISION								
DATE								
DRAWN								
CHECKED								
APPROVED								

SCALE 1:50 1:100

DRAWING NUMBER 740/07/01

SIGMA 330