


Plot 4 - Type A
Front Elevation


Plot 3 - Type A

Plot 2 - Type A

Plot 1 - Type A

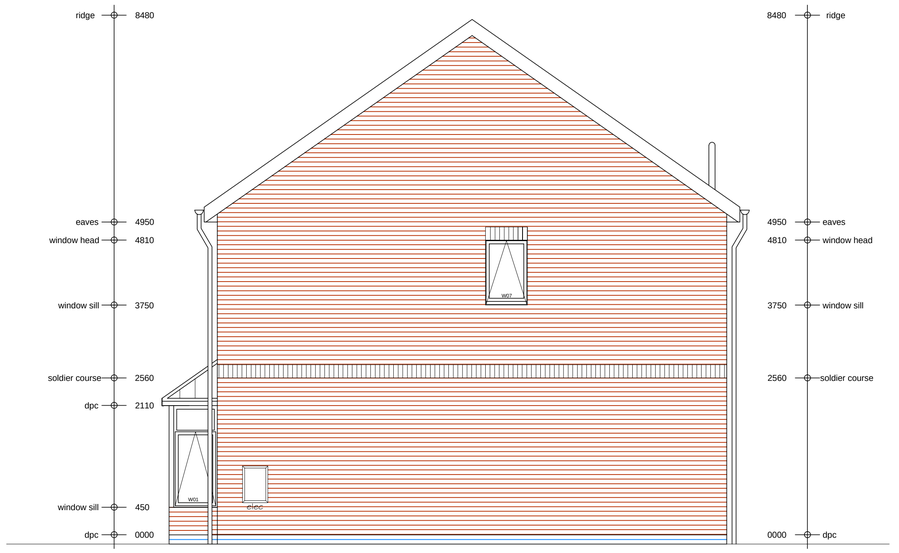

Plot 1 - Type A
Side Elevation

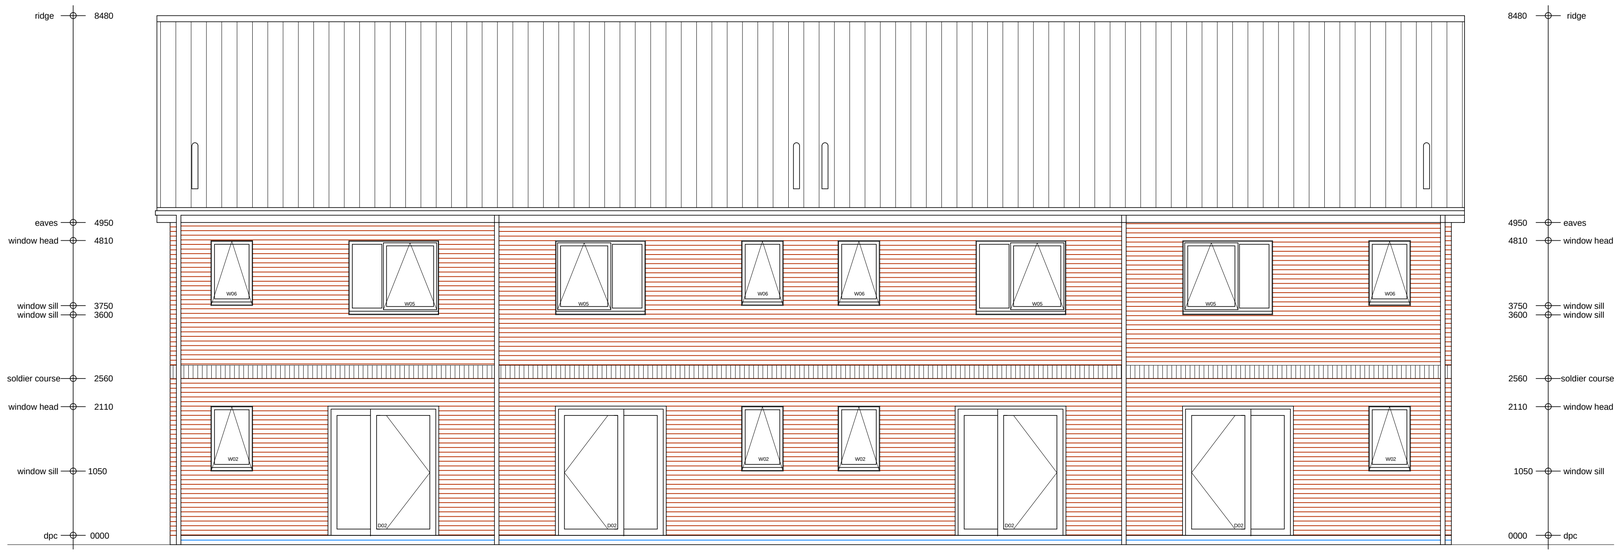


Plot 1 - Type A
Rear Elevation

Plot 2 - Type A

Plot 3 - Type A

Plot 4 - Type A

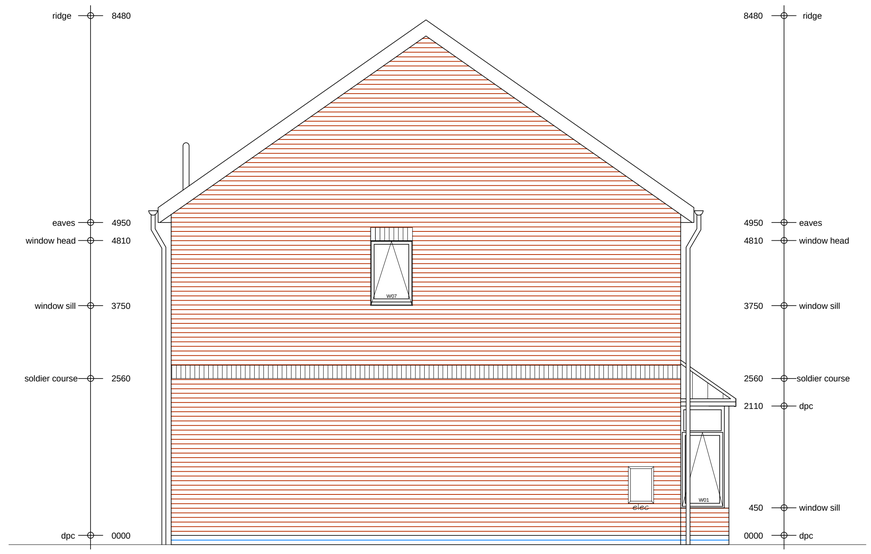

Plot 4 - Type A
Side Elevation

A Blue facing brick reduced down to DPC 13.05.13

The copyright of this drawing is held by Eden Building Design, and no reproduction is allowed without prior permission.

project
Residential Development at
Abbey Hey Lane, Manchester

status
Construction

date
03/04/13

scale
1:50 at A3

drawn by
ODB

title
Plots 1 - 4 Elevations, (Type A)

drawing no
13-121-W04-A

checked by
APS

BUILDING DESIGN
eden
Eden Building Design
Eden Barn Farm
Mag Lane
Lymm
Cheshire
WA13 0TF
Tel: 01925 748351
Email: info@edenbuildingdesign.co.uk
Web: www.edenbuildingdesign.co.uk