BLOCK PLAN 1:500

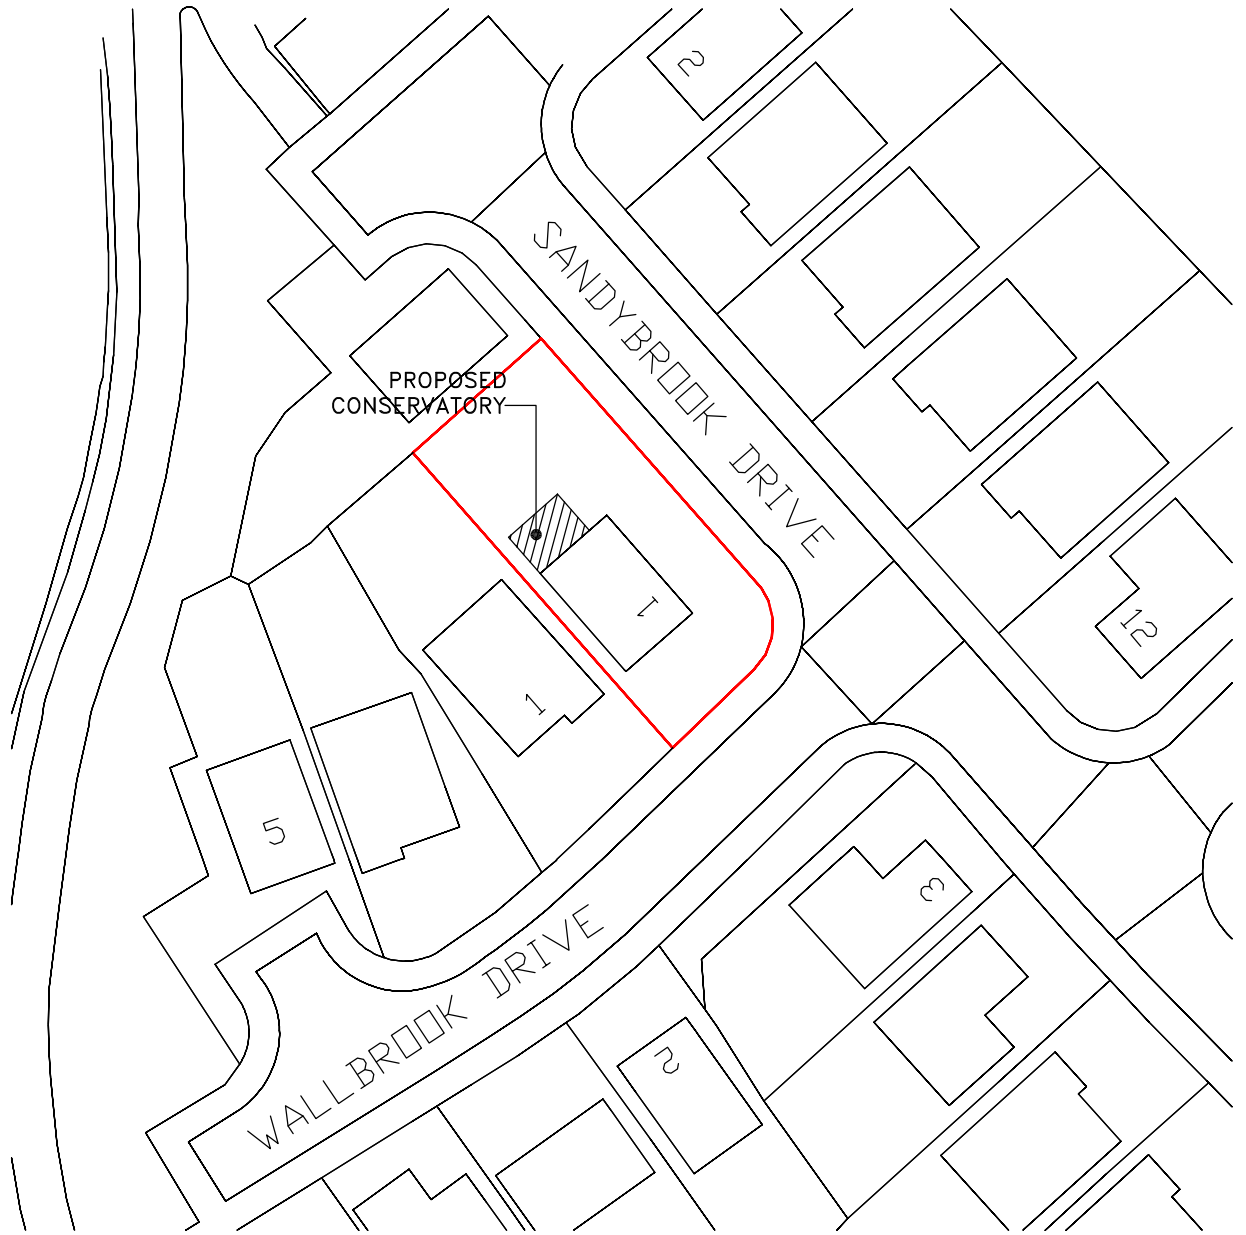

SITE LOCATION PLAN 1:1250

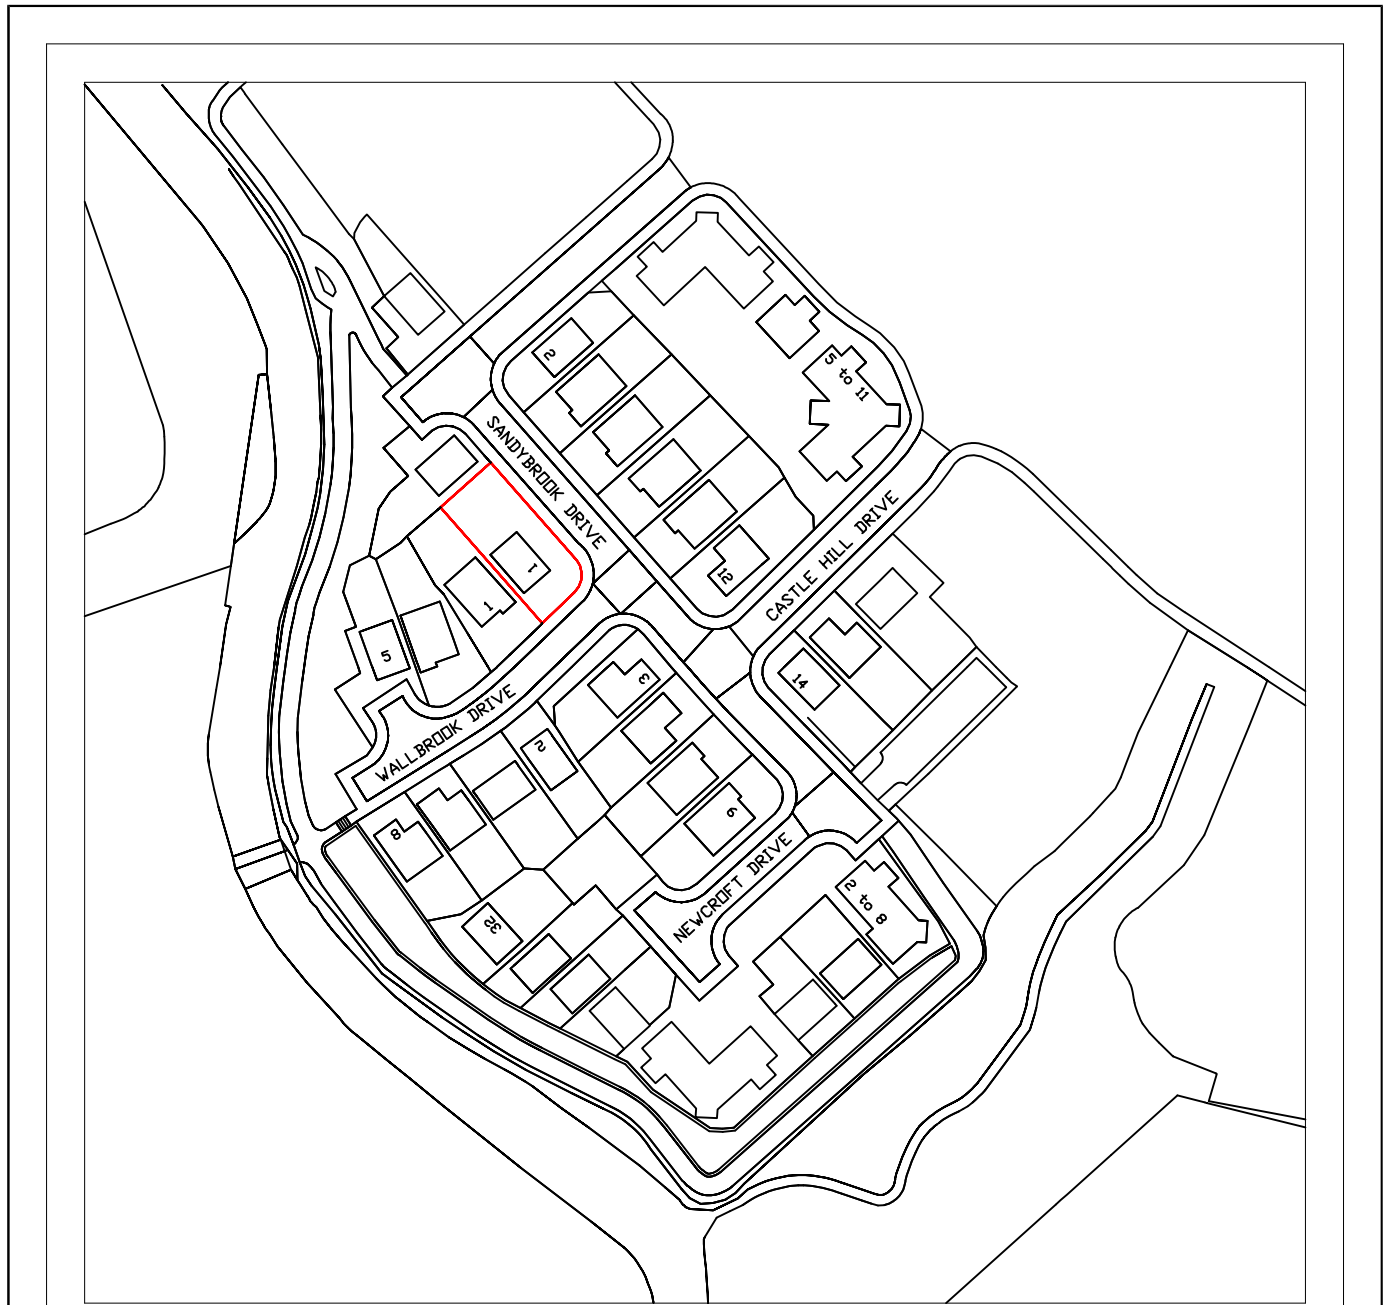

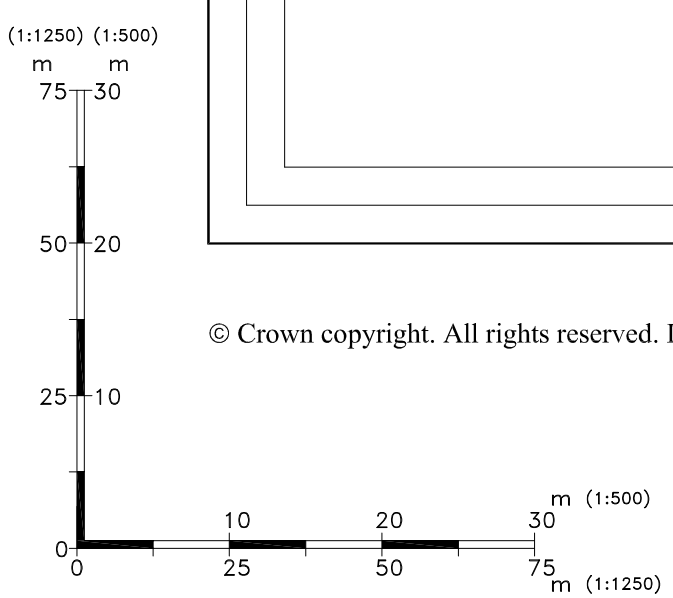

© Crown copyright. All rights reserved. Licence number 100042205

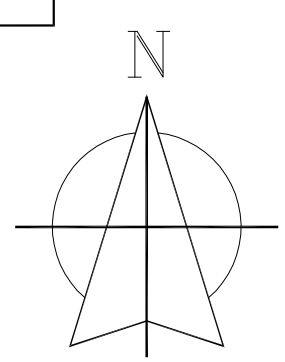

SITE PLANS

drawing no: 5054/03	pag ref no: NW0273AQ
title: SYED 1 SANDYBROOK DRIVE MANCHESTER M9 8NY	drawn: S. RIAZ
	scale: 1:1250 / 1:500

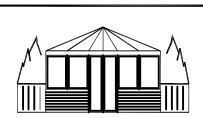

EVEREST CONSERVATORIES

UNIT 7
NORTH ORBITAL COMMERCIAL PARK,
NAPSBURY LANE,
ST ALBANS
AL1 1XB

date: 10/02/2012