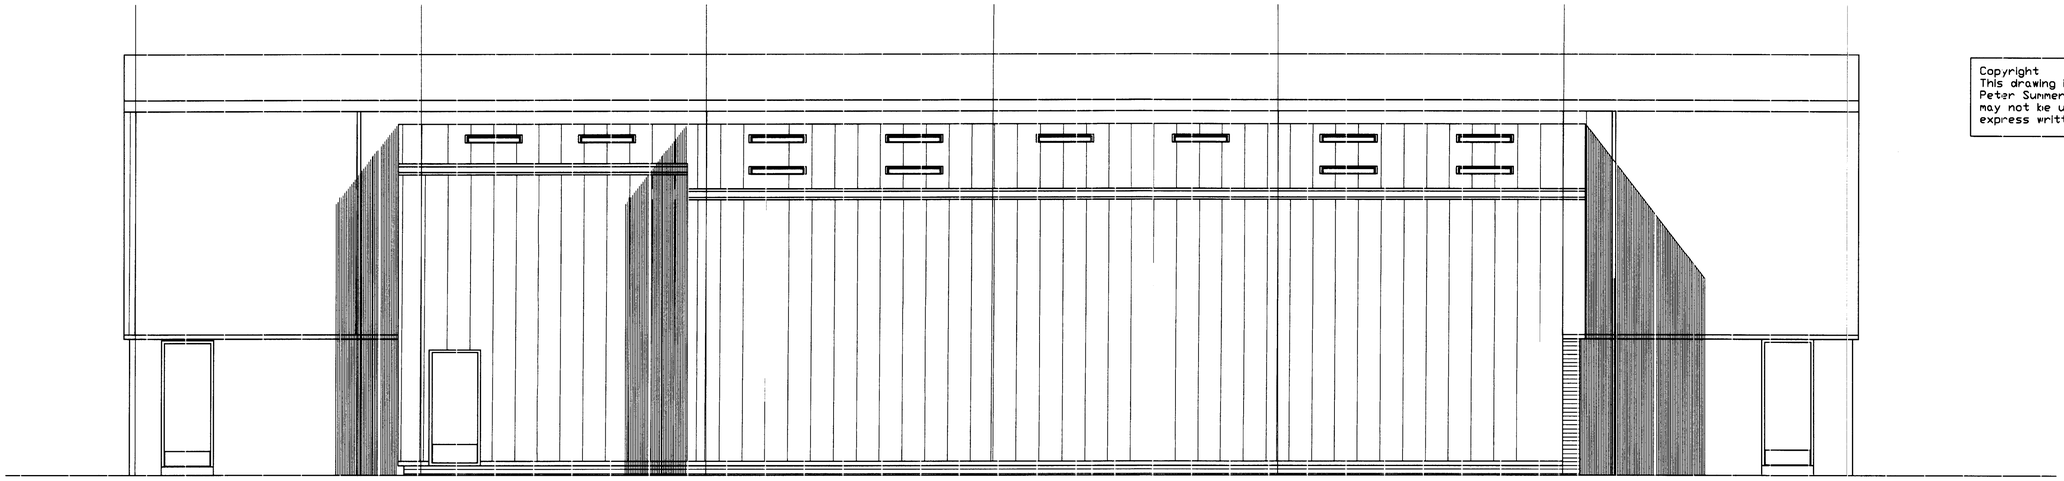



Fit 926 wide Steel Door set with panic lock at least F30S Quality.

Copyright
This drawing is the property of Peter Summersgill Architecture and may not be used or copied without express written consent.


SIDE ELEVATION

CHECK ALL DIMENSIONS ON SITE

Construct new extension with matching red/brown facing brickwork upto 2.5 metres to match exixting.
Above brick work fix gunmetal grey insulated composite microgroove Kingspan cladding or other approved to match existing.
Roof constructed with profiled gunmetal grey composite steel roof cladding by Kingspan.

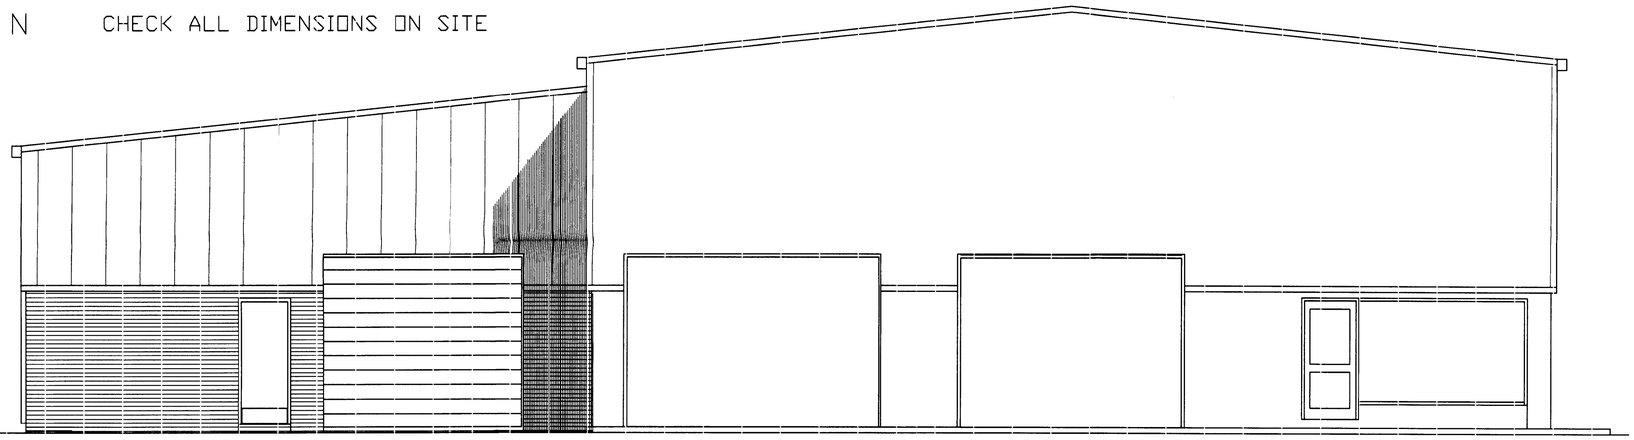

FRONT ELEVATION

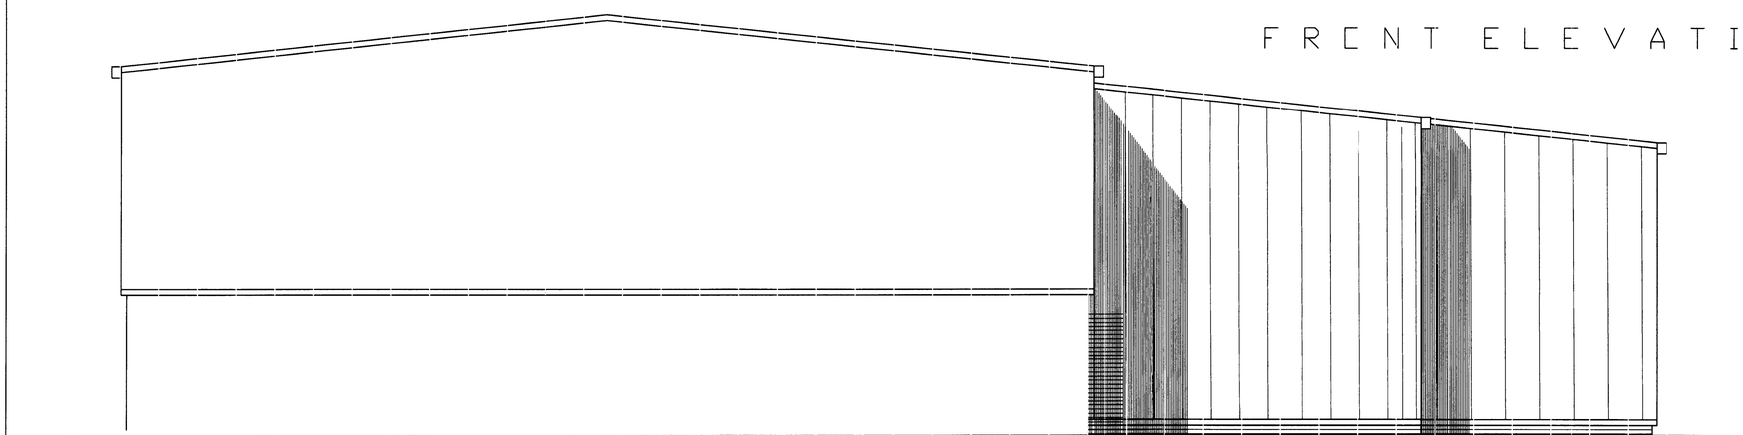

REAR ELEVATION

PLANNING
ACK'D
REPLIED
REC: 15 JUN 2009
DATE
M
M
M
FOR ACTION

Client: Hyde Road Tyres		
Project: Warehouse Extension	**Scale** 1:50@ A1	**Contract No.** 1824
Drawing: Elevations : As proposed	**Date** 05/07	**Drawing** 04
	Drawn F.S.	

PETER SUMMERSGILL MBIAT Architectural & Design Consultant Yorkshire
Unit 1 Globe Lane Broadway Dukinfield Cheshire SK16 4UJ
0161 343 1496 Fax 0161 343 1866 Mobile 0973 634 241