
Copyright: All rights reserved. This drawing or any portion of it may not be reproduced in any way without the consent of the Architect.
This drawing is to be read in conjunction with all relevant Architect's and other Consultants' drawings and specifications.
This drawing must not be scaled. Dimensions are in millimetres unless specified. All dimensions are to be verified by the Contractor on site. All discrepancies should be reported to the C.A. immediately upon discovery and prior to the commencement of the works.

Notes

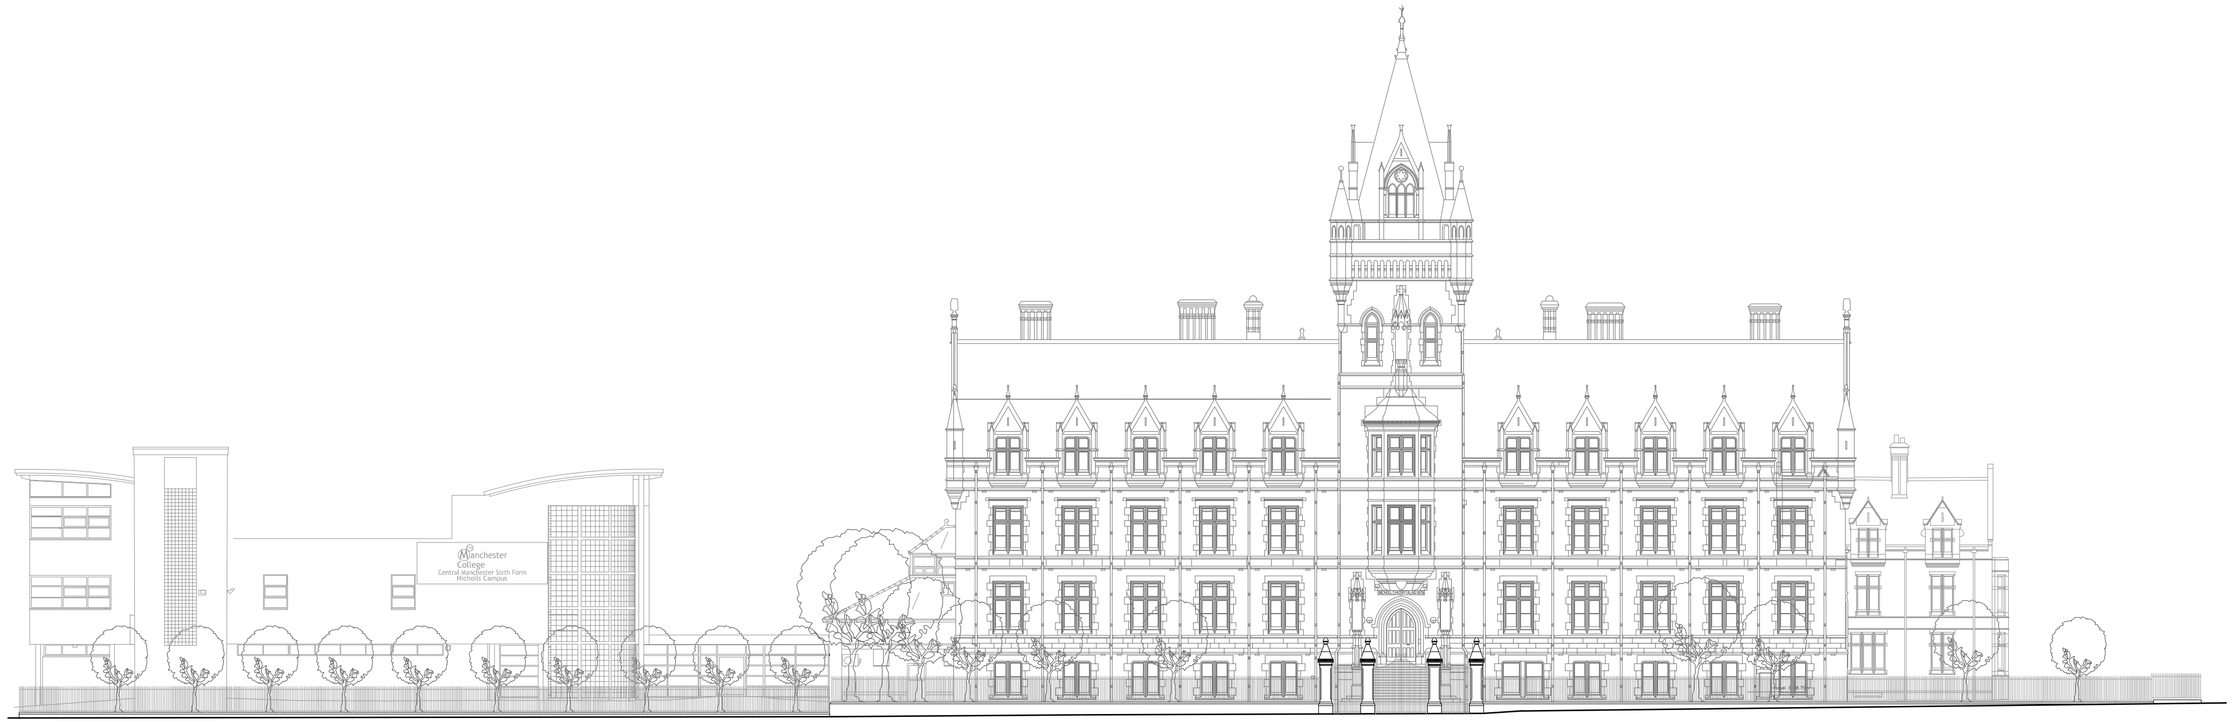

Nicholls Sixth Form | 1950s Building to be demolished | LRC | Nicholls House

Existing South Elevation (along Hyde Road)



Nicholls House | Nicholls Sixth Form 1950s Building to be demolished

Existing East Elevation (along Devonshire Street North)



1950s Building to be demolished | Nicholls Sixth Form | Nicholls House

Existing West Elevation (along Ford Street)



Nicholls House | LRC | 1950s Building to be demolished | Nicholls Sixth Form

Existing North Elevation

Rev	Date	Revision Note	By	Chk

walker simpson architects
33 Piccadilly
Manchester
M1 1LQ
t: 0161 228 7406
f: 0161 228 7046
e: wsa@walkersimpson.com

Project: The Manchester College - Nicholls Campus
New Reception and Refectory Block

Title: Existing Site Elevations

Drawn:	Checked:	Date:	Scale:
VC/SS	-	16.08.12	1:250 @ A1

Status:	Number:	Revision:
FOR PLANNING	WSA.0295.PLN.03	-