TYPICAL ONLY DRAWING NOT TO BE USED FOR CONSTRUCTION

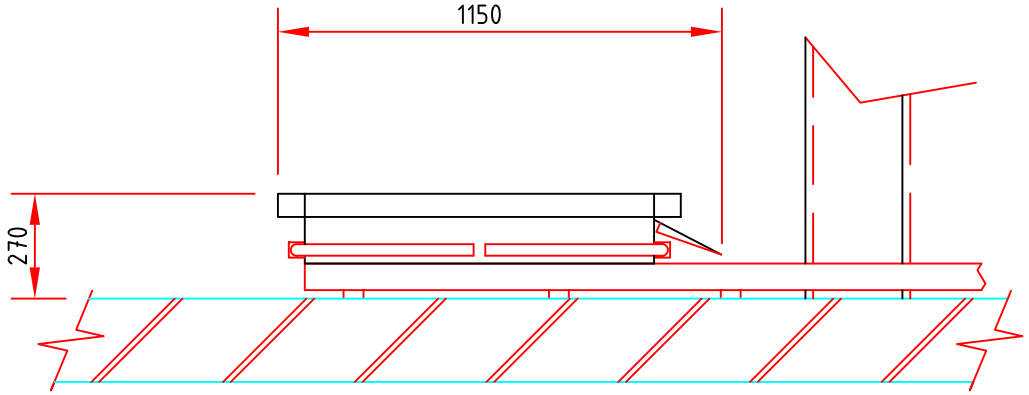

PLAN OF PLATFORM FOLDED UP

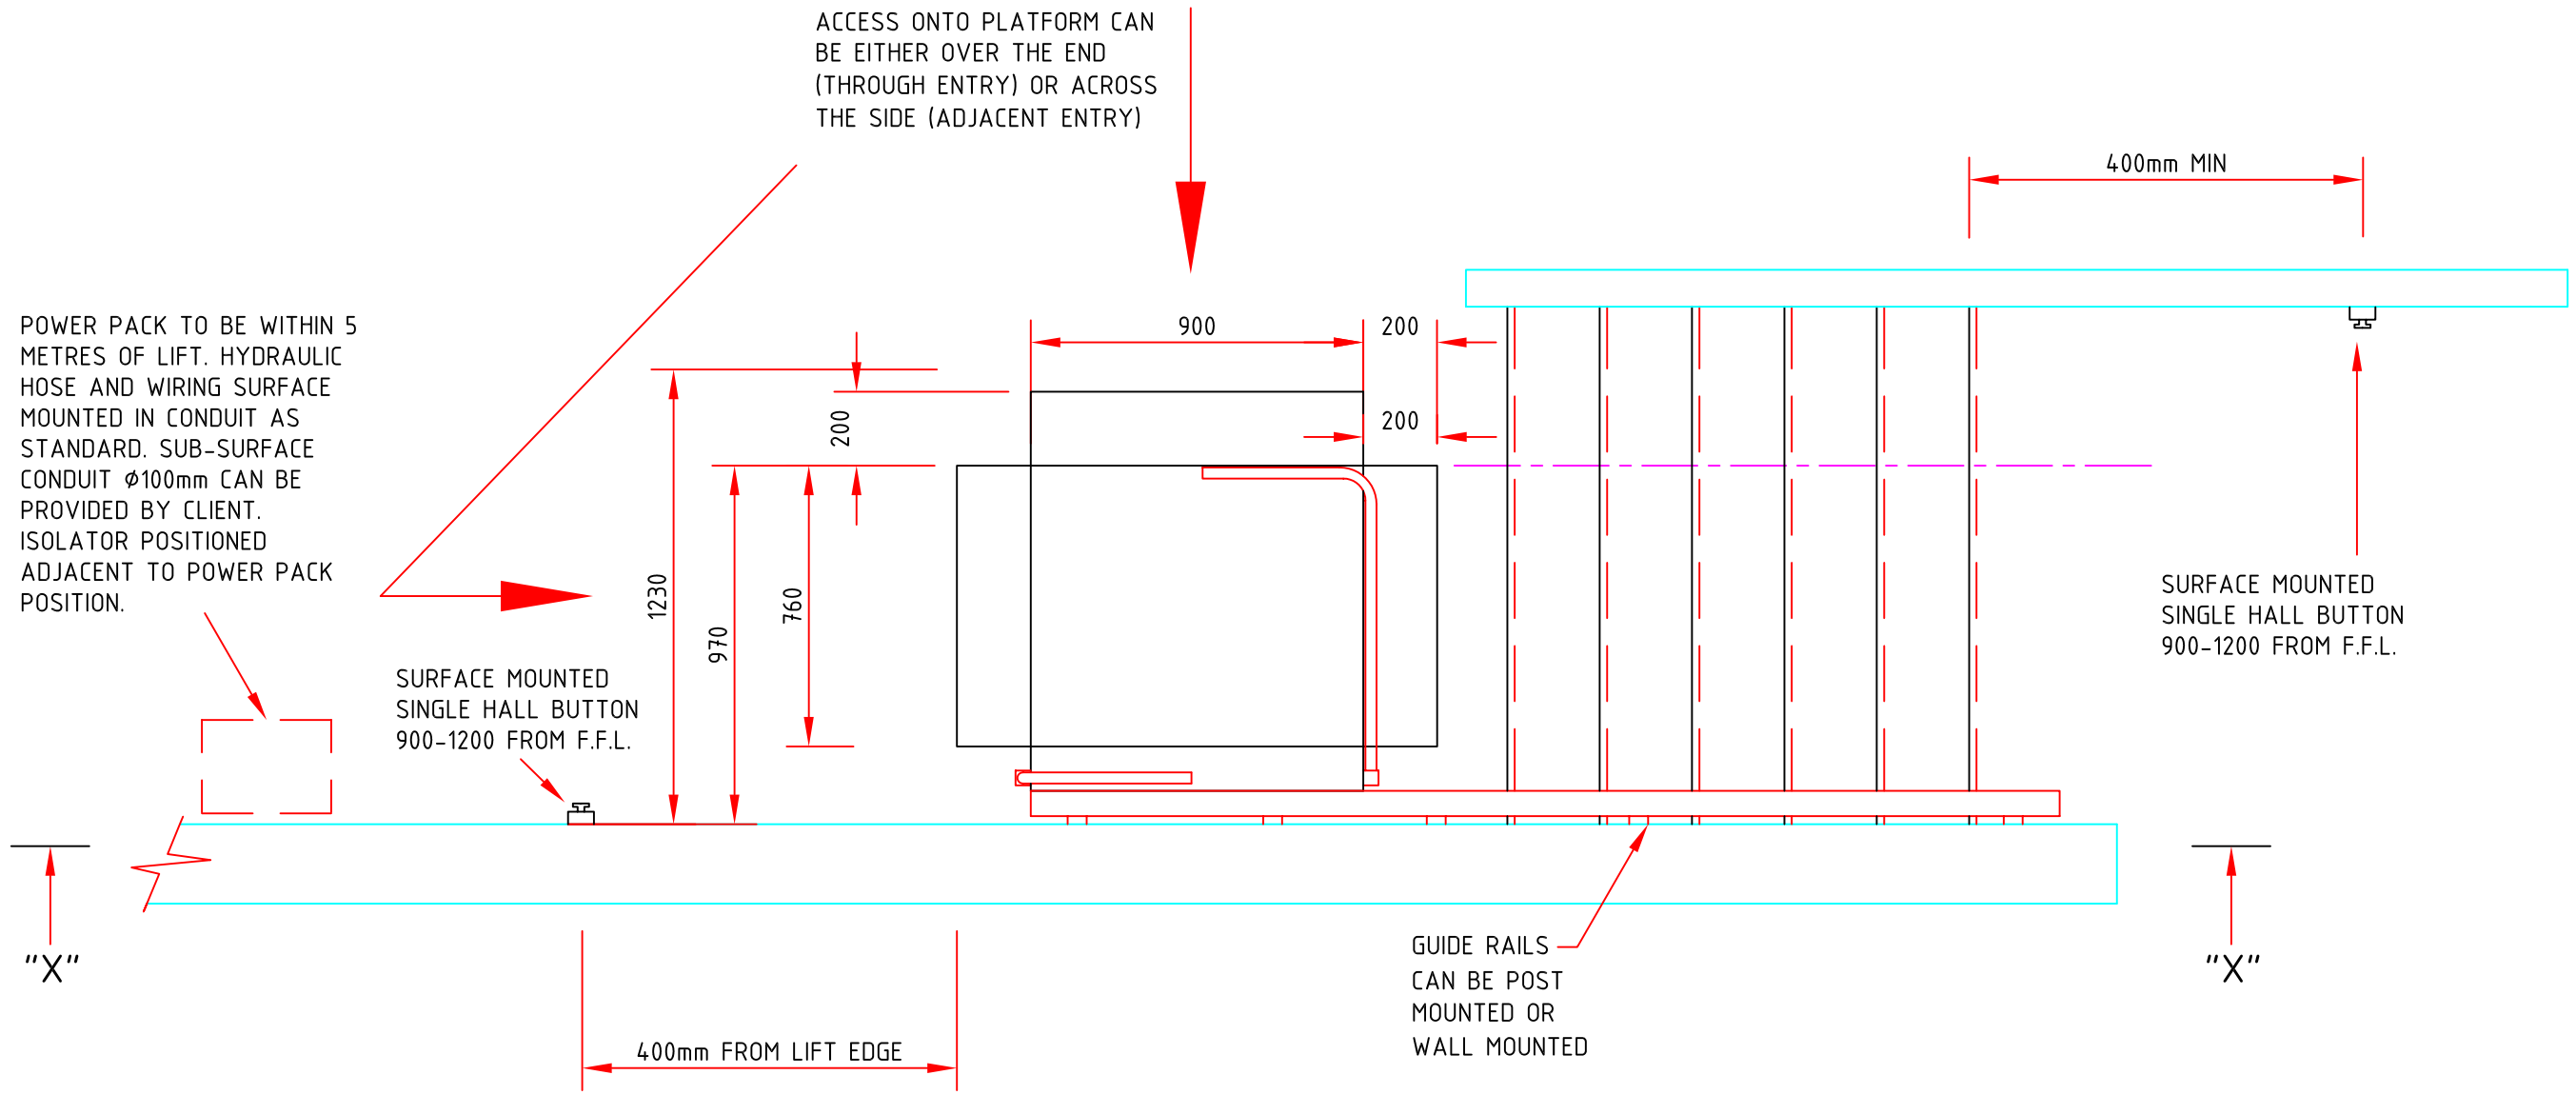

PLAN VIEW

INITIAL	DATE	ISSUE	MODIFICATION	CHECKED	DATE

COMPANION PREMIER STANDARD STAIRLIFT
ADJACENT ENTRY OR THROUGH ENTRY

MOVEMENT MANAGEMENT IS AN ISO 9000 APPROVED COMPANY

movement MANAGEMENT

DO NOT SCALE FROM DRAWING

ALL DIMENSIONS IN MILLIMETRES

DRAWN BY	DATE	CHECKED BY	DATE
GARY ALLEN			
SHEET 2 OF 2		SCALE 1:20	

DRAWING NUMBER

GA12HPA

MOVEMENT MANAGEMENT LEICESTER (0116) 225 2100 email: sales@moveman.co.uk Web site: www.moveman.co.uk