Existing
Car Wash
Unit 1

Existing
First Floor
Plantroom

Existing
Car Wash
Unit 2

PLANNING AND
BUILDING CONTROL
01 NOV 2011

Mohammed Khan
BSc (Hons) MNAEA
Building Surveyor & Property Consultant
22 Buttermere Road, Gatley, Cheadle, SK8 4RH
Tel: 0161 428 8652 Mobile: 07890 269580


Project Name:
Proposed Conversion of Commercial Unit & Use Class Change

Project Address:
691- 697 Stockport Road
Longsight,
Manchester, M12 4QN


Project Ref:	21.10.01
Date:	21.10.11
Scale:	1:50
Paper Size:	A3

Sheet: 01

Rev:

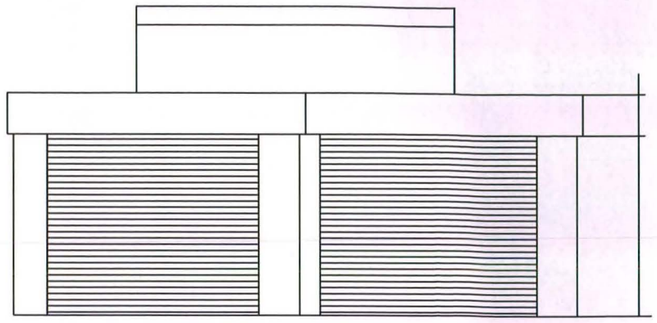


North Front Elevation

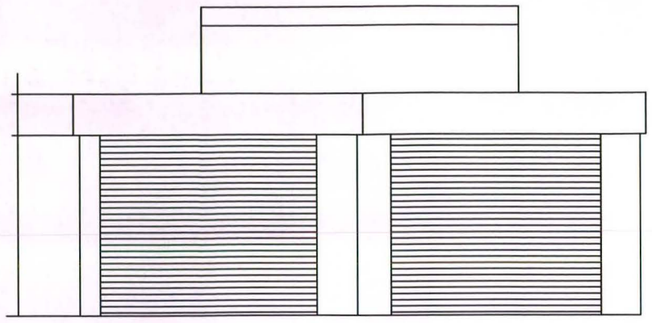


South Rear Elevation

PLANNING AND
BUILDING CONTROL
01 NOV 2011

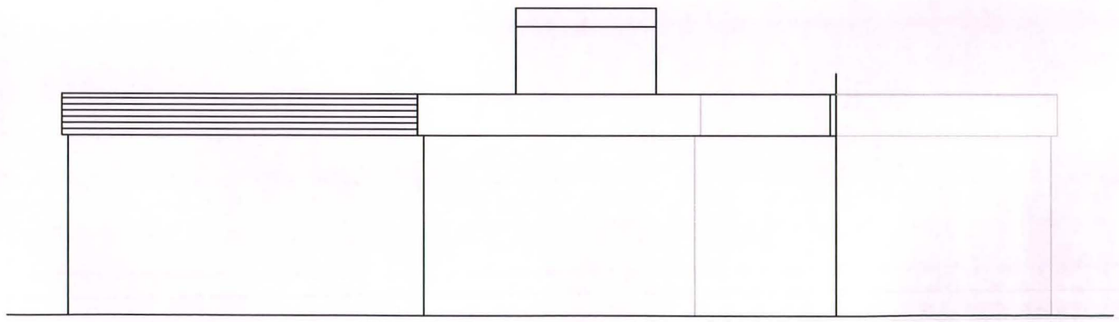

West Flank Elevation

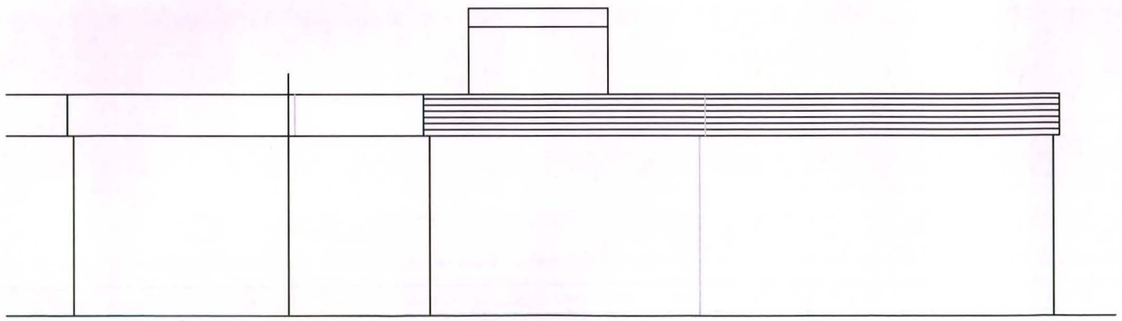

East Flank Elevation

Mohammed Khan
BSc (Hons) MNAEA
Building Surveyor & Property Consultant
22 Buttermere Road, Gatley, Cheadle, SK8 4RH
Tel: 0161 428 8652 Mobile: 07890 269580


Project Name:
Proposed Conversion of Commercial Unit & Use Class Change

Project Address:
691- 697 Stockport Road
Longsight,
Manchester, M12 4QN

Project Ref:	21.10.01
Date:	21.10.11
Scale:	1:100
Paper Size:	A3

Sheet: 03

Rev:

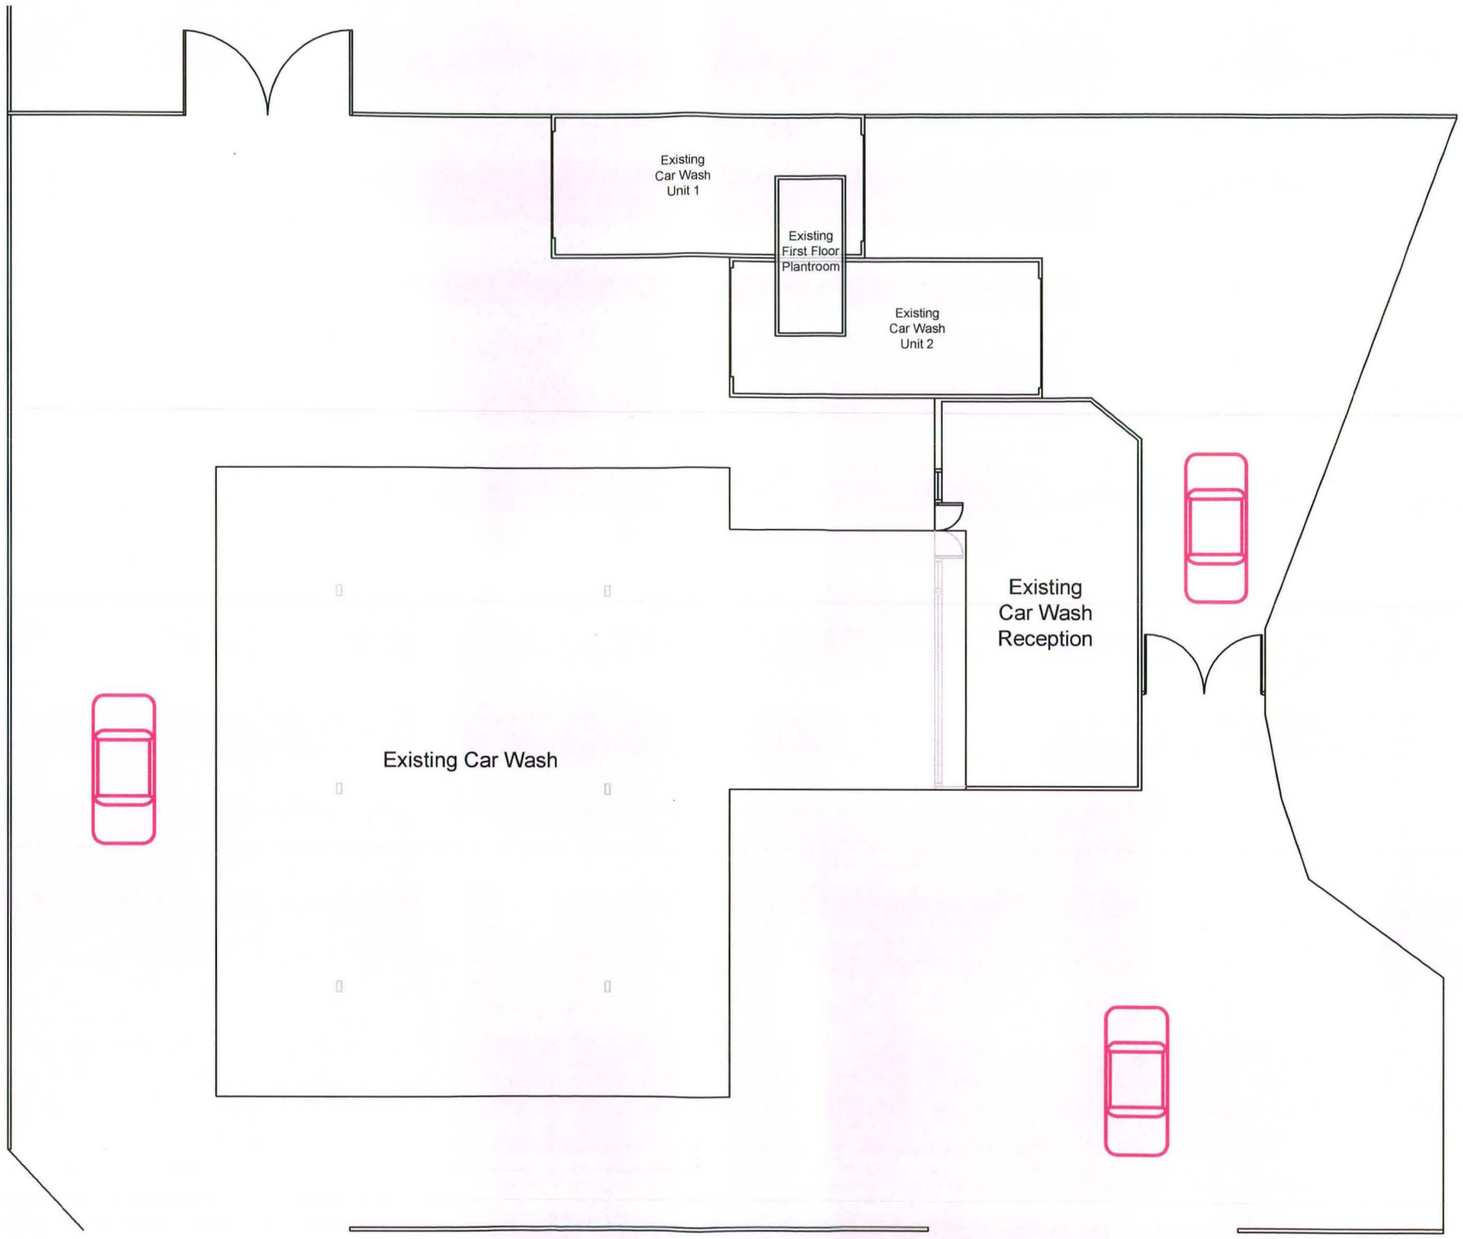

PLANNING AND
BUILDING CONTROL
01 NOV 2011

Mohammed Khan
BSc (Hons) MNAEA
Building Surveyor & Property Consultant
22 Buttermere Road, Gatley, Cheadle, SK8 4RH
Tel: 0161 428 8652 Mobile: 07890 269580

Project Name:
Proposed Conversion of Commercial Unit & Use Class Change

Project Address:
691- 697 Stockport Road
Longsight,
Manchester, M12 4QN

Project Ref:	21.10.01
Date:	21.10.11
Scale:	1:200
Paper Size:	A3

Sheet: 05

Rev: