
NO DIMENSIONS TO BE SCALED FROM THIS DRAWING

This drawing is issued for the sole and exclusive use of the named recipient. Distribution to any third party is on the strict understanding that no liability is accepted by Pick Everard for any discrepancies, errors or omissions that may be present, and no guarantee is offered as to the accuracy of information shown

CDM - RESIDUAL RISKS
The following are considered to be significant risks relevant to this drawing, which could not be fully mitigated or removed through design. Further possible control measures have been identified within the Design Risk Assessments which may help to mitigate these and other identified risks further during the construction / maintenance process.

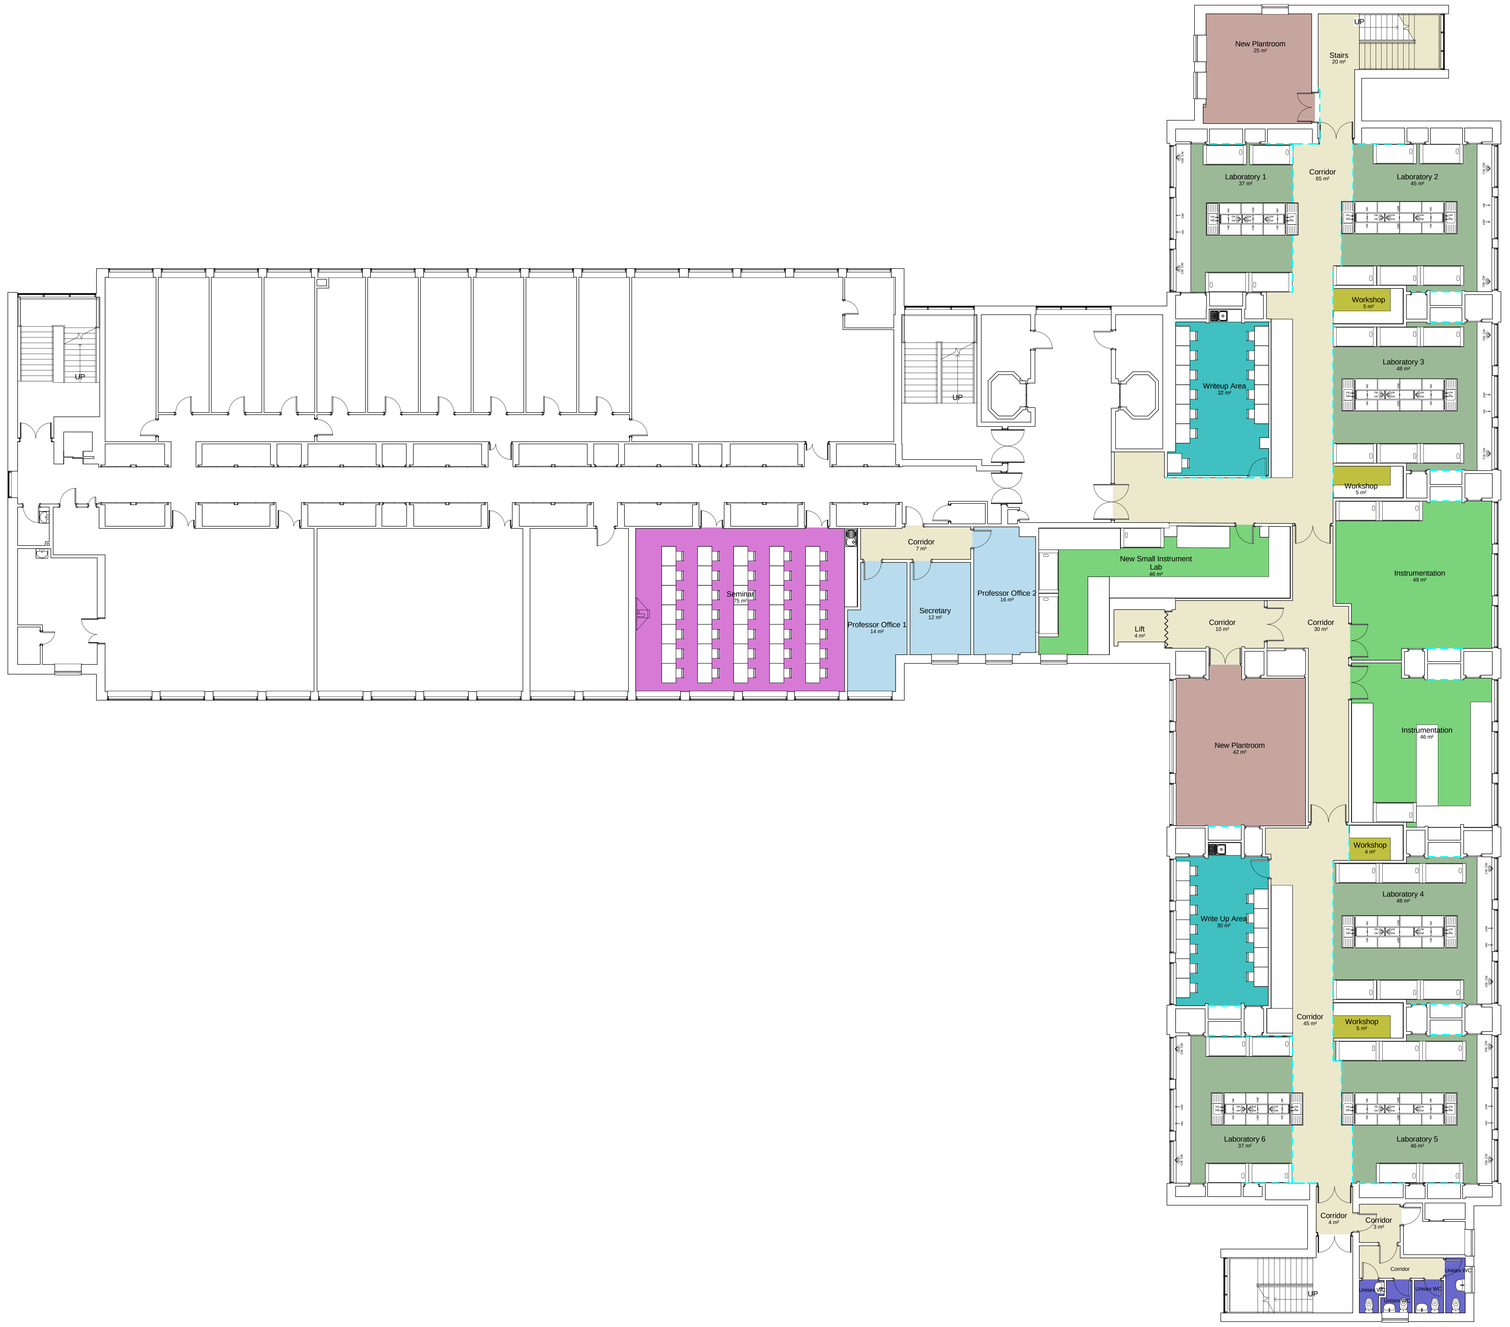

1 / A/102 4th Floor - Proposed Layout
1 : 100

B	Drawing status revised to Planning	10.01.12	CW	CW
A	First issue	06.01.12	CW	CW
Revisions		Date	Drawn	Chkd

Client

UNIVERSITY OF MANCHESTER

Architects
Consulting Engineers
Project Managers
Surveyors

PICK EVERARD

Halford House
Charles Street
Leicester
LE1 1HA
Phone 0116 223 4400
Fax 0116 223 4411/2/2/33
consultants@pickeverard.co.uk
www.pickeverard.co.uk

Project

CHEMISTRY BUILDING
4TH Floor Synthetic Chemistry Lab Refurbishment

Drawing Title	Status
PROPOSED 4TH FLOOR PLAN	PLANNING
	Scale - unless otherwise stated: 1 : 100 at A0
	Drawing Number: **110761/A/102** Rev: **B**