

COURT YARD FRONT ELEVATION 1 1:200

Typical Side Elevation 1:200

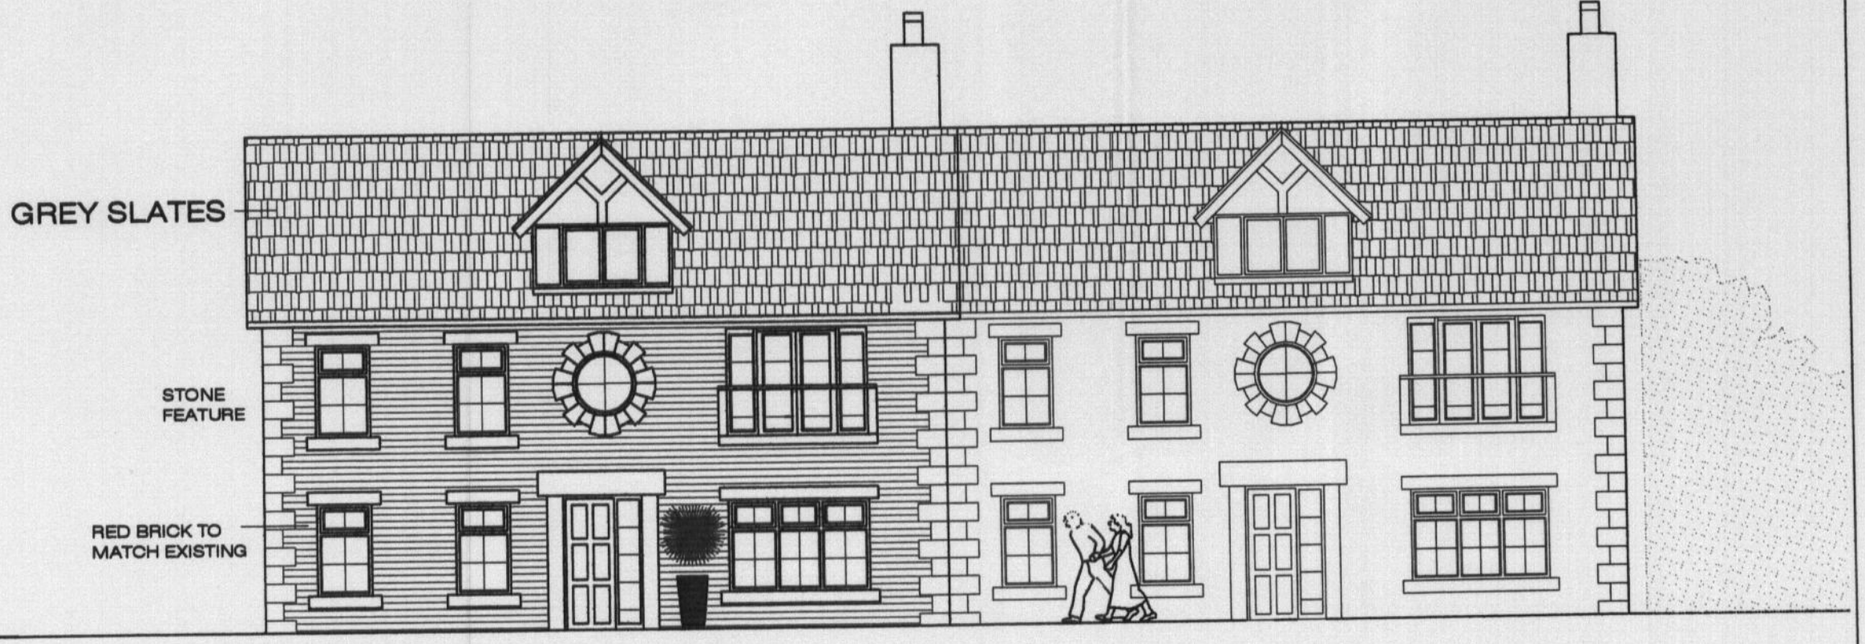

COURTYARD ELEVATION 2 I:100

DR N.GEDAL
BA Hons Dip ARCH MPhil PHd RIBA

ARCHITECT

TEL. & FAX. 0161 419 9757
Mobile 07798 618672

PLANNING
ACK'D
REPLIED
RECD - 4 APR 2008
INIT RECD DATE
M
M
M
FOR ACTION

No	Description	Date

Revisions

Title
40 Trenoheard Drive
Moss Nook
Manchester

Drawing
Proposed Elevation

Drawing no.
TD 03

Date- Project number
SEPT 07

Scale
1:100 / 1:200