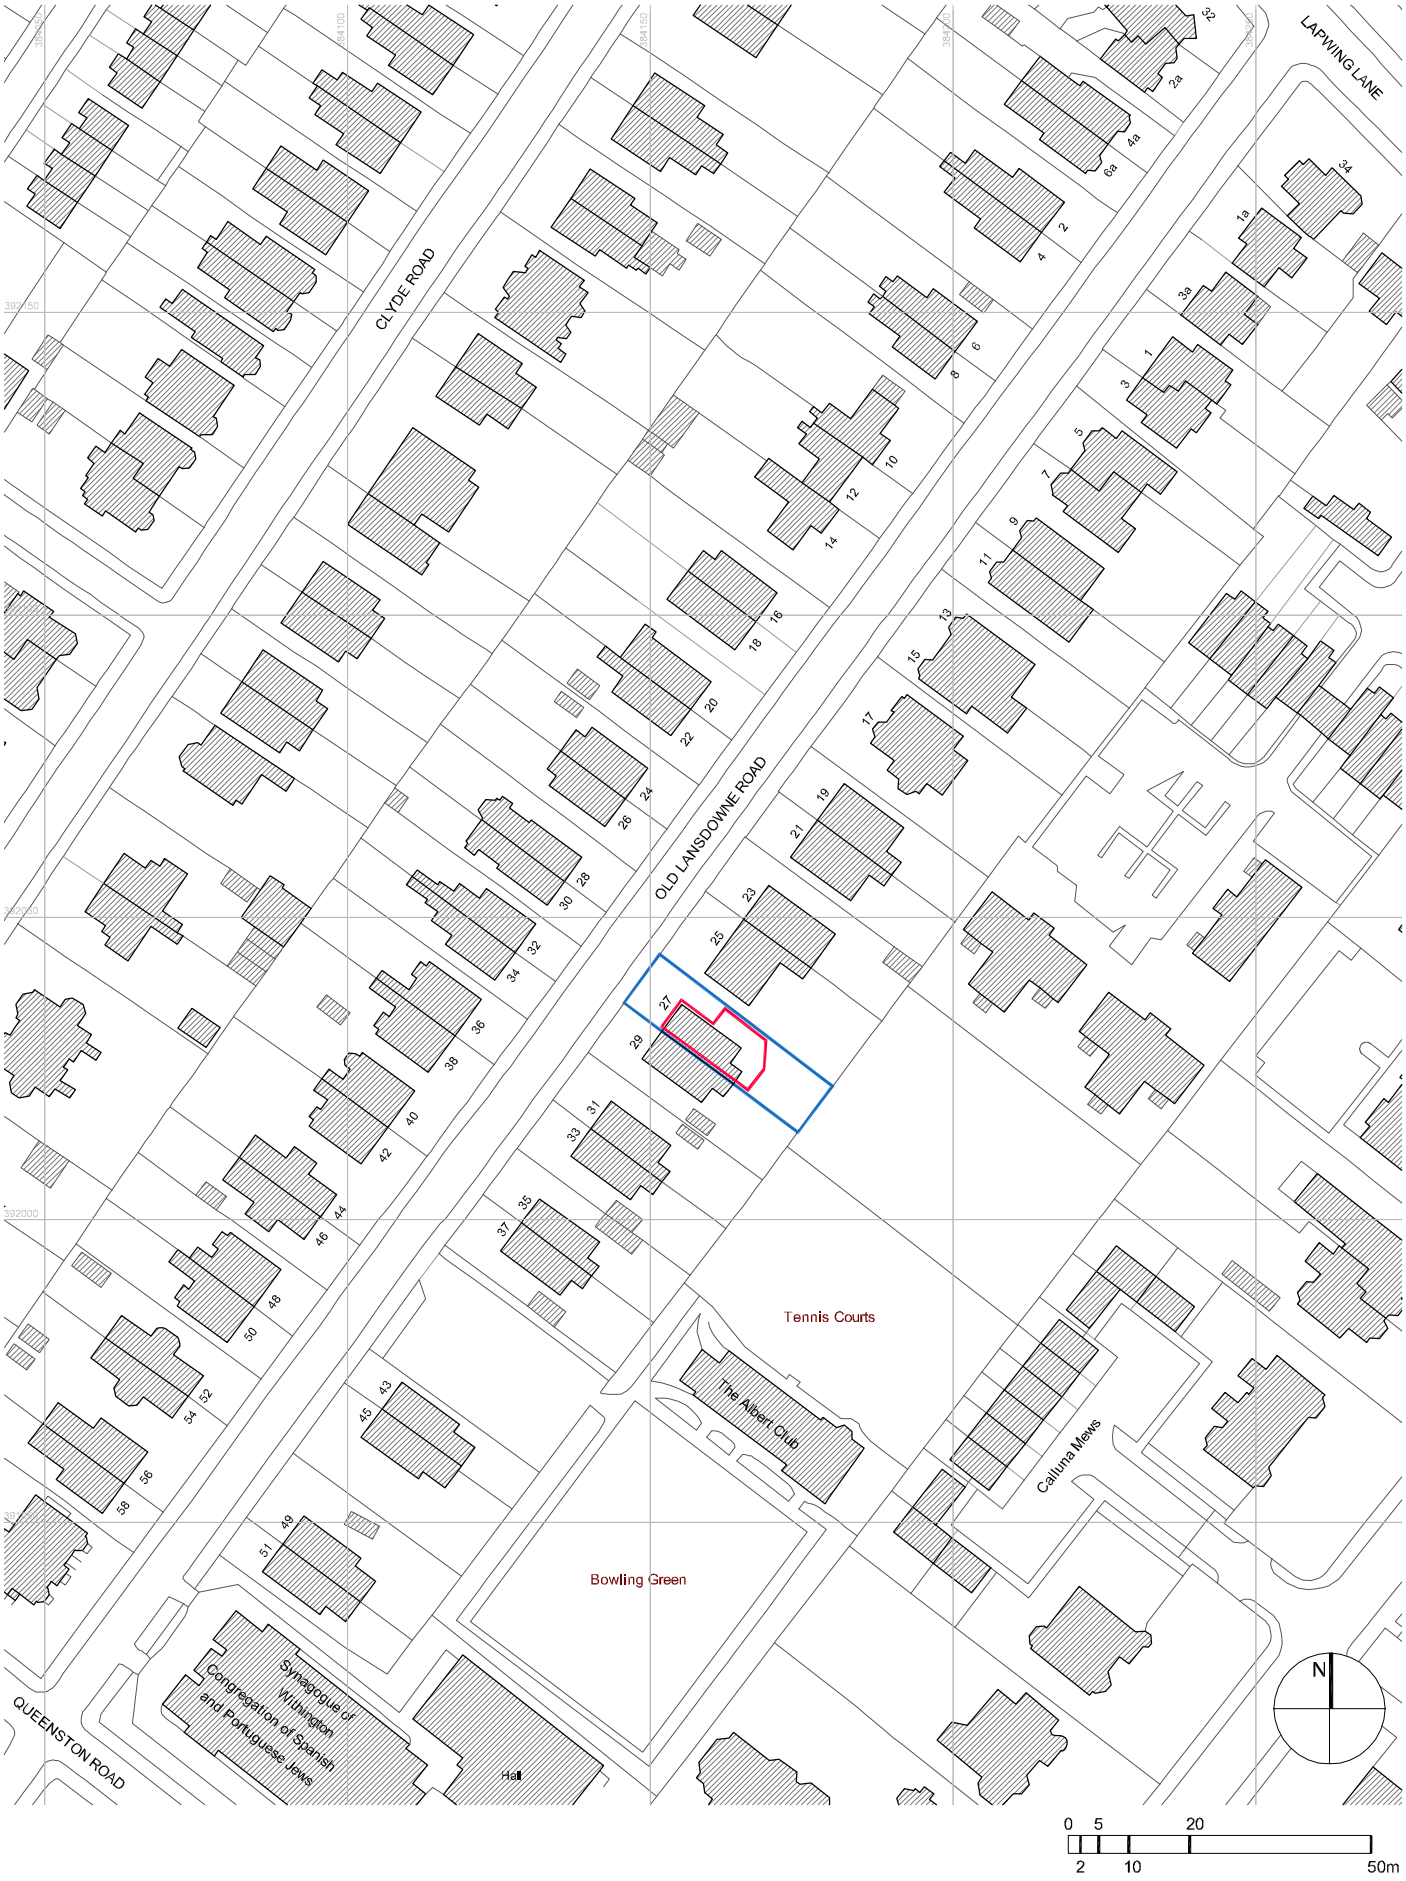

MR AND MRS ANDREW AND KATHERINE BEVERLEY
27 OLD LANSDOWNE ROAD, WEST DIDSBURY, MANCHESTER - M20 2PA

ALTERATIONS AND EXTENSION TO VICTORIAN HOUSE

LOCATION PLAN

Scale: 1:1250 @ A4
Date: 2013.08.11
Drawing Ref: PL.01 Rev: -
Status: PLANNING