


LOCATION PLAN

1:250

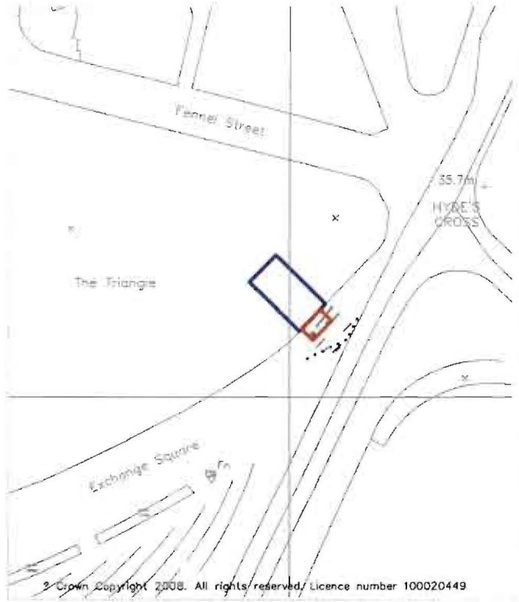

VIEW FROM EXCHANGE SQUARE - RHS




VIEW FROM EXCHANGE SQUARE - FRONT



VIEW FROM EXCHANGE SQUARE - LHS



VIEW OF EXISTING CHAIRS, TABLES & BARRIERS

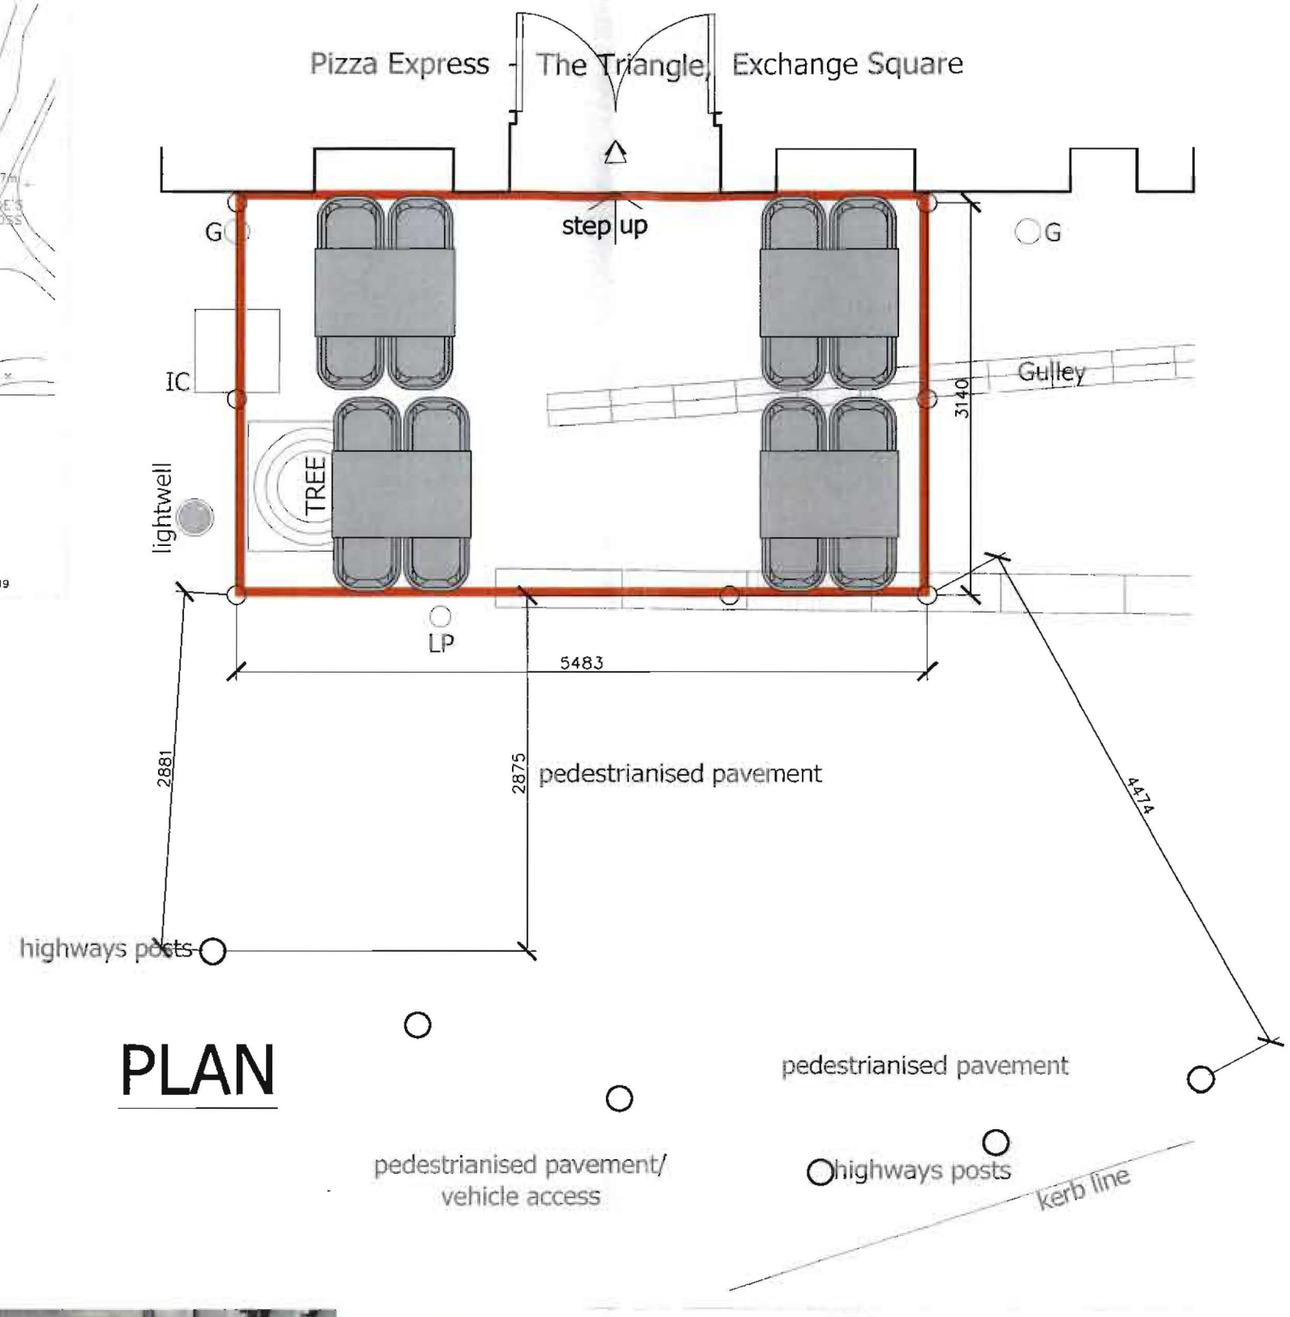

PLAN

KEY

EXISTING DEMISE.	PROPOSED DEMISE.
EXISTING BARRIER.	PROPOSED BARRIER.
EXISTING CHAIRS: 450x450mm	PROPOSED CHAIRS: 450x450mm
EXISTING TABLES: 1100x700mm	PROPOSED TABLES: 700x700mm

NOTES:

ALL FIGURED DIMENSIONS MUST BE CHECKED ON SITE PRIOR TO MANUFACTURE OF FITTINGS, ORDERING OF MATERIALS AND EQUIPMENT AND COMMENCING ON SITE.

ANY CONFLICTING INFORMATION FOUND ON THE DRAWING MUST BE REPORTED FOR CLARIFICATION.

ALL MATERIALS AND WORKMANSHIP TO BE IN ACCORDANCE WITH RELEVANT AND CURRENT BRITISH STANDARDS AND CODES OF PRACTICE.

REVISIONS:

REVISION A - 14.4.08
4No TABLES, 15No CHAIRS & 5No BARRIERS NOW SHOWN. DEMISE AREA NOW AMENDED - AS PER COMMENTS S.M. 11.4.08

PLANNING
ACKD
REPLIED
RECD 17 APR 2008
01 ACTION

Brewery Barn,
31 Lower Street,
Stansted,
Essex. CM24 8LN

Tel: 01279 815651
Fax: 01279 815601

Ampersand Associates Limited
Retail Design, Planning and Project Management Services

Email: info@ampersand-associates.com
Web site: www.ampersand-associates.com

CONTRACT

PIZZA EXPRESS
The Triangle, Exchange Square
MANCHESTER
Lancashire
M4 3TR

DRAWING

Pavement Licence Plan

SCALE: 1:50 @ A3
DATE: 22.01.08
DRAWN: nml / CAD LT2006

DRAWING No: 5472_01
REV: A