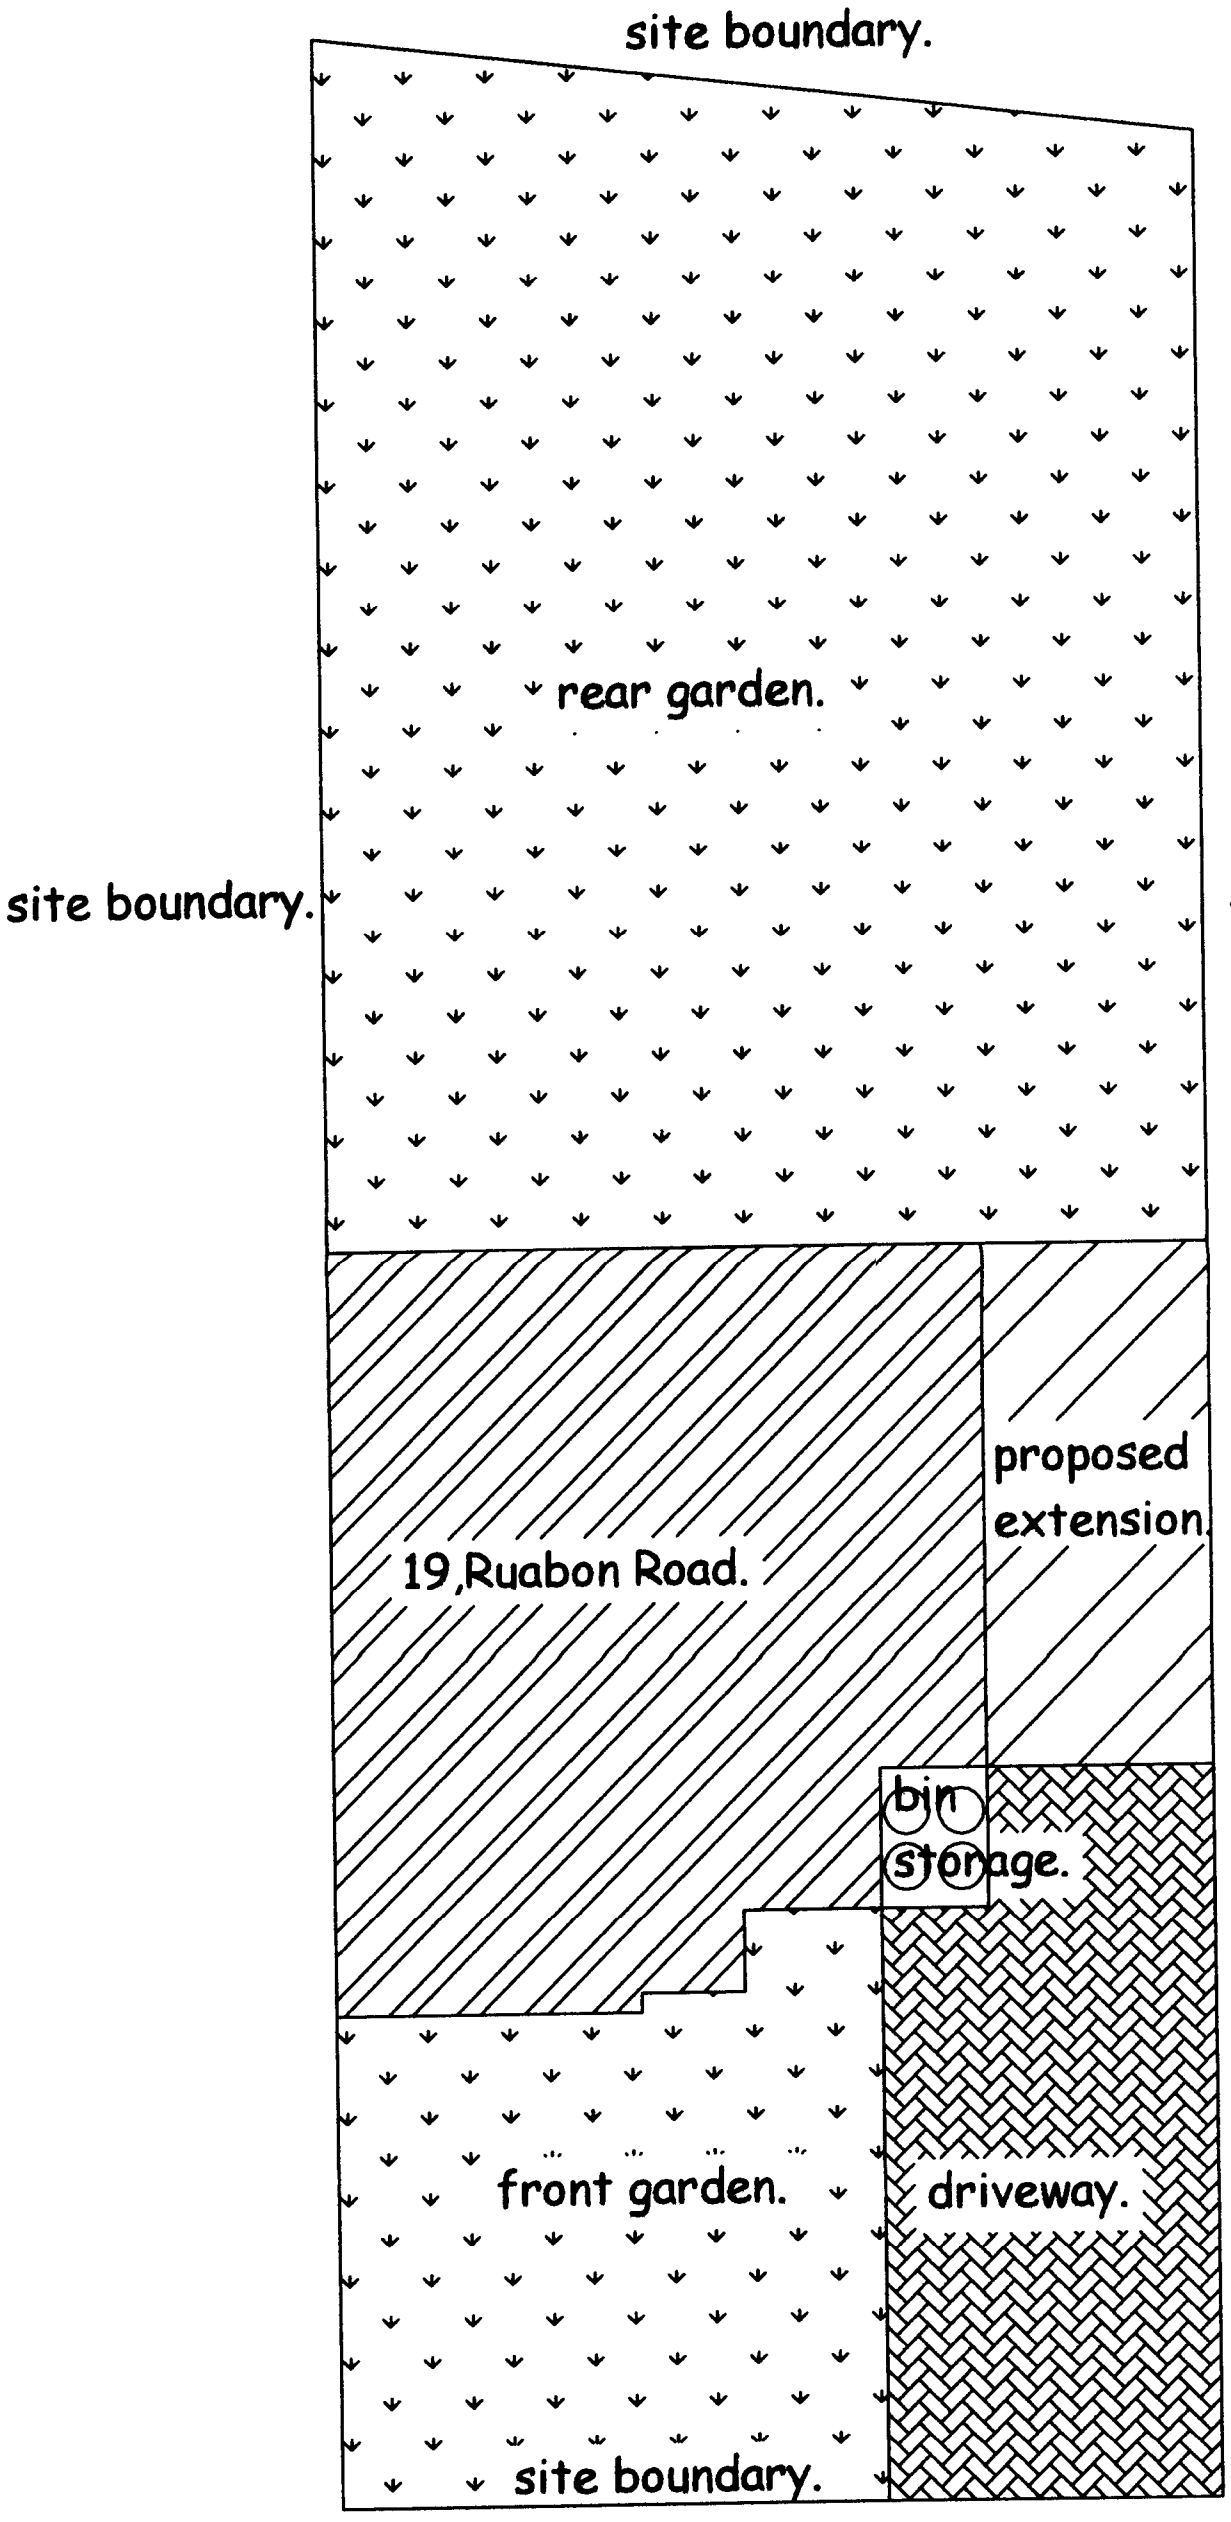

Setting-out
drawing.
19,Ruabon Road,Didsbury.
September 2007.
Scale: 1-100.

PLANNING
ACK'D
REPLIED
RECD 2 - OCT 2007
M
M
M
EOIL ACTION